




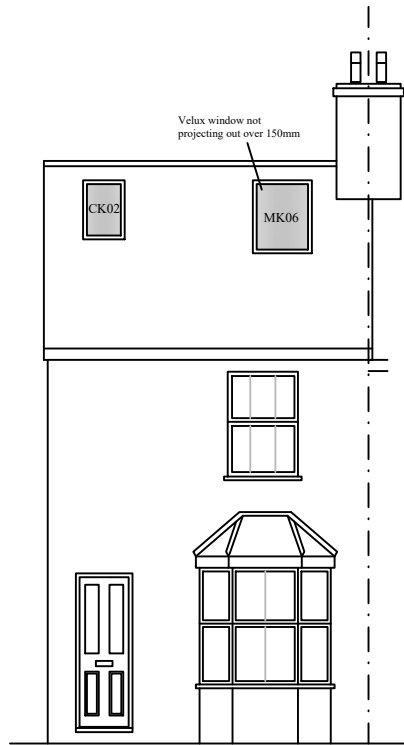

PROPOSED FRONT ELEVATION

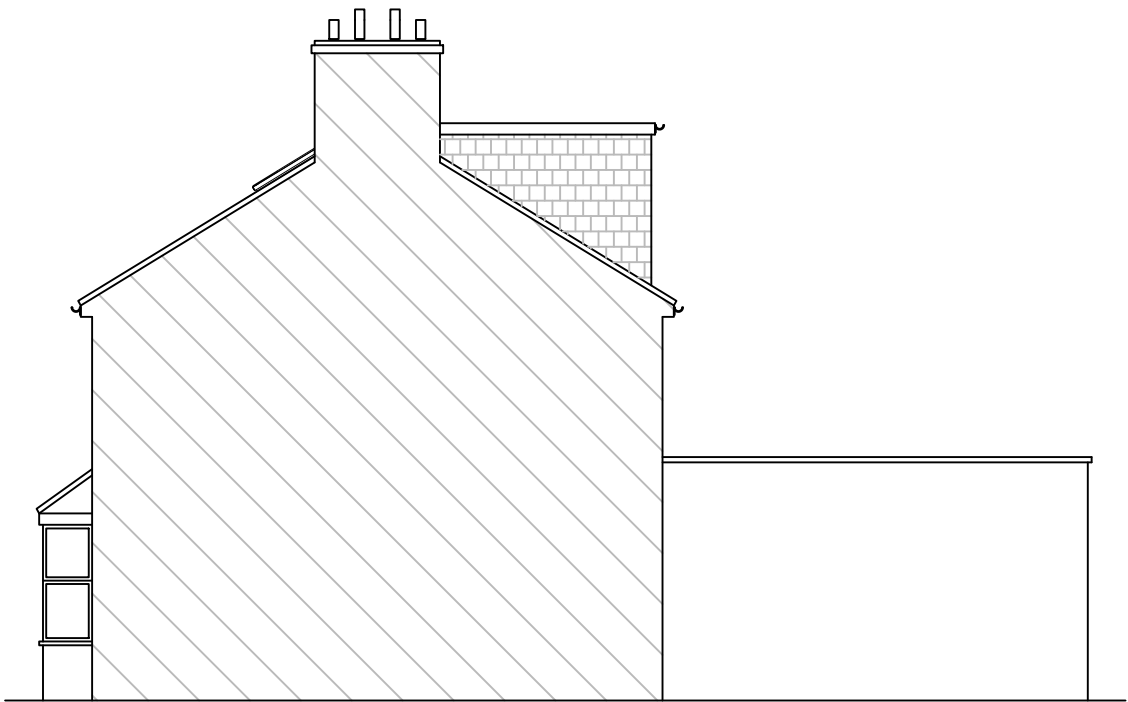

PROPOSED SIDE ELEVATION

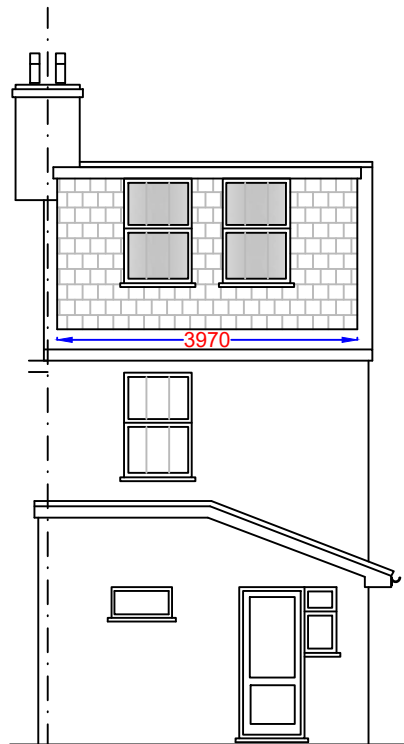


PROPOSED REAR ELEVATION

Dormer Volumes:

	H	D	W
V1 - Rear dormer	$\frac{1}{2} \times 2.15$	$\times 3.51$	$\times 3.97 = 14.98\text{m}^3$

TOTAL VOLUME: 14.98m³

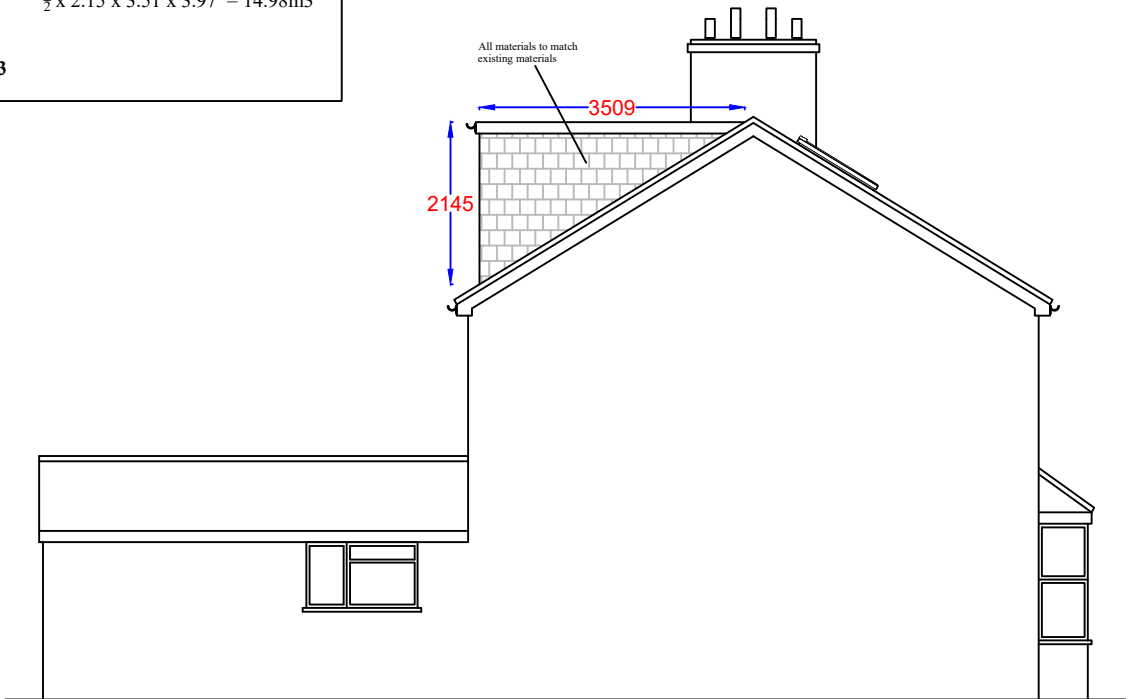

PROPOSED SIDE ELEVATION

Notes

All drawings to be signed off by building control before the commencement of any works. If works commence on a Building Notice, the Builder/property owner commences works at their own risk and ELA Design (or its Officer's) cannot accept and liability whatsoever for these works carried out.



Rev	Date	Details	By
A	15/10/25	Revision A	CE

Project: Loft Conversion

Drawing: Proposed Elevations

Address: 25 St John's Road, Hitchin, SG4 9JP

Drawing N°: ELA/4 Rev: A

A3 Scale: 1:100	Drawn By: CE	Job No: 3401	Date: 15/10/25
-----------------	--------------	--------------	----------------



ELA Design
Beechcroft
Riverside Avenue
Broxbourne
Herts
EN10 6RA
www.ela-design.co.uk
Tel:- 07979510821