


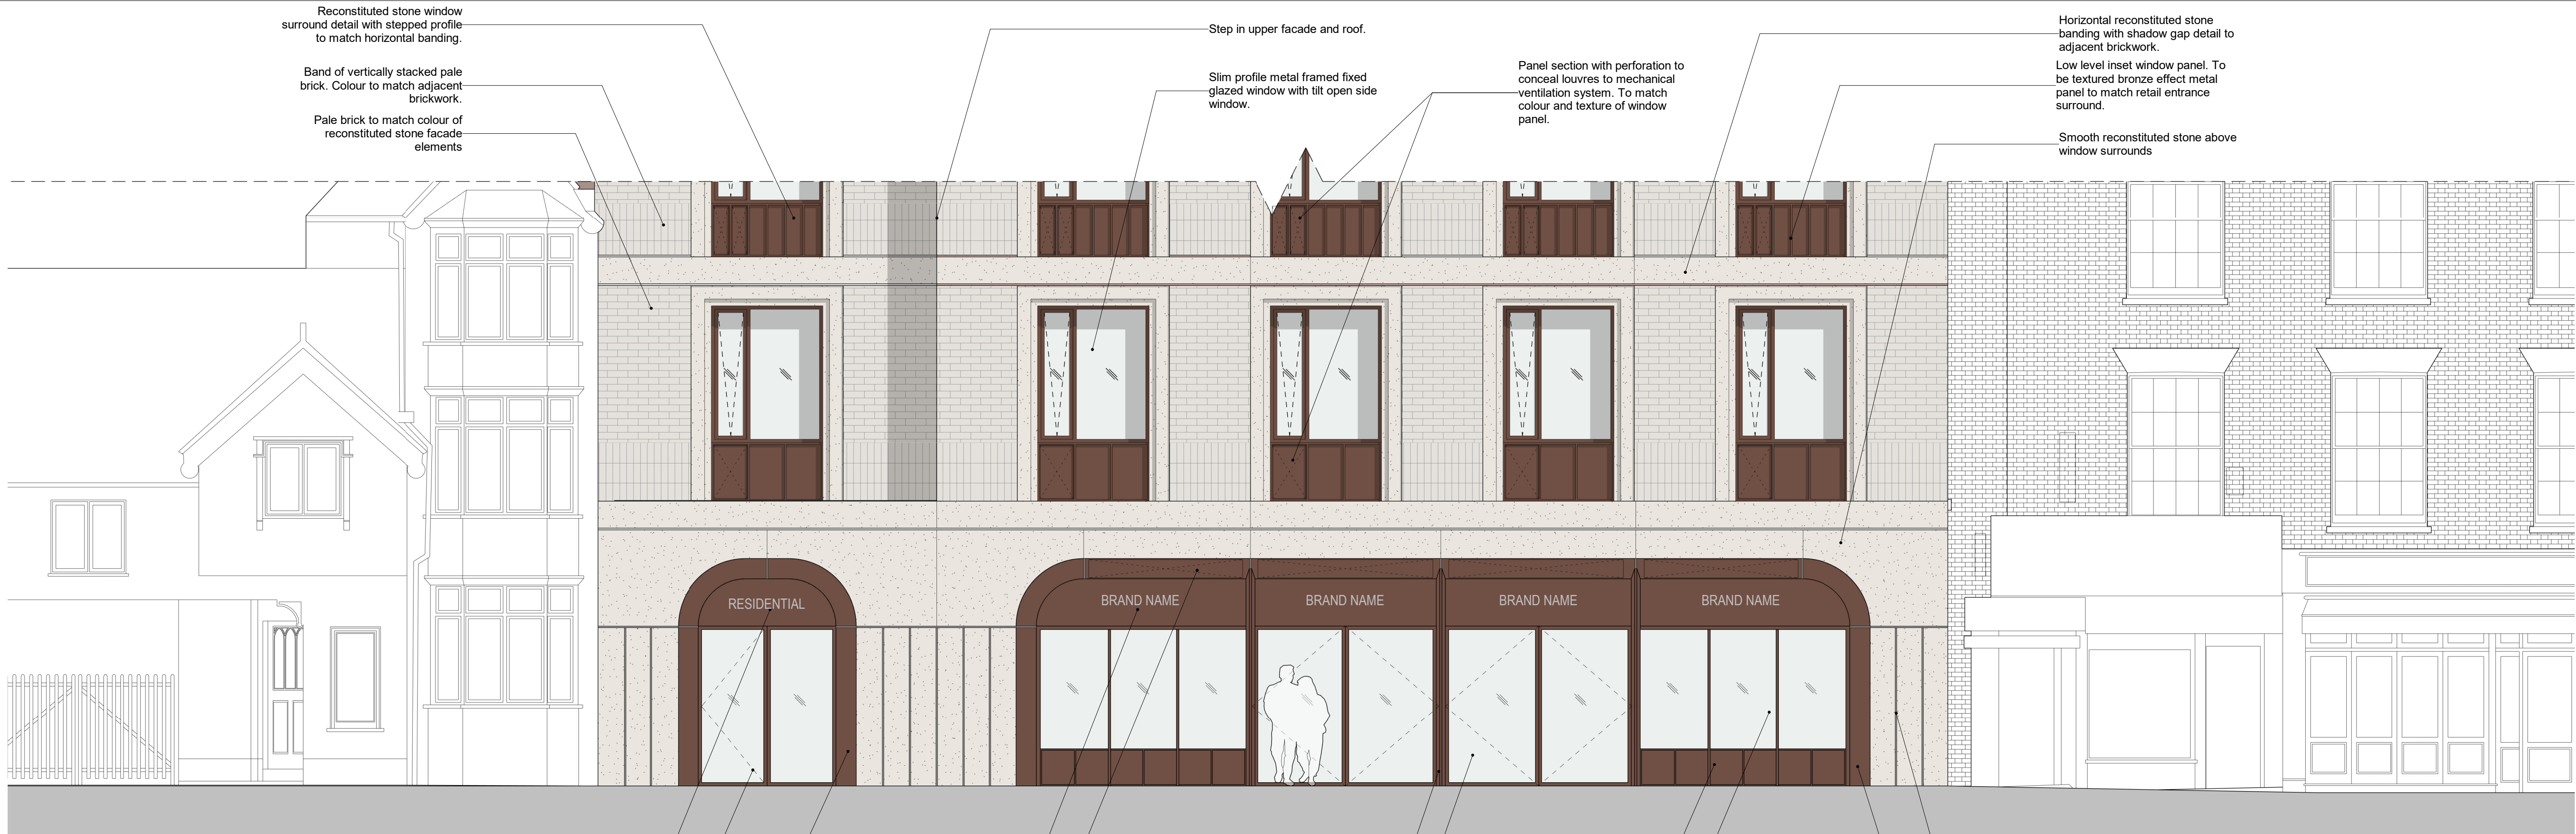

1 **Retail Frontage Elevation**
1 : 50 @ A1

Residential entrance signage. Colour and interpretation graphics indicative

Section of metal surround panelling to be perforated to conceal louvres for mechanical ventilation system

Lift Overrun

Standing seam zinc mansard roof, to match zinc to link buildings.

Residential Entrance Door. Recessed entryway within metal surround to match windows and dormer above containing glazed door with fixed glazed side window and metal side panel.

External Plant Enclosure with pink pigmented concrete external panels and acoustic ventilated louvres

Reconstituted stone window surround detail with stepped profile to match horizontal banding.

Band of vertically stacked pale brick. Colour to match adjacent brickwork.

Pale brick to match colour of reconstituted stone facade elements

Step in upper facade and roof.

Slim profile metal framed fixed glazed window with tilt open side window.

Panel section with perforation to conceal louvres to mechanical ventilation system. To match colour and texture of window panel.

Horizontal reconstituted stone banding with shadow gap detail to adjacent brickwork.

Low level inset window panel. To be textured bronze effect metal panel to match retail entrance surround.

Smooth reconstituted stone above window surrounds

Rough textured 'split face' reconstituted stone panels

Chamfered recessed opening surround with curved corners. To be textured bronze effect metal panels.


0 1 2 3 4 5m
GRAPHIC SCALE: 1:50



2 **Block 4 - West Elevation**
1 : 100 @ A1



3 **Block 4 - East Elevation**
1 : 100 @ A1

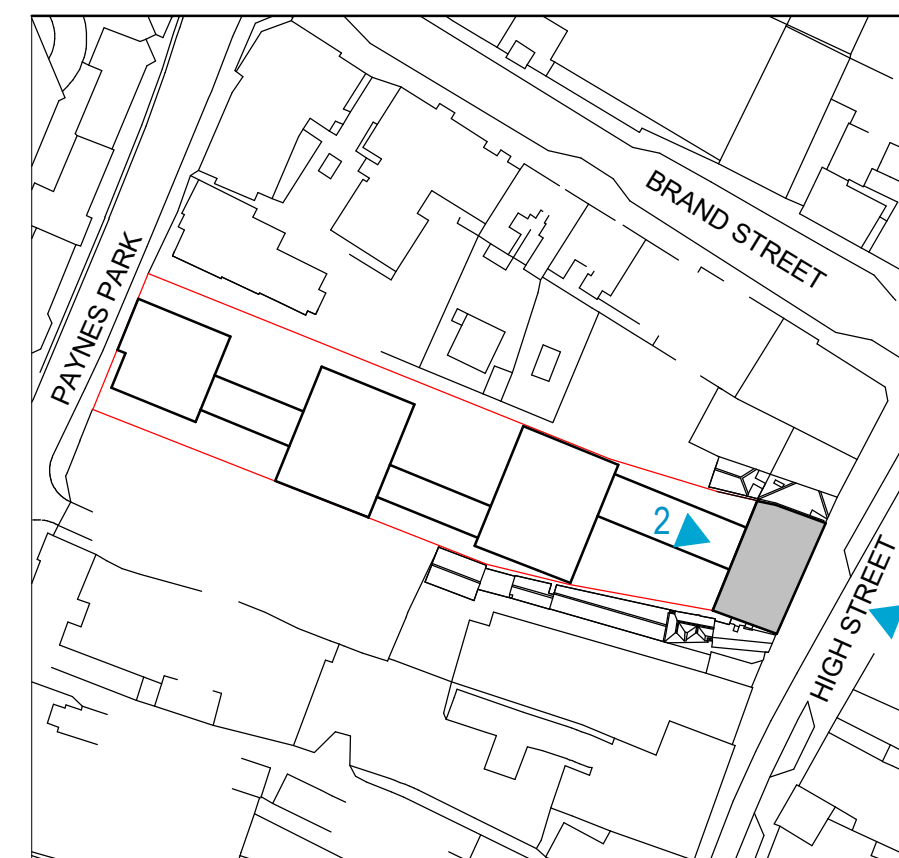

Key Plan

0 1 2 3 4 5 10m
GRAPHIC SCALE: 1:100

Rev	Date	Description	By	Chkd
P	25/06/24	Issued for Planning	RT	AA

THE COPYRIGHT DESIGN AND PATENTS ACT 1988 THIS DRAWING IS THIS COPYRIGHT OF TIGG COLL ARCHITECTS LTD AND MUSTNOT BE COPIED OR REPRODUCED IN WHOLE OR PART, BY ANY METHOD WHATSOEVER, WITHOUT THE PRIOR WRITTEN APPROVAL OF TIGG COLL ARCHITECTS LTD

- ALL LEVELS MUST BE CHECKED ONSITE
- ALL DIMENSIONS MUST BE CHECKED ONSITE
- DO NOT SCALE FROM THIS DRAWING
- REFER TO ACCOMPANYING DESIGN & ACCESS STATEMENT

PLANNING

TiggColl

Addison Studios, 020 3170 6125
188A Blythe Road, Info@tiggcoll.com
London, W14 0HD TiggColl.com
Architecture Design Interiors

Project 9-10 High Street, Hitchin, SG5 1AT			
Title Block 4 Elevations			
First Issue 25/06/2024	Scale AS NOTED	Drawing no. 270 - HH - 214	Rev. P