


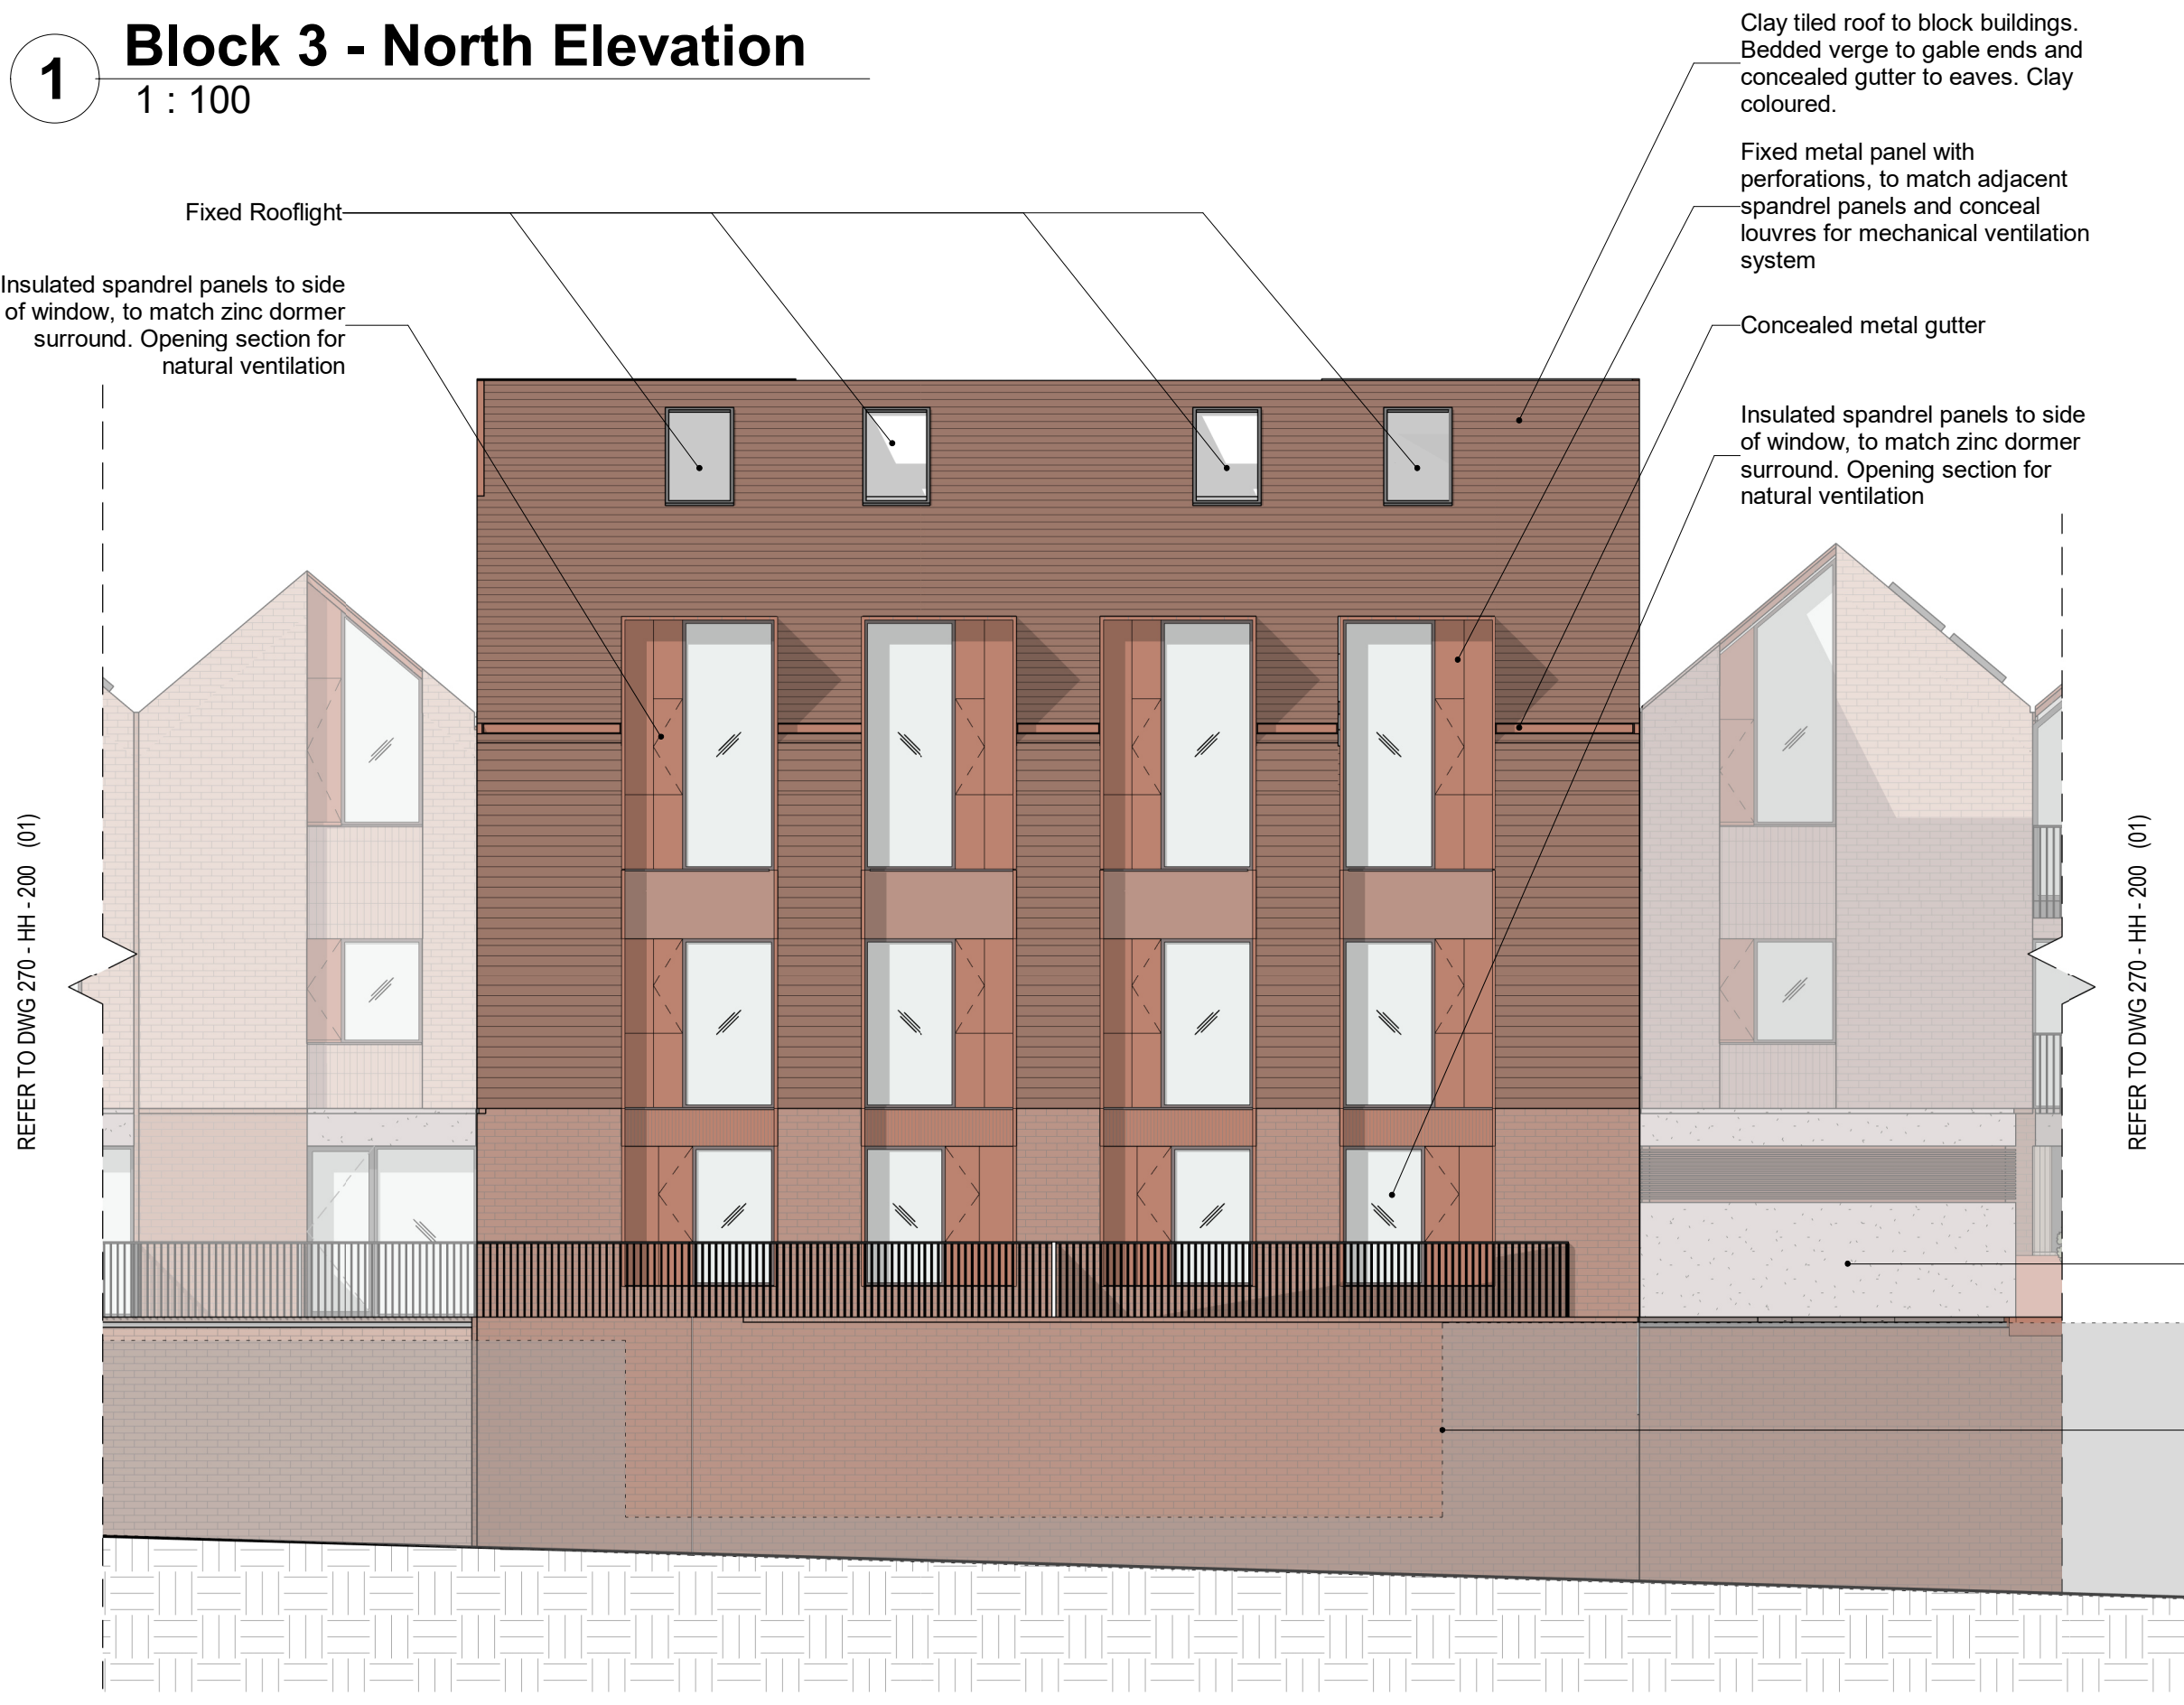


1 Block 3 - North Elevation
1 : 100




3 Block 3 - South Elevation
1 : 100



2 Block 3 - East Elevation
1 : 100

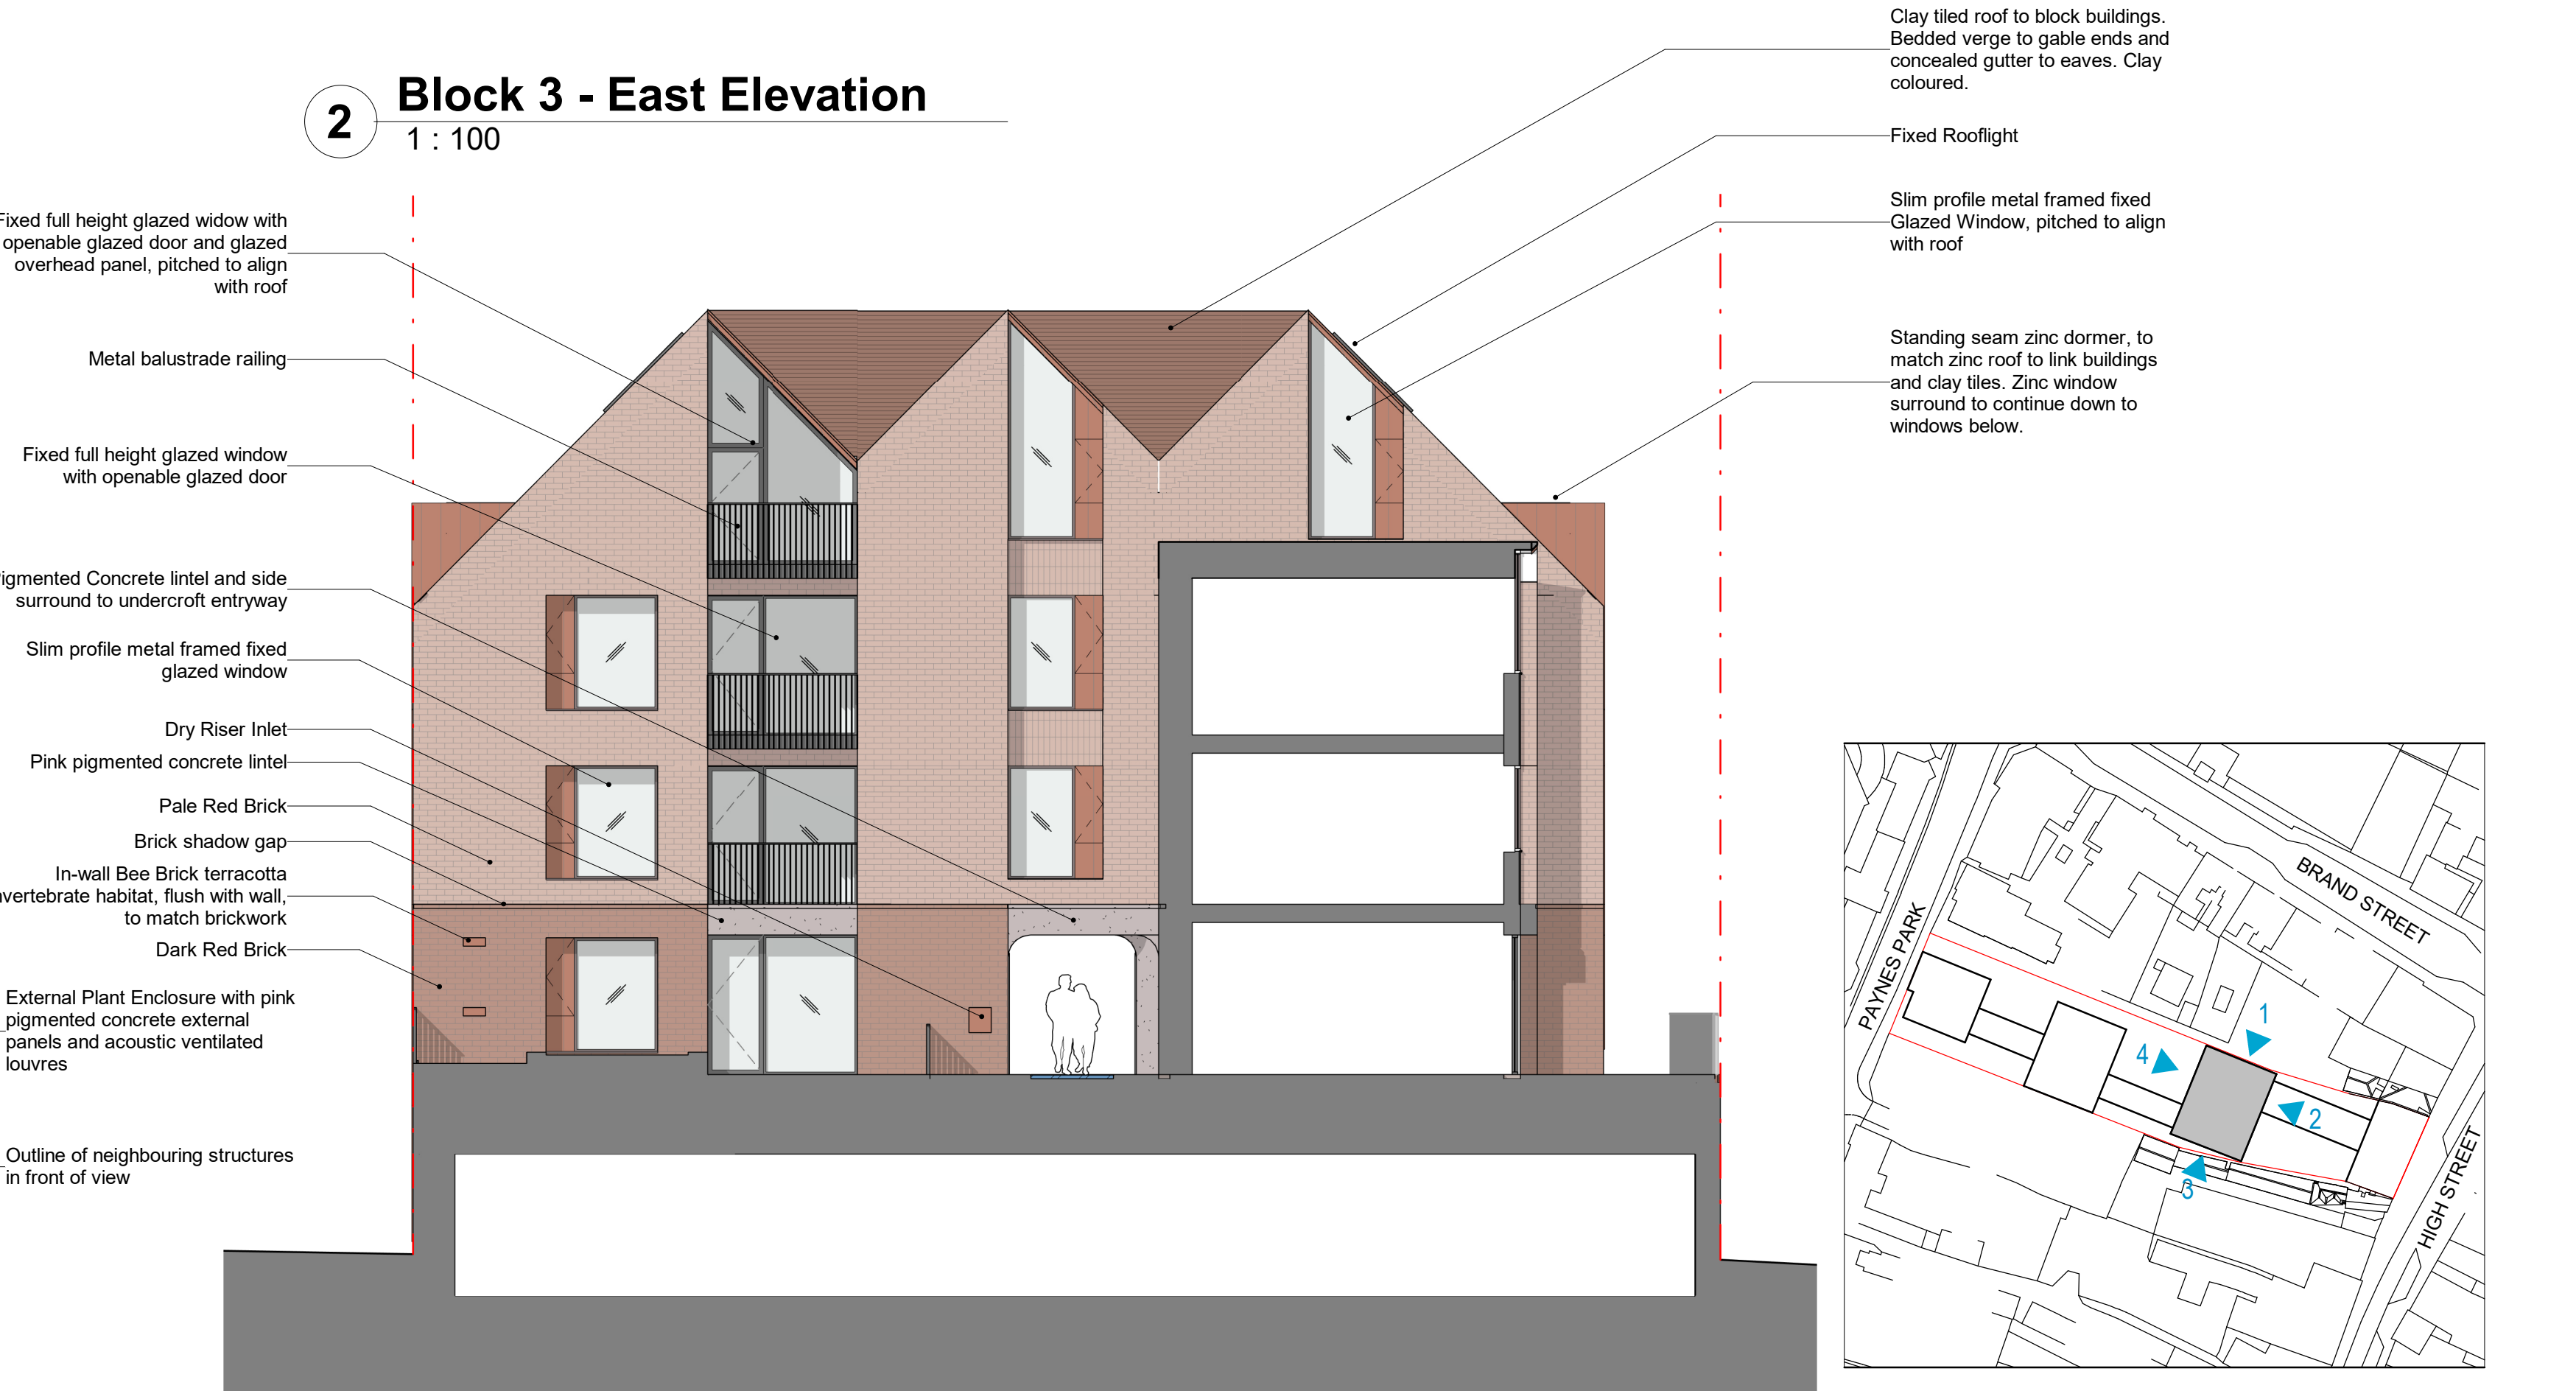

4 Block 3 - West Elevation
1 : 100

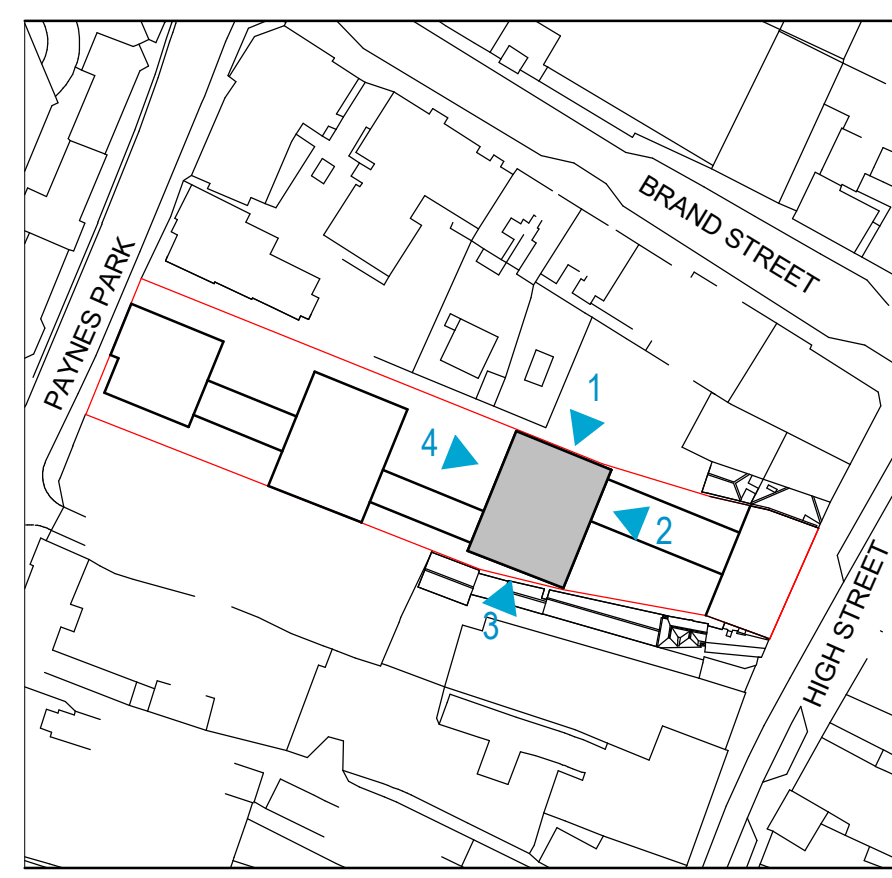

Key Plan



Rev	Date	Description	By	Chkd
P	25/06/24	Issued for Planning	RT	AA

THE COPYRIGHT DESIGN AND PATENTS ACT 1988 THIS DRAWING IS THIS COPYRIGHT OF TIGG COLL ARCHITECTS LTD AND MUSTNOT BE COPIED OR REPRODUCED IN WHOLE OR PART, BY ANY METHOD WHATSOEVER, WITHOUT THE PRIOR WRITTEN APPROVAL OF TIGG COLL ARCHITECTS LTD

- ALL LEVELS MUST BE CHECKED ONSITE
- ALL DIMENSIONS MUST BE CHECKED ONSITE
- DO NOT SCALE FROM THIS DRAWING
- REFER TO ACCOMPANYING DESIGN & ACCESS STATEMENT

PLANNING

TiggColl

Addison Studios, 188A Blythe Road, London, W14 0HD
020 3170 6125
Info@tiggcoll.com
TiggColl.com

Architecture Design Interiors

Project		9-10 High Street, Hitchin, SG5 1AT	
Title		Block 3 Elevations	
First Issue	Scale	Drawing no.	Rev.
25/06/2024	1:100 @ A1 1:200 @ A3	270 - HH - 213	P