


THIS DRAWING IS A PRINT AND MUST NOT BE SCALED.
ANY QUERIES REGARDING DIMENSIONS TO BE TAKEN UP WITH
PENTANGLE DESIGN GROUP.


ALL DIMENSIONS OF EXISTING BUILDINGS TO BE VERIFIED ON SITE.

THIS DRAWING IS THE COPYRIGHT OF PENTANGLE DESIGN GROUP
AND SHALL NOT BE IN ANY WAY USED OR REPRODUCED WITHOUT
THEIR PRIOR WRITTEN CONSENT.


NOTES

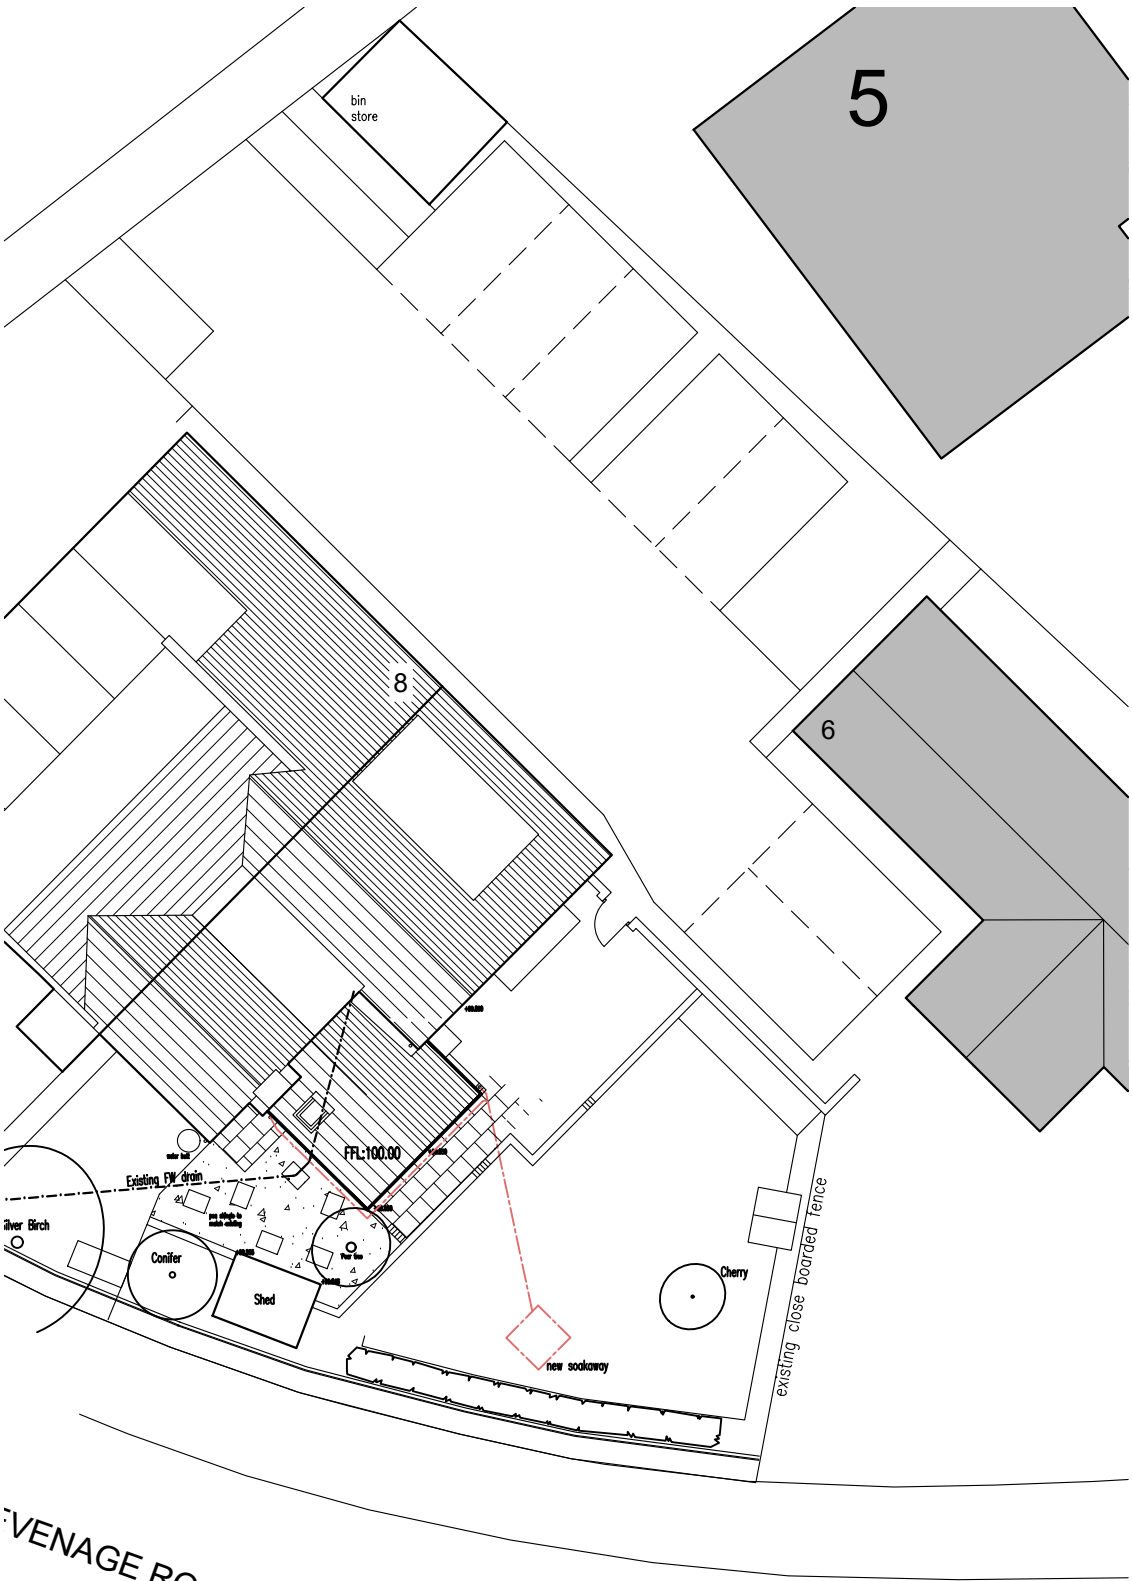

SITE PLAN AS EXISTING
1:200 scale

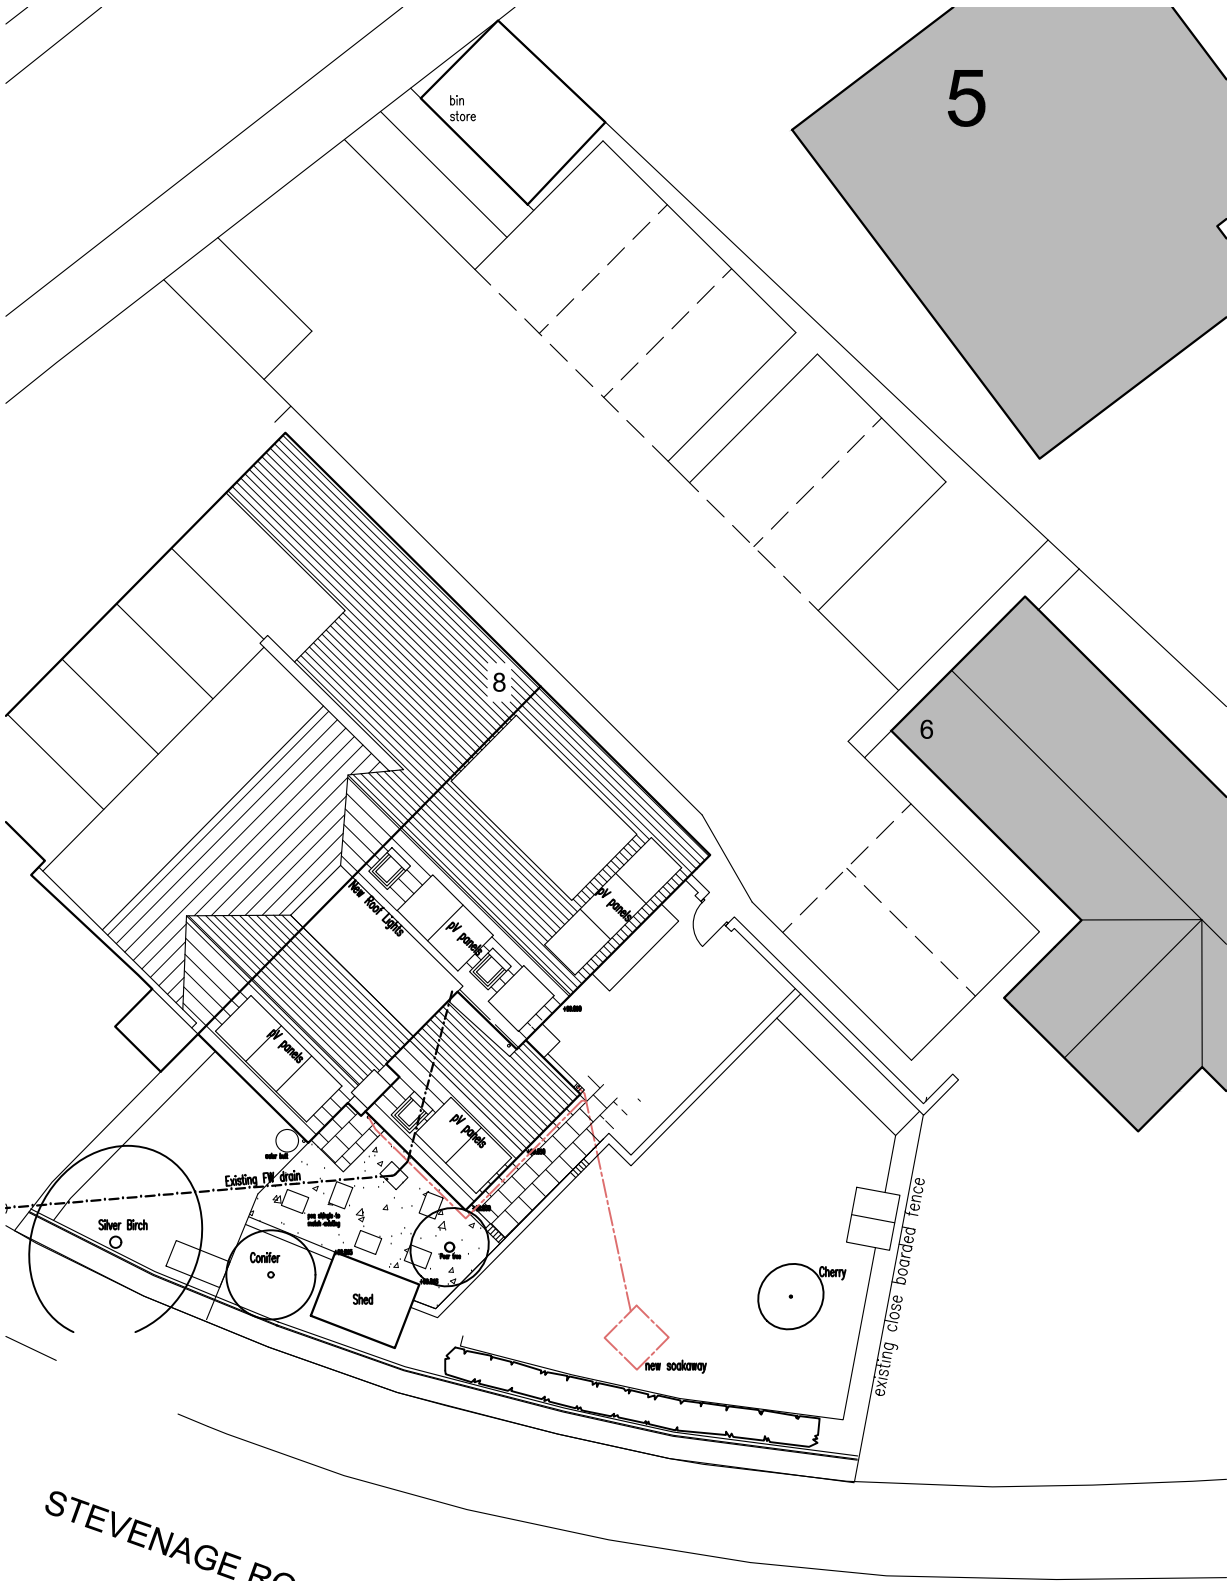

SITE PLAN AS PROPOSED
1:200 scale

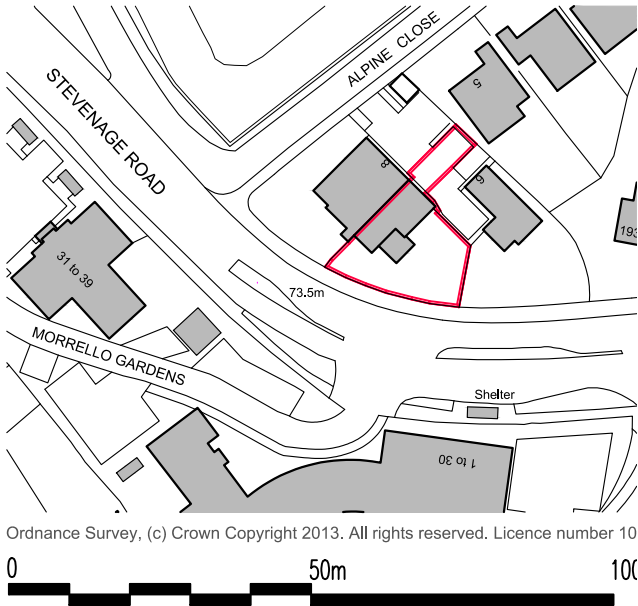

LOCATION PLAN

PLANNING
PENTANGLE
DESIGN GROUP

SUITE 1, 21 BANCROFT HITCHIN HERTS SG5 1JW
TEL:01462 431133 E:PDG@PENTANGLEDESIGN.CO.UK

JOB TITLE
Proposed Loft Conversion
7 Alpine Close, Hitchin

DRAWING TITLE
Location Plan and Site Plans

SCALE	DRAWING NUMBER	REVISION
1:200 / 1:1250	01	-
DATE Jan '25		
Sheet A3		
JOB NUMBER 3738		
ARCHITECTS & INTERIOR DESIGNERS		

