






EXISTING FRONT
(SOUTH) ELEVATION 1:100

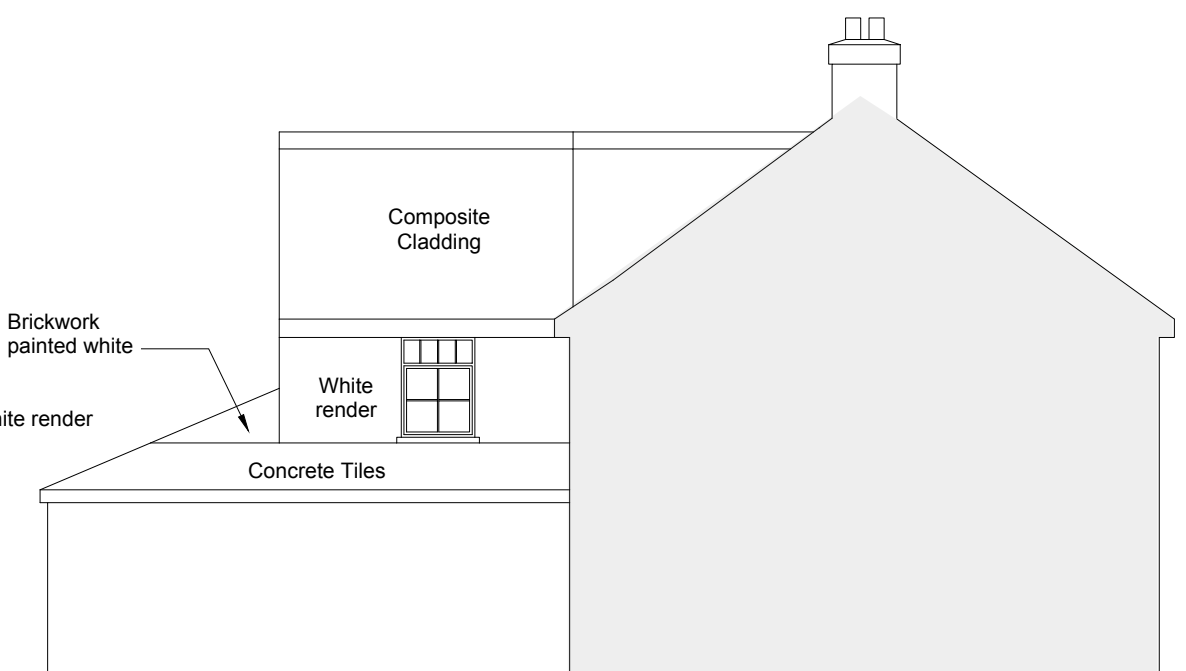


EXISTING SIDE (WEST) ELEVATION 1:100

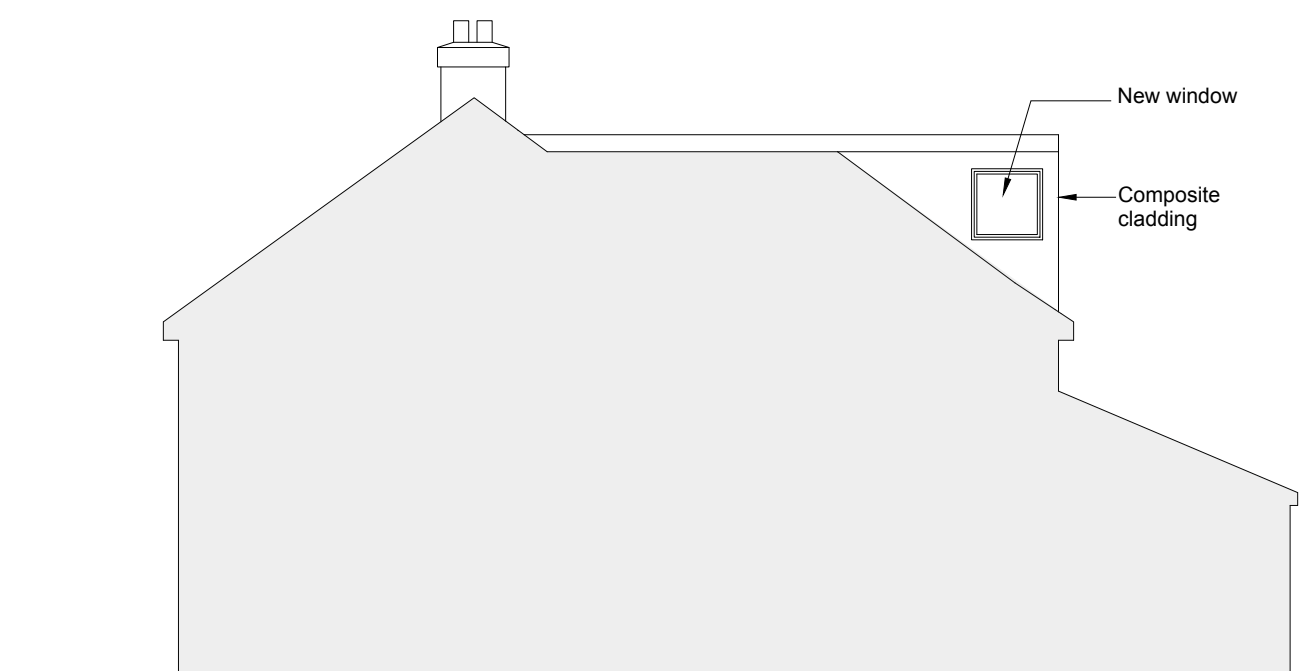


EXISTING SIDE (EAST) ELEVATION 1:100

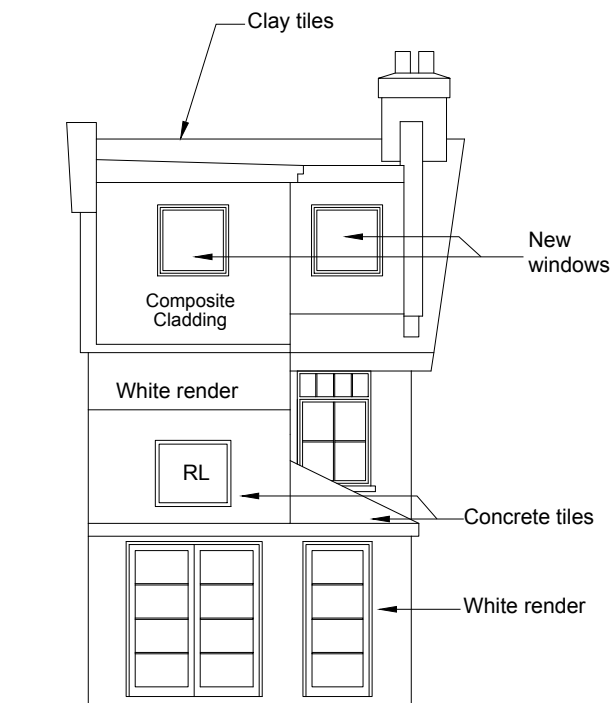


EXISTING REAR
(NORTH) ELEVATION 1:100

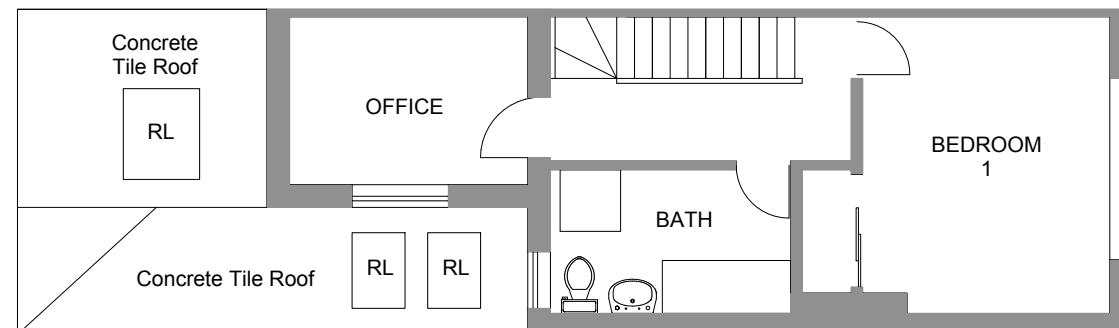


EXISTING FIRST FLOOR PLAN 1:100

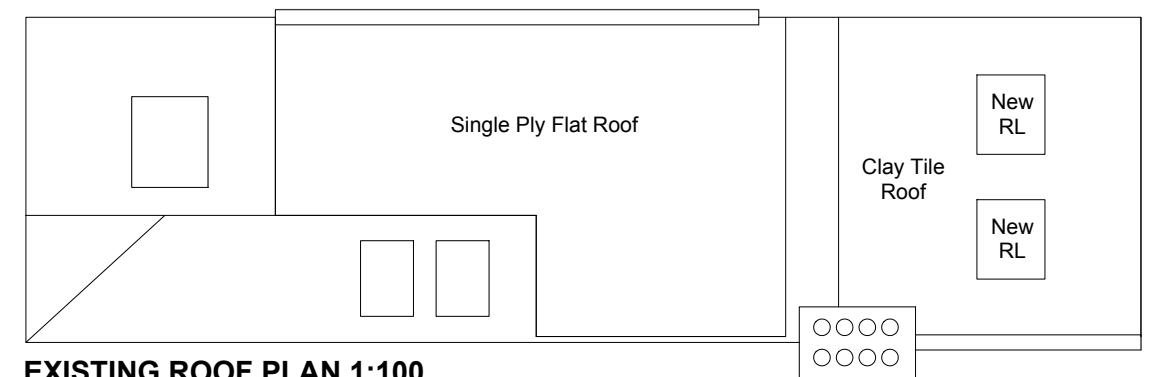

EXISTING ROOF PLAN 1:100

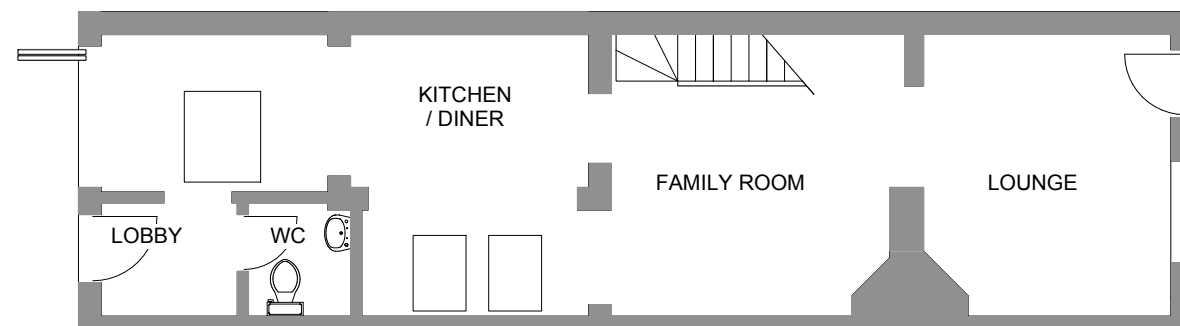

EXISTING GROUND FLOOR PLAN 1:100

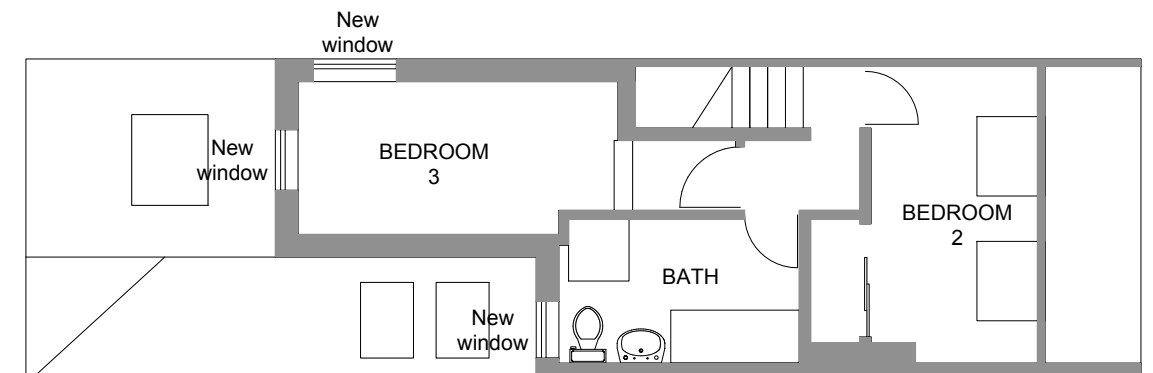

EXISTING ATTIC FLOOR PLAN 1:100



David Gough
34 Gaping Lane
Hitchin SG5 2JQ

Project No: 1495: Loft conversion phase 2 rear outrigger roof
Drawing No: 013 - Retrospective Planning Layouts EXISTING
Scale: 1:100 @ A3
Date: Sept 2025 v2

Revision Date By Info
- Aug 2025 AR DRAFT Issue
v2 Sept 2025 AR Issue

Scale Bar: 1:100 @ A3
0m 1m 2m 3m 4m

HALLAMCONSULTING
Structures and Design
info@hallamconsulting.co.uk 07890 348 549
62 Fishponds Rd. Hitchin