


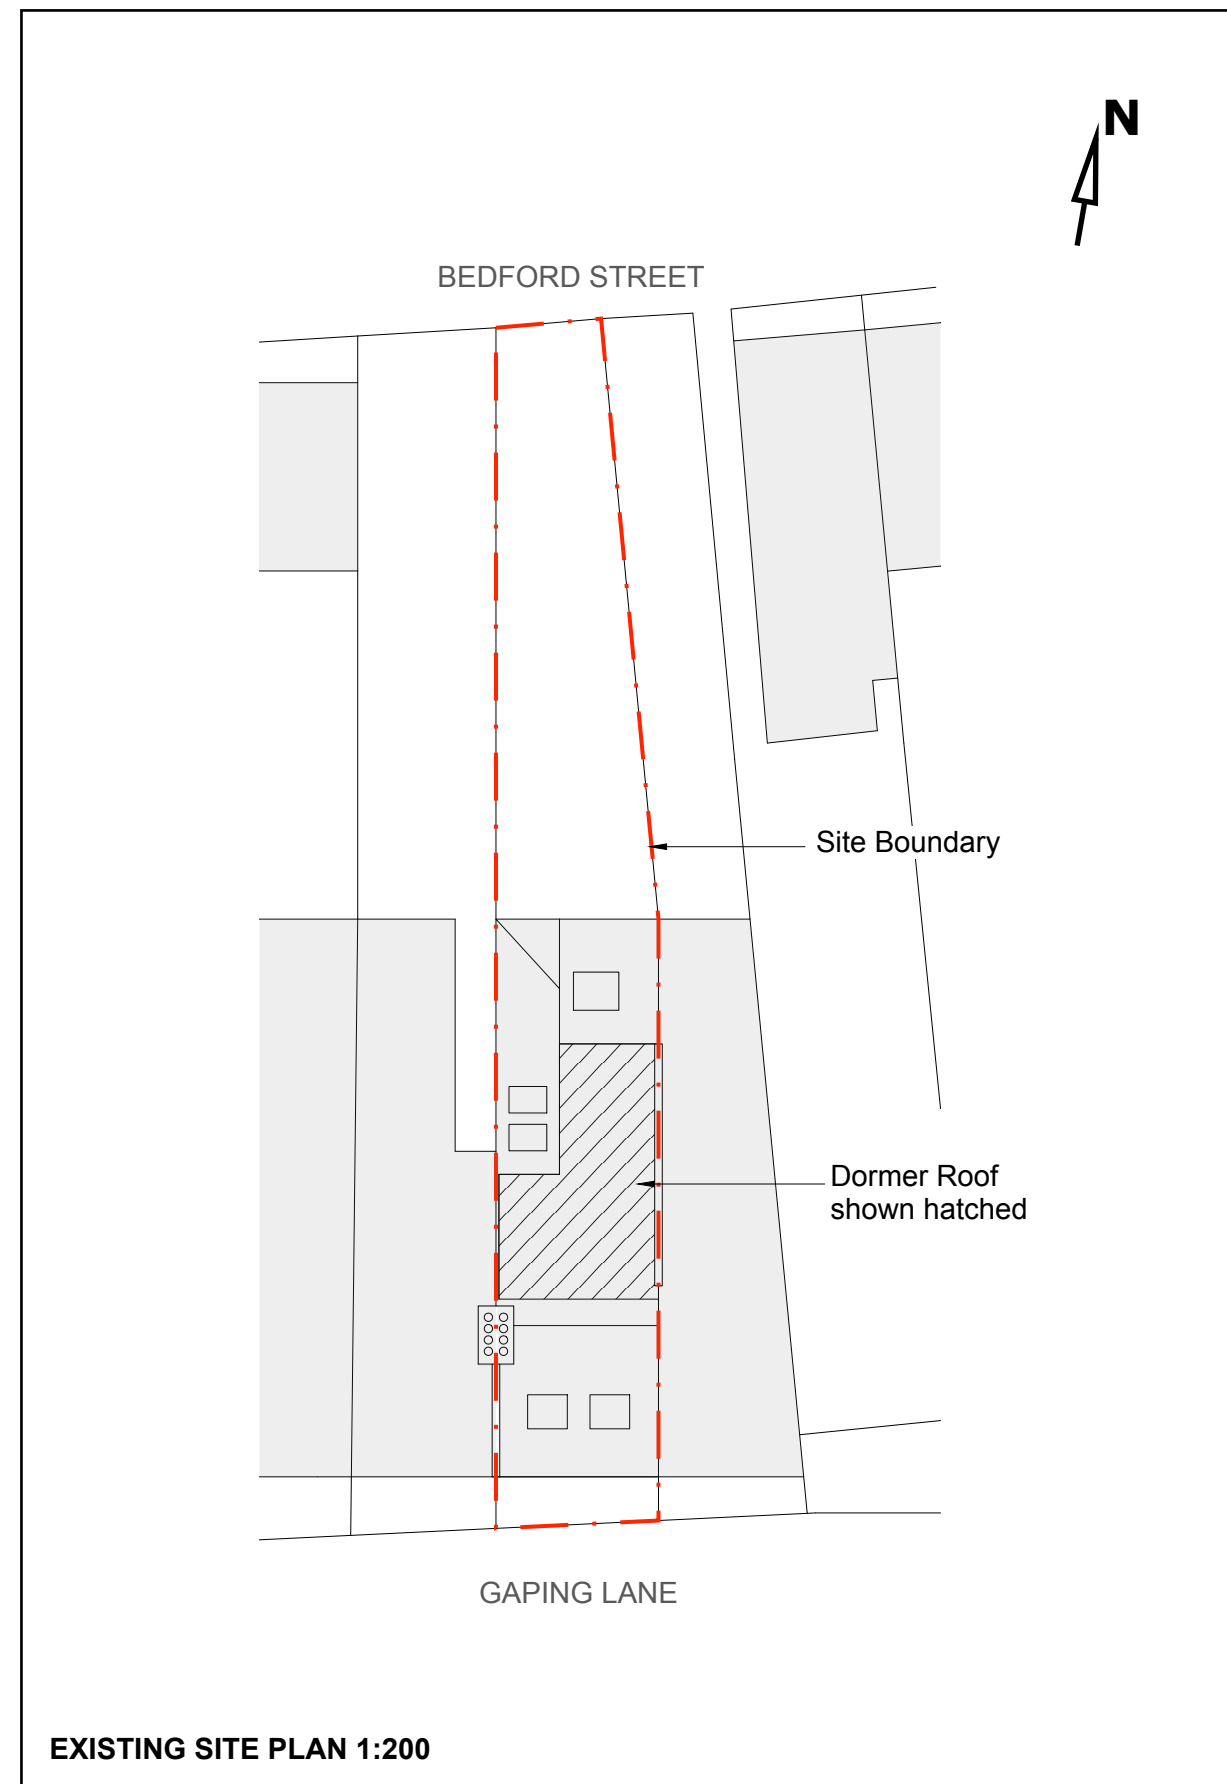

David Gough
34 Gaping Lane
Hitchin SG5 2JQ

Project No: 1495: Loft conversion phase 2 rear outrigger roof
Drawing No: 011 - Retrospective Planning Layouts SITE PLAN
Scale: 1:200 @ A3
Date: Sept 2025 v2

Revision Date By Info
- Aug 2025 AR DRAFT Issue
v2 Sept 2025 AR Issue

Scale Bar: 1:200 @ A3
0m 2m 4m 6m 8m

HALLAMCONSULTING
Structures and Design
info@hallamconsulting.co.uk 07890 348 549
62 Fishponds Rd. Hitchin