


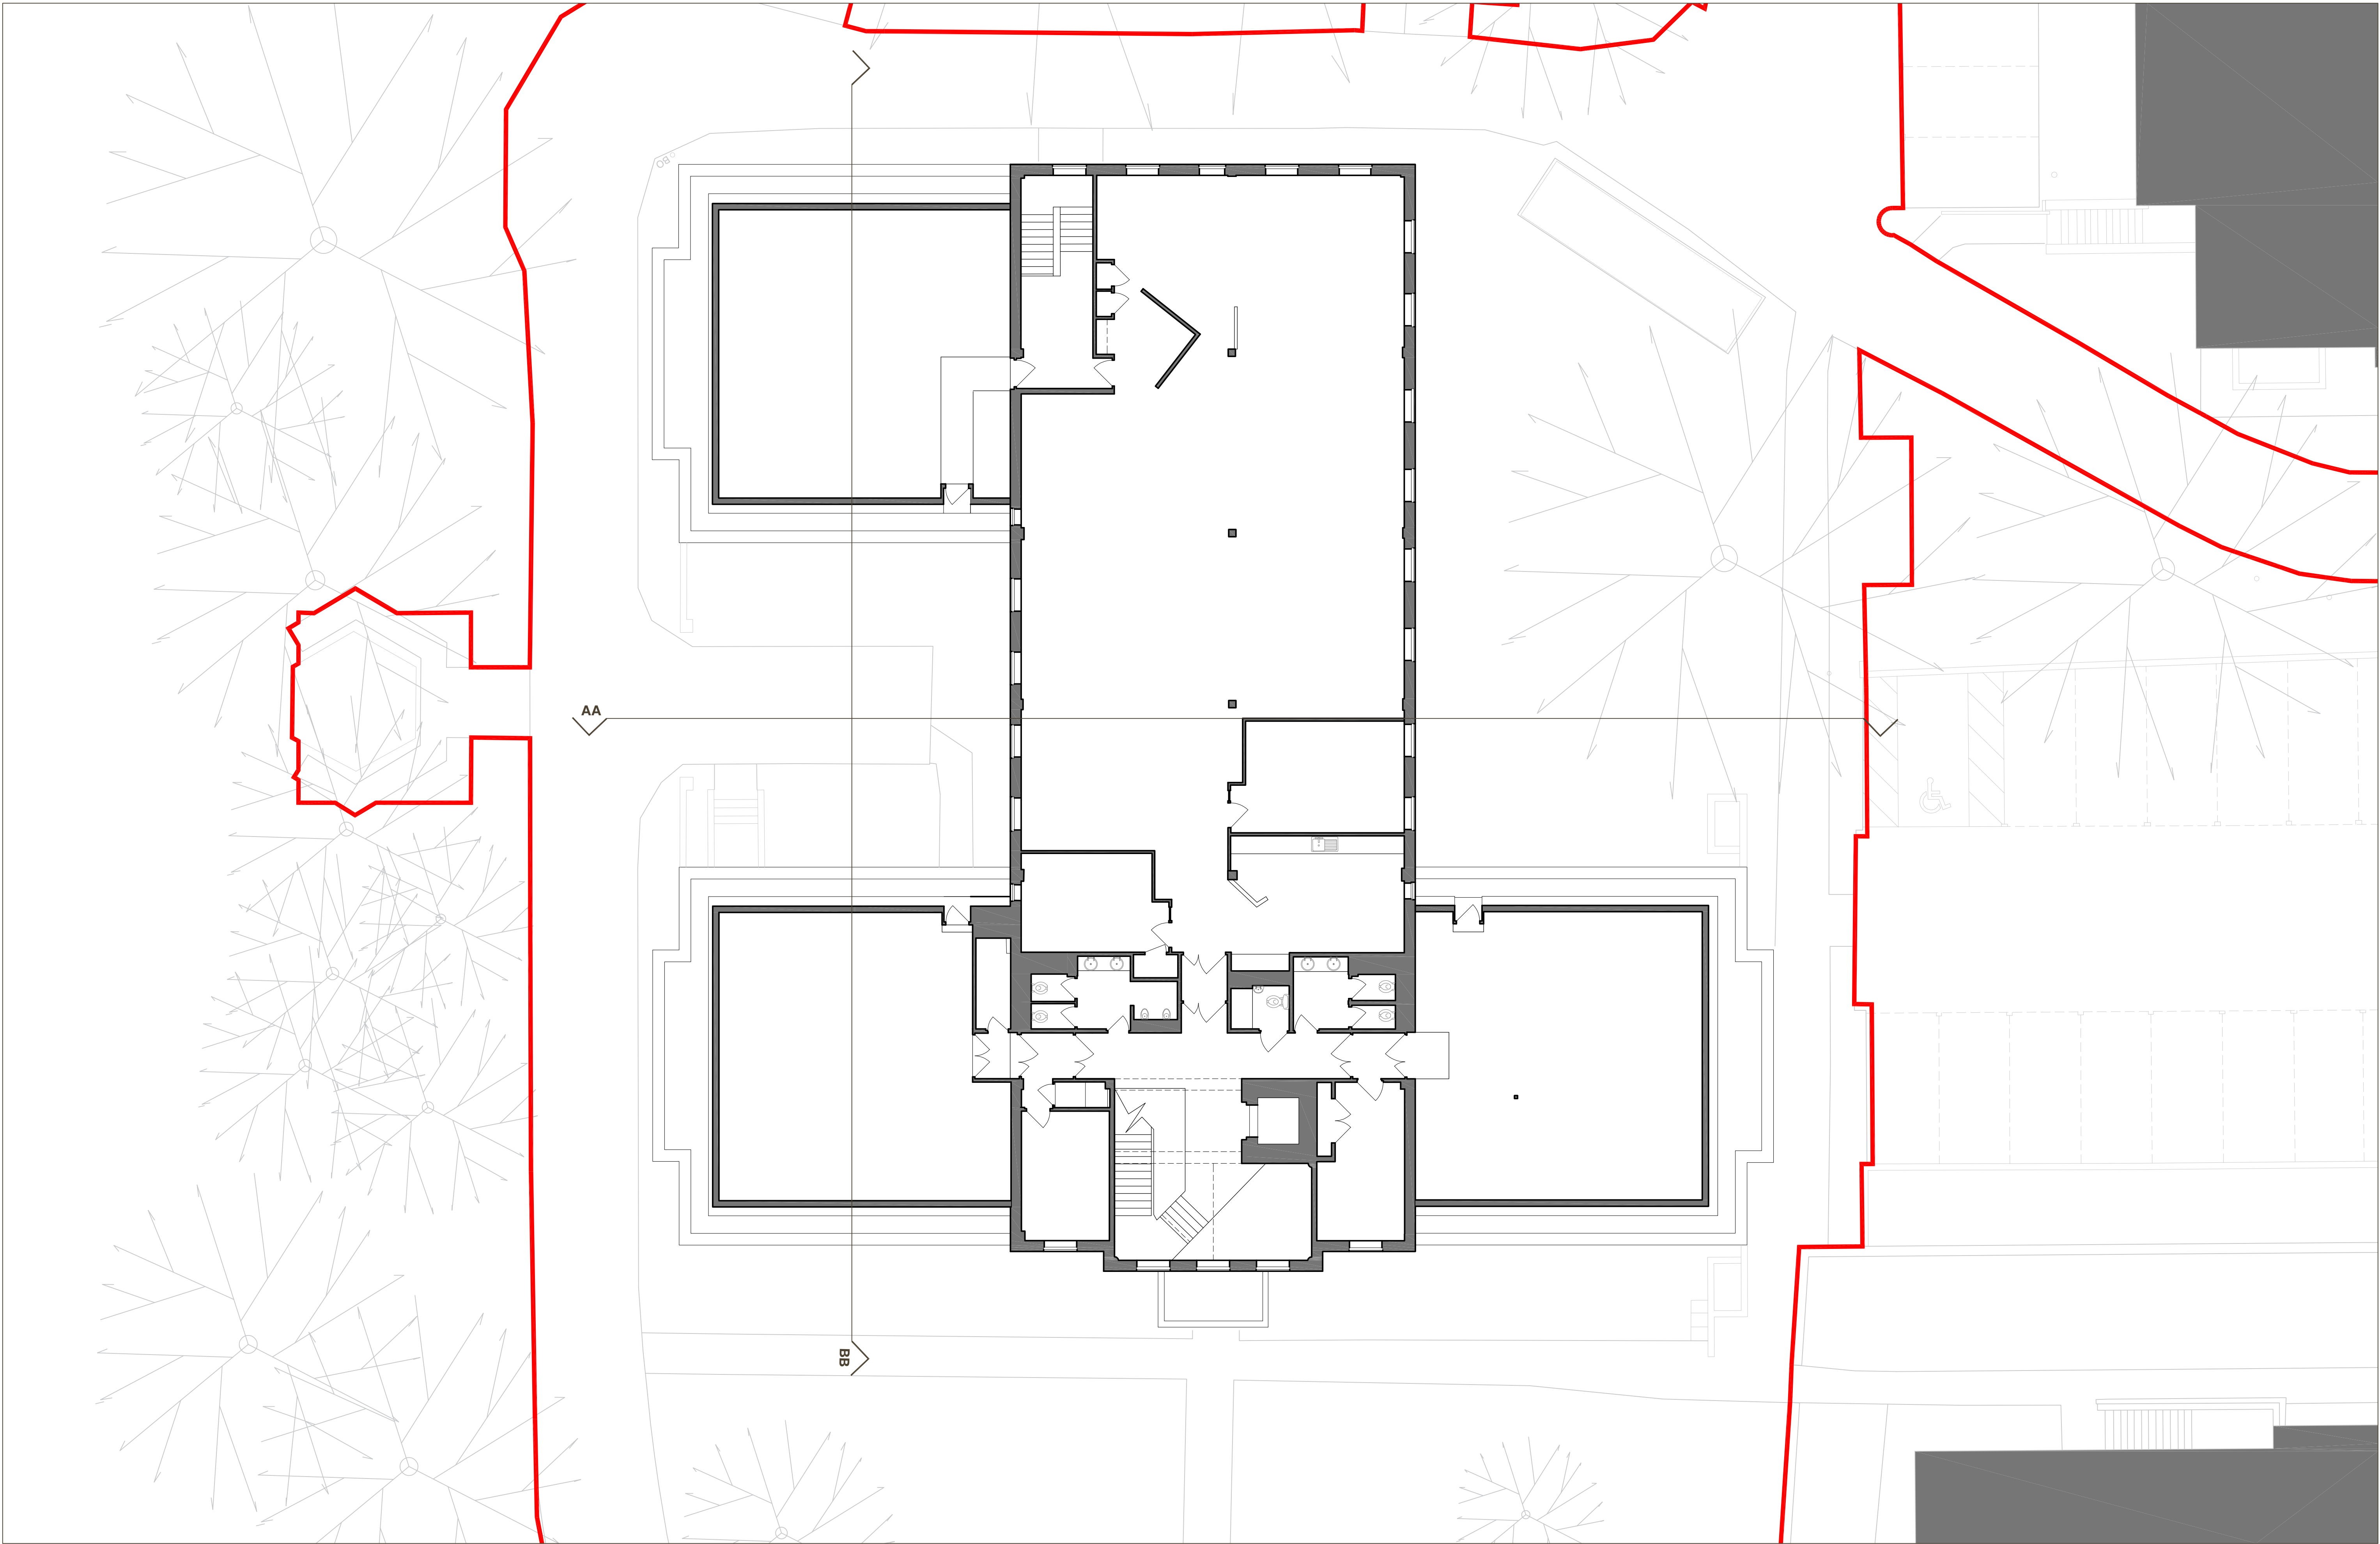

Copyright  
© Opstead Limited 2026.  
All rights reserved. This drawing is the property of Opstead Limited  
and shall not be copied, reproduced, or used for any purpose other  
than that for which it was issued without written permission.

Drawing Status  
**Planning**  
Notes

Revision



1:100 0 1 2 3 4 5 m

opstead

Architecture  
Design Advisory  
Development

m 07725 127 205  
e info@opstead.co.uk  
w www.opstead.co.uk

Project  
**Pease House**  
The Priory, Tilehouse Street, Hitchin, SG5 2DW

Drawing Title  
**Planning Application**  
**Existing Second Floor Plan**

Scale  
1:100 @ A1

Drawing No

**133-OP-PL-EP-A-003 P1**

Date  
**April 2026**

Revision