

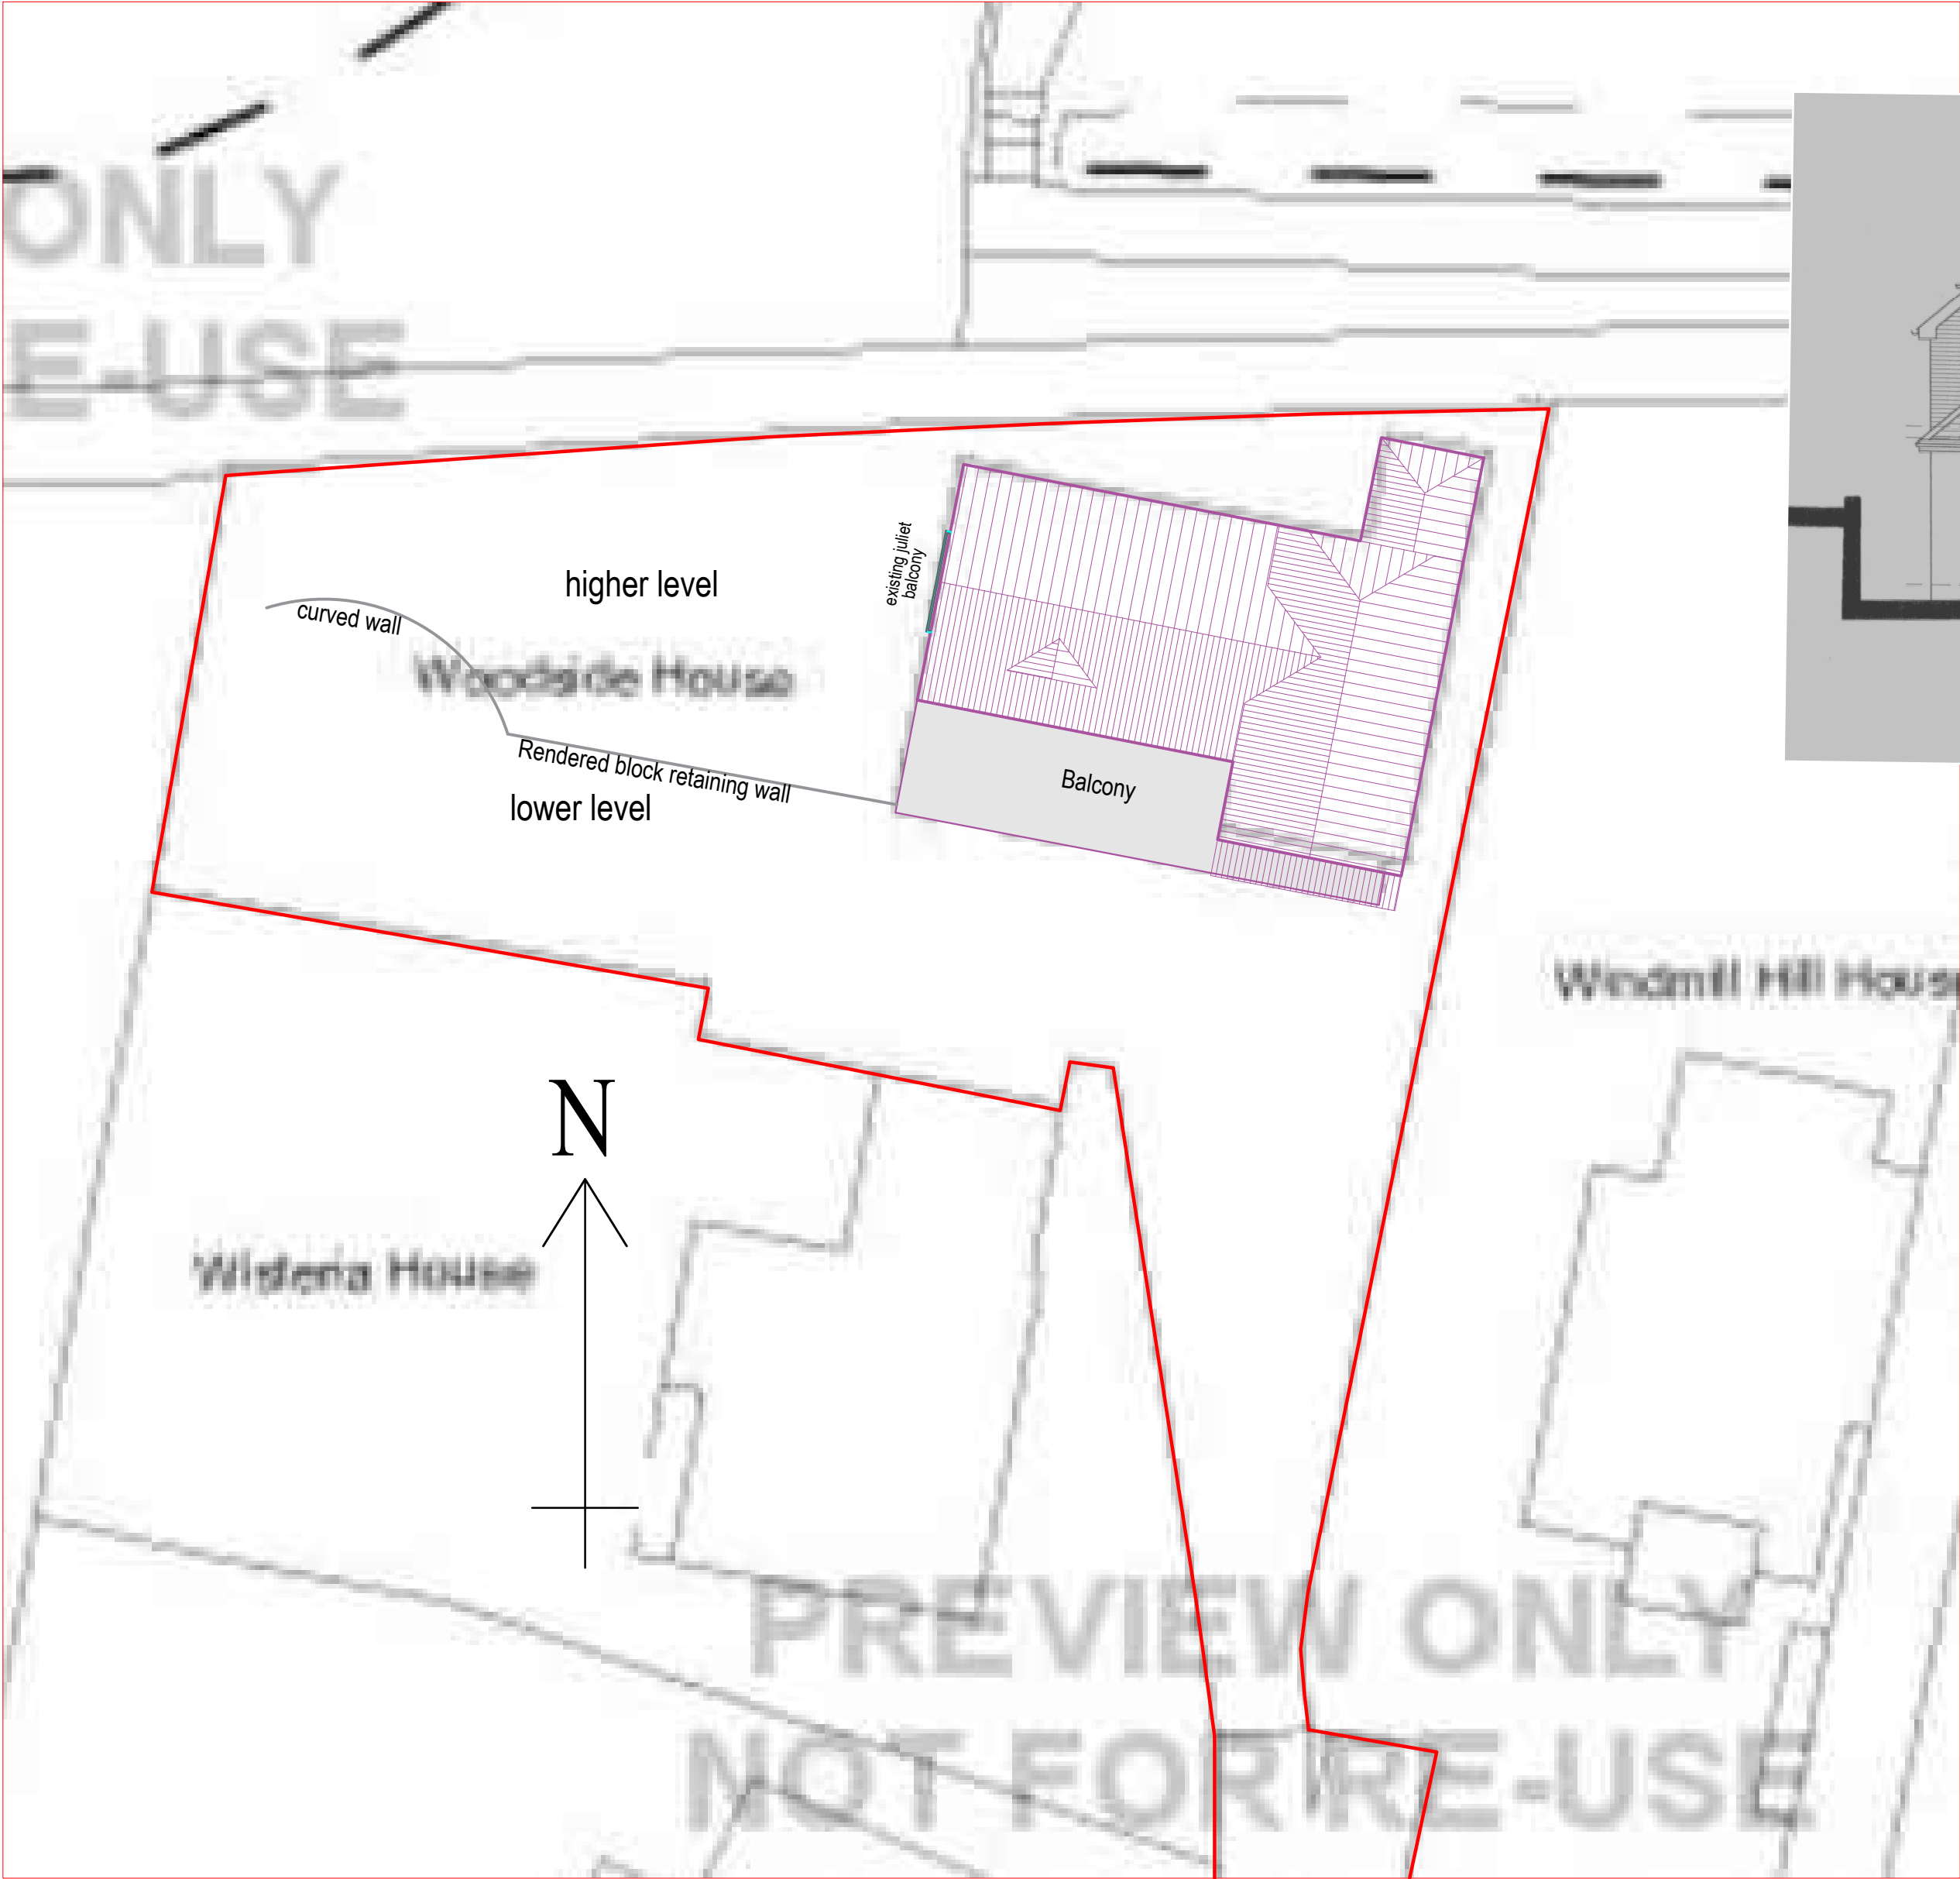
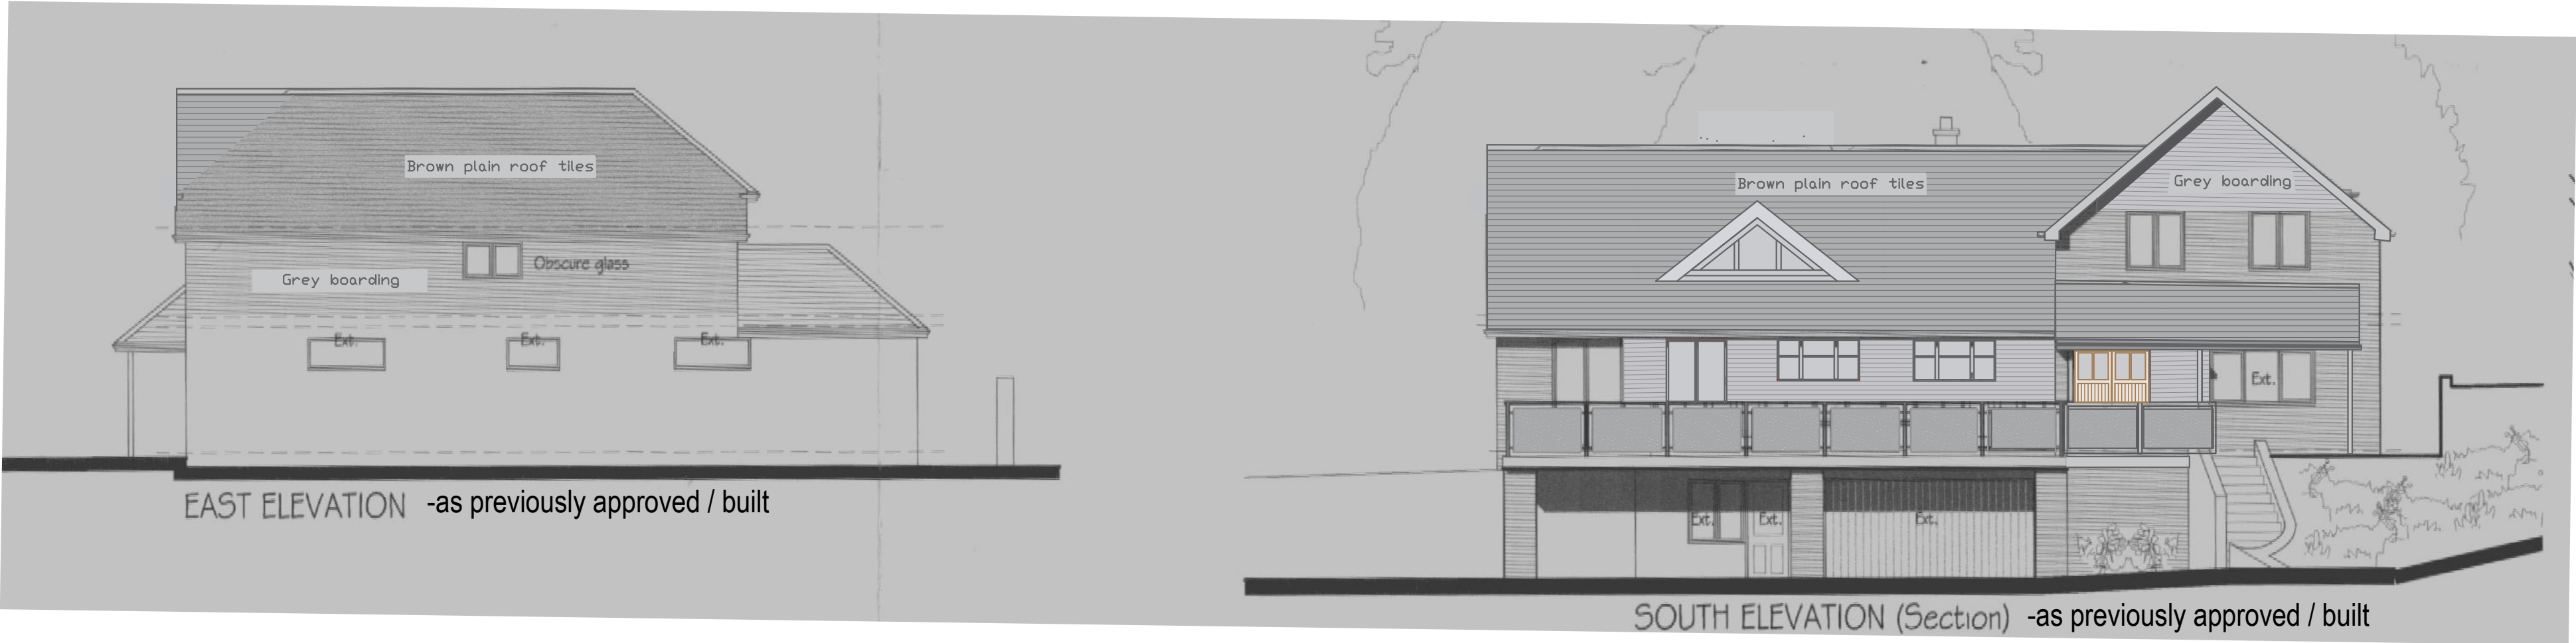
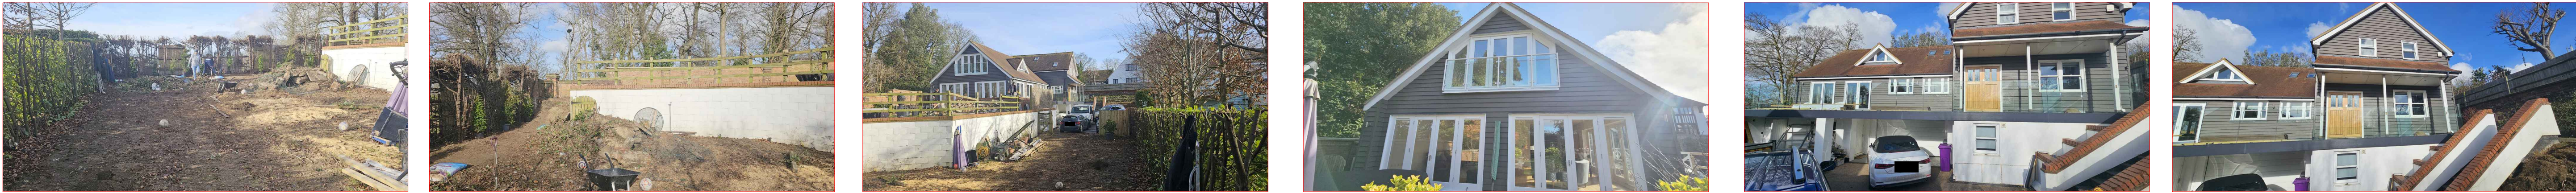


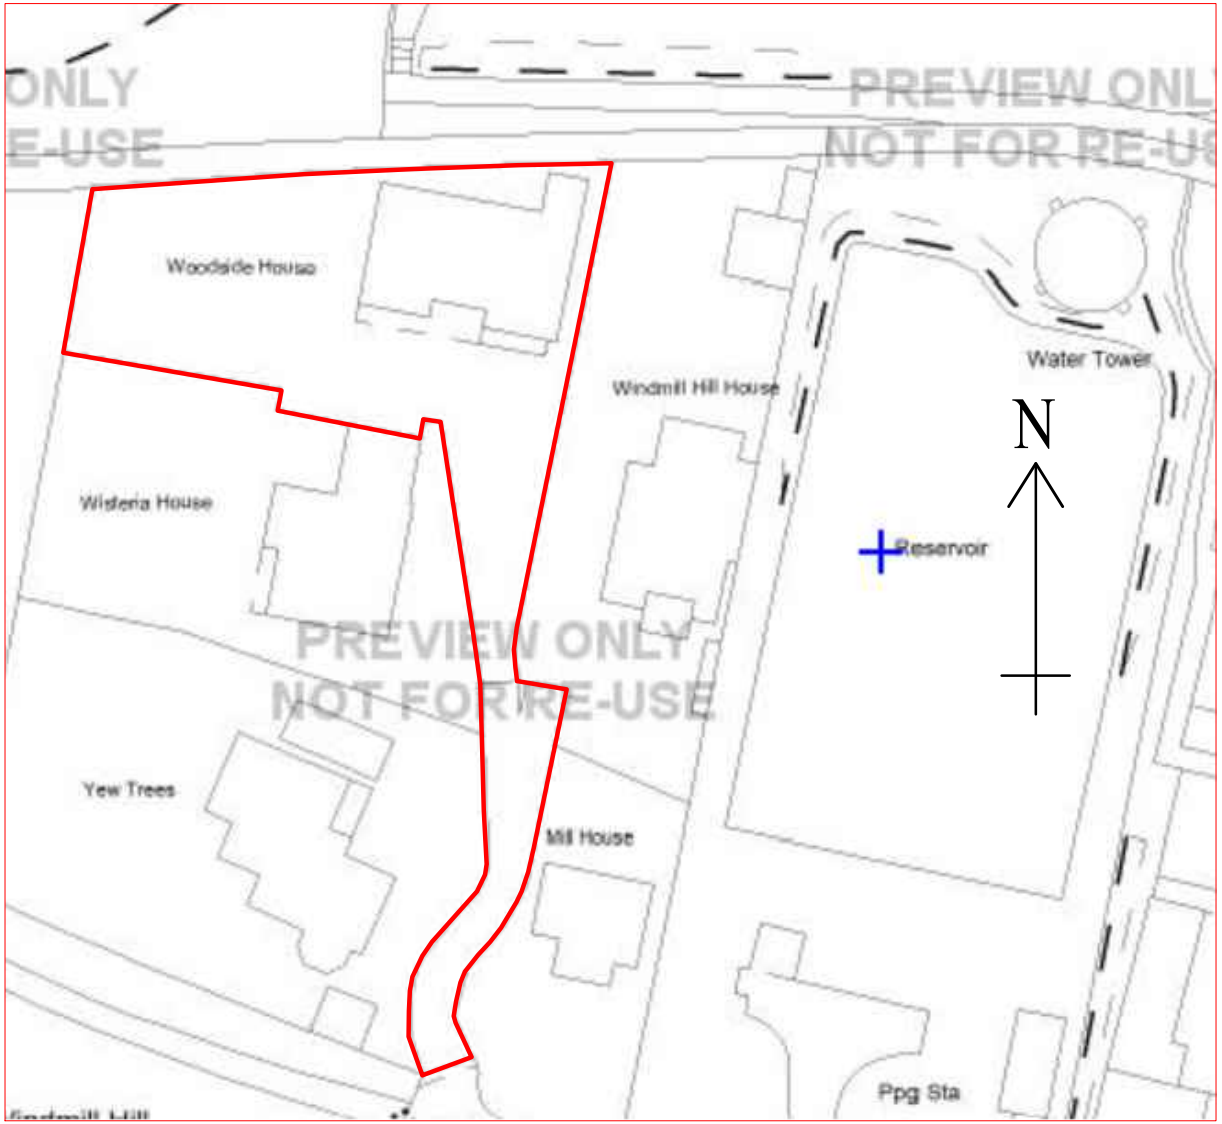

Site plan 1:200

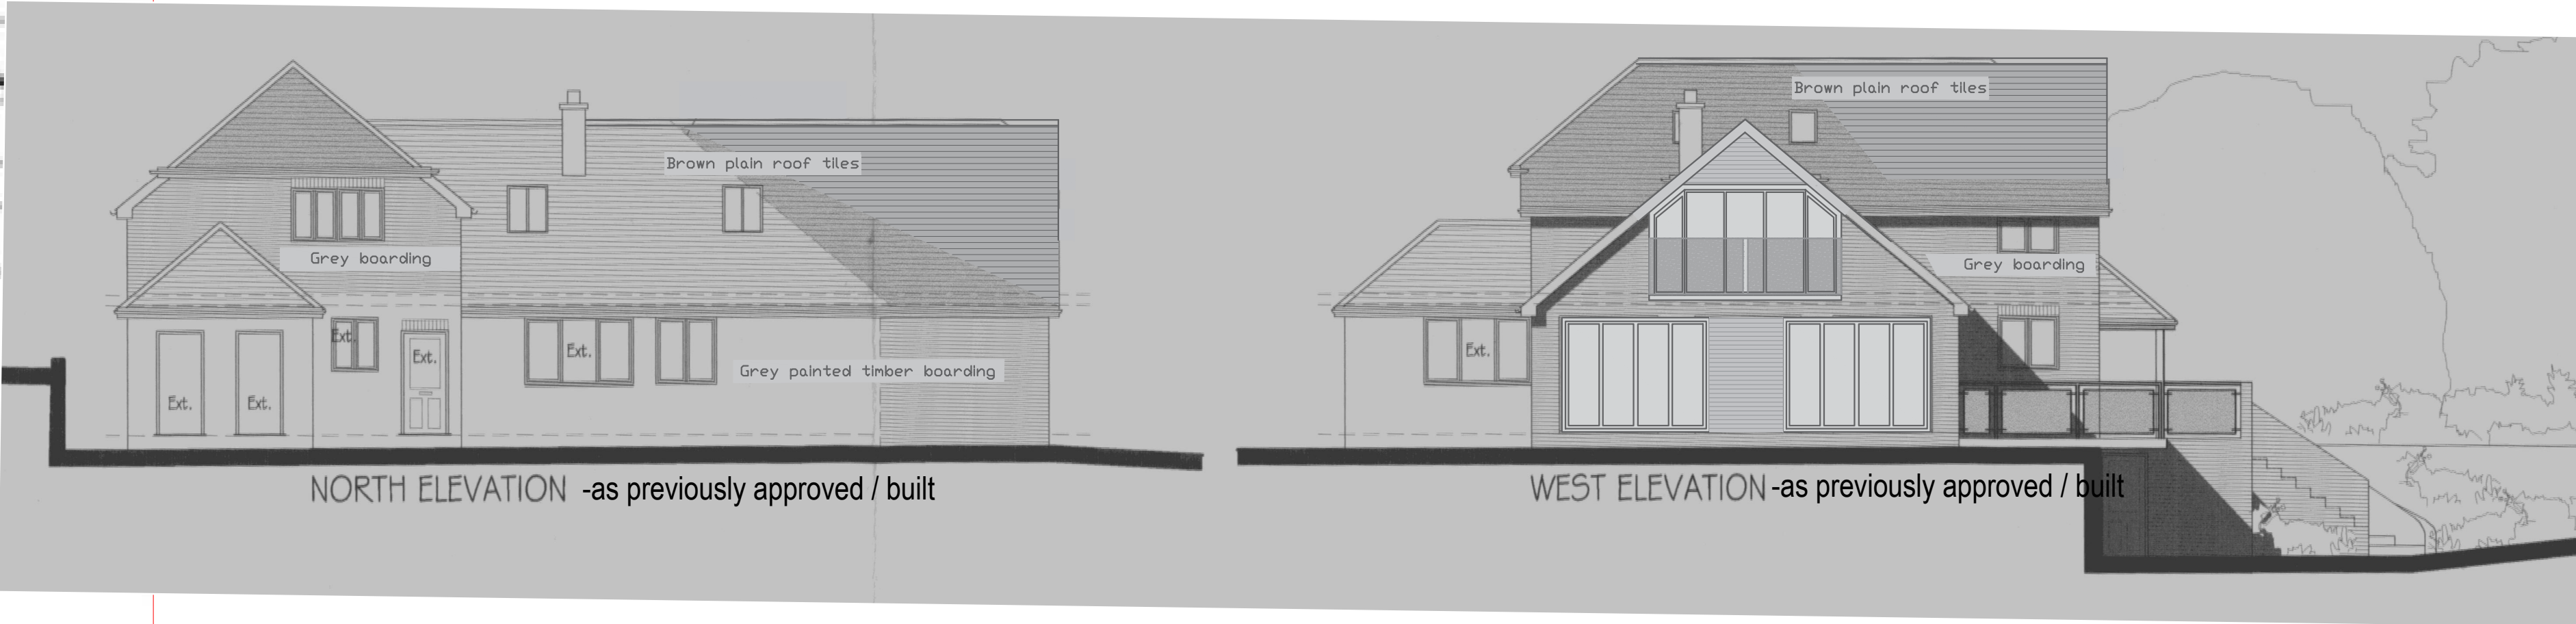

Location plan 1:1250

REVISION		DESCRIPTION	DATE
March 2025		CLIENT/PROJECT	Mr. & Mrs. Ross
1:50, 1:500, 1:1250		Woodside House, Windmill Hill, Hitchin, Herts home alterations.	
DRAWING STATUS		DRAWING TITLE	
For approval		Existing plans and elevations	
NO UNAUTHORISED PRINTING OR DIGITAL SCANNING ALLOWED © COPYRIGHT 2025		Ref:6871-2 201A	

TO SCALE @ SHEET SIZE A1

1:1250 0 1m 2m 3m 4m 5m 7m 10m 15m 20m 30m 40m 50m

1:500 0 1m 2m 3m 4m 5m 7m 10m 15m 20m 30m 40m 50m

1:50 0 1m 2m 3m 4m 5m 7m 10m 15m 20m 30m 40m 50m

B&A

Burton & Associates Ltd.

65 Shefford Road Clifton Beds. SG17 5RQ Tel. / Fax. 01462 850050