



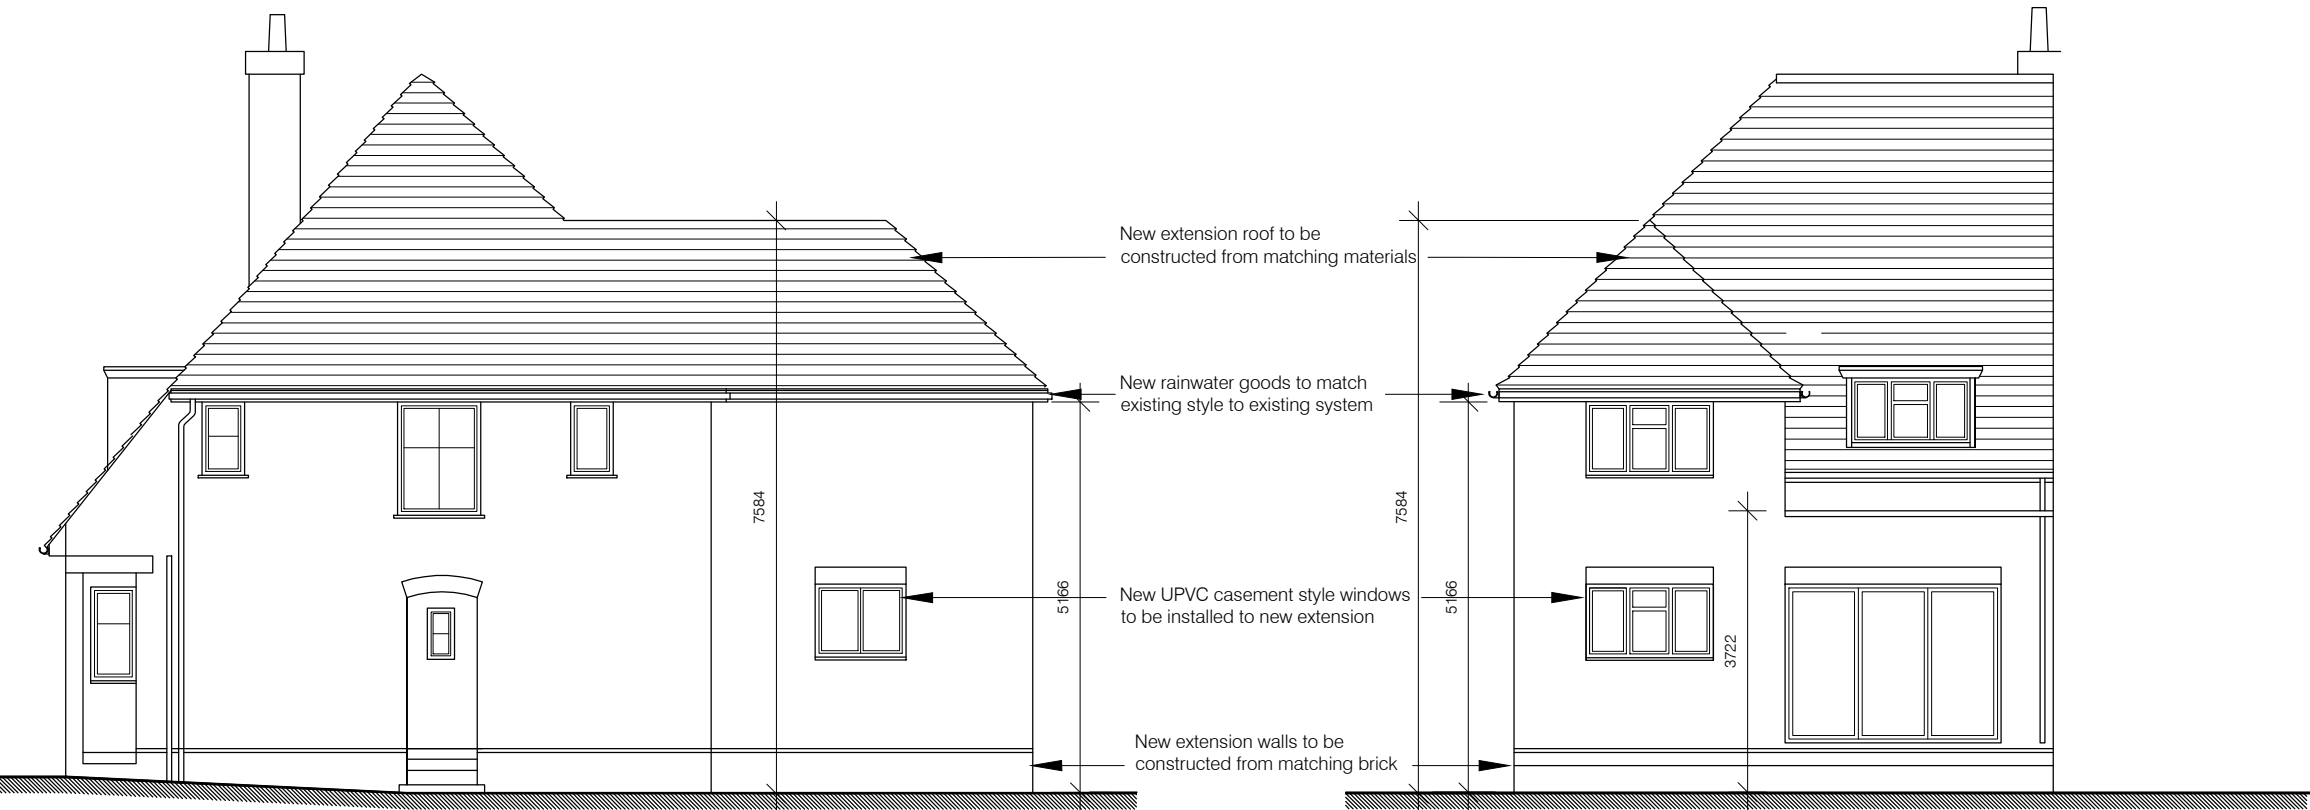


Proposed Side Elevation


Proposed Rear Elevation

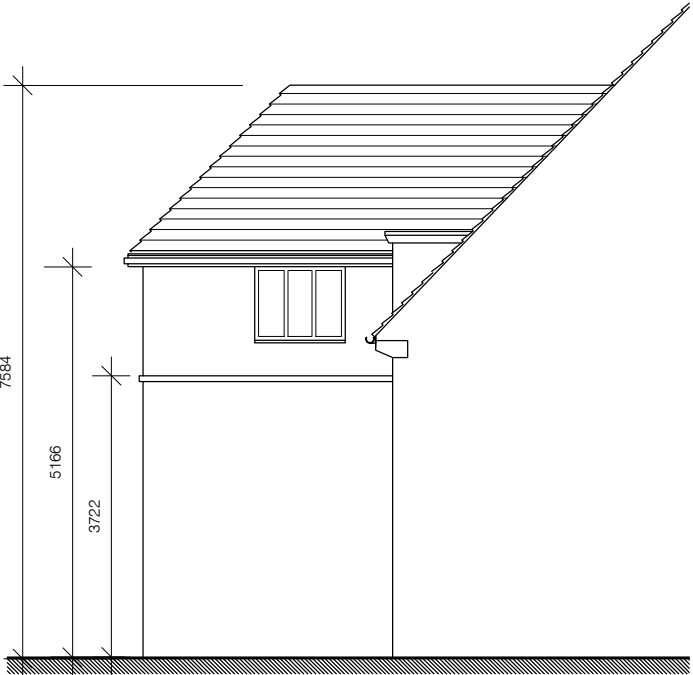


Proposed Side Elevation

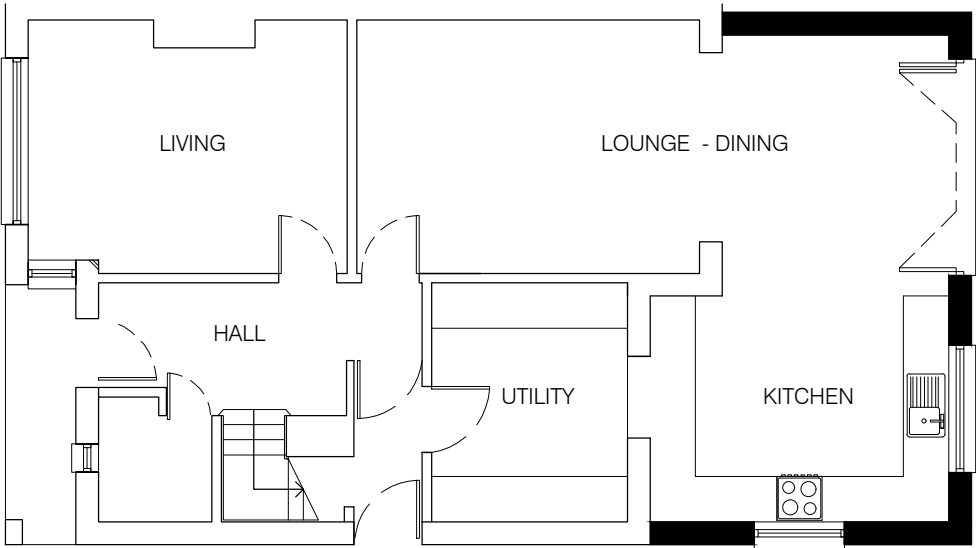

Proposed Ground Floor Plan

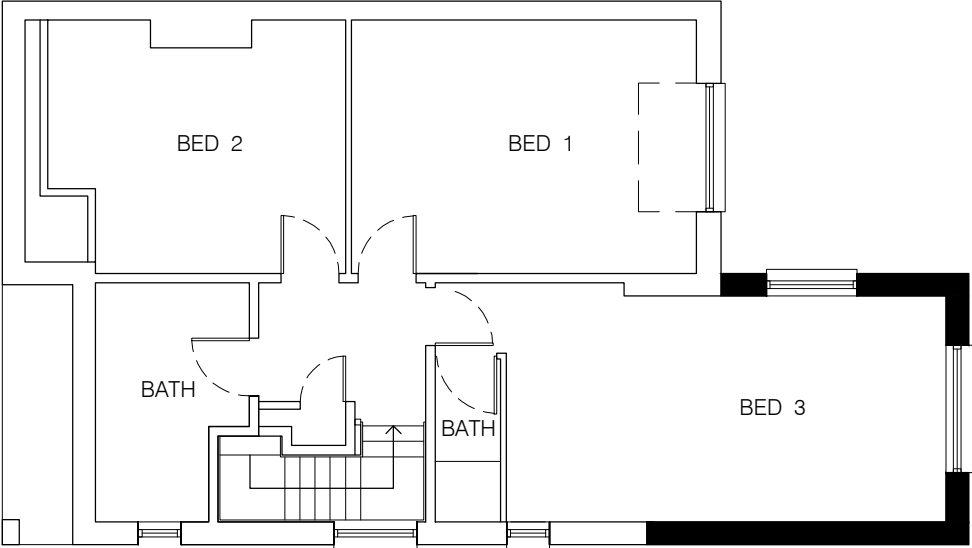

Proposed First Floor Plan

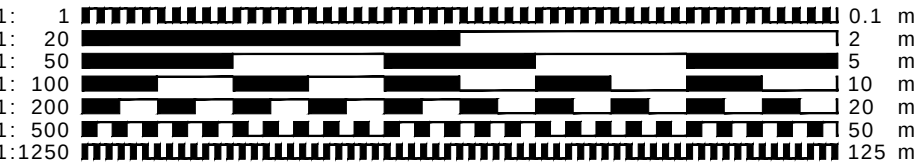

- CLIENT MUST SEEK SEPARATE SPECIALIST ADVICE ON PARTY WALL MATTERS IN SUFFICIENT TIME TO SERVE ALL NOTICES IF REQUIRED
- ALL STRUCTURAL ELEMENTS ARE INDICATIVE ONLY AND SUBJECT TO FULL STRUCTURAL DESIGN BY STRUCTURAL ENGINEER - ALL DESIGN IS SUBJECT TO STRUCTURAL DESIGN TO BE PROVIDED BY OTHERS
- THIS DRAWING IS FOR PLANNING APPROVAL ONLY AND SUBJECT TO ALL OTHER RELEVANT STATUTORY APPROVALS



for approval

This drawing is protected under © copy right



CONTRACT			
Proposed Works:			
68 Cowslip Hill, Letchworth, Herts			
DRAWING TITLE			
PROPOSED ELEVATIONS & PLANS			
SCALE	1:100@A3	DRAWING NUMBER	REVISION
DATE	Jan 2026	PO3	
DRAWN	JEI		
JOB NUMBER	RSD-26-05	CHECKED BY	
redshed design		telephone: 01462 817075, 07884008970	
45 Hoo Road		fax: 01462 807175	
Meppershall		e-mail: james/karen@redsheddesign.co.uk	
Bedfordshire		www.redsheddesign.co.uk	
sg17 5lp			