




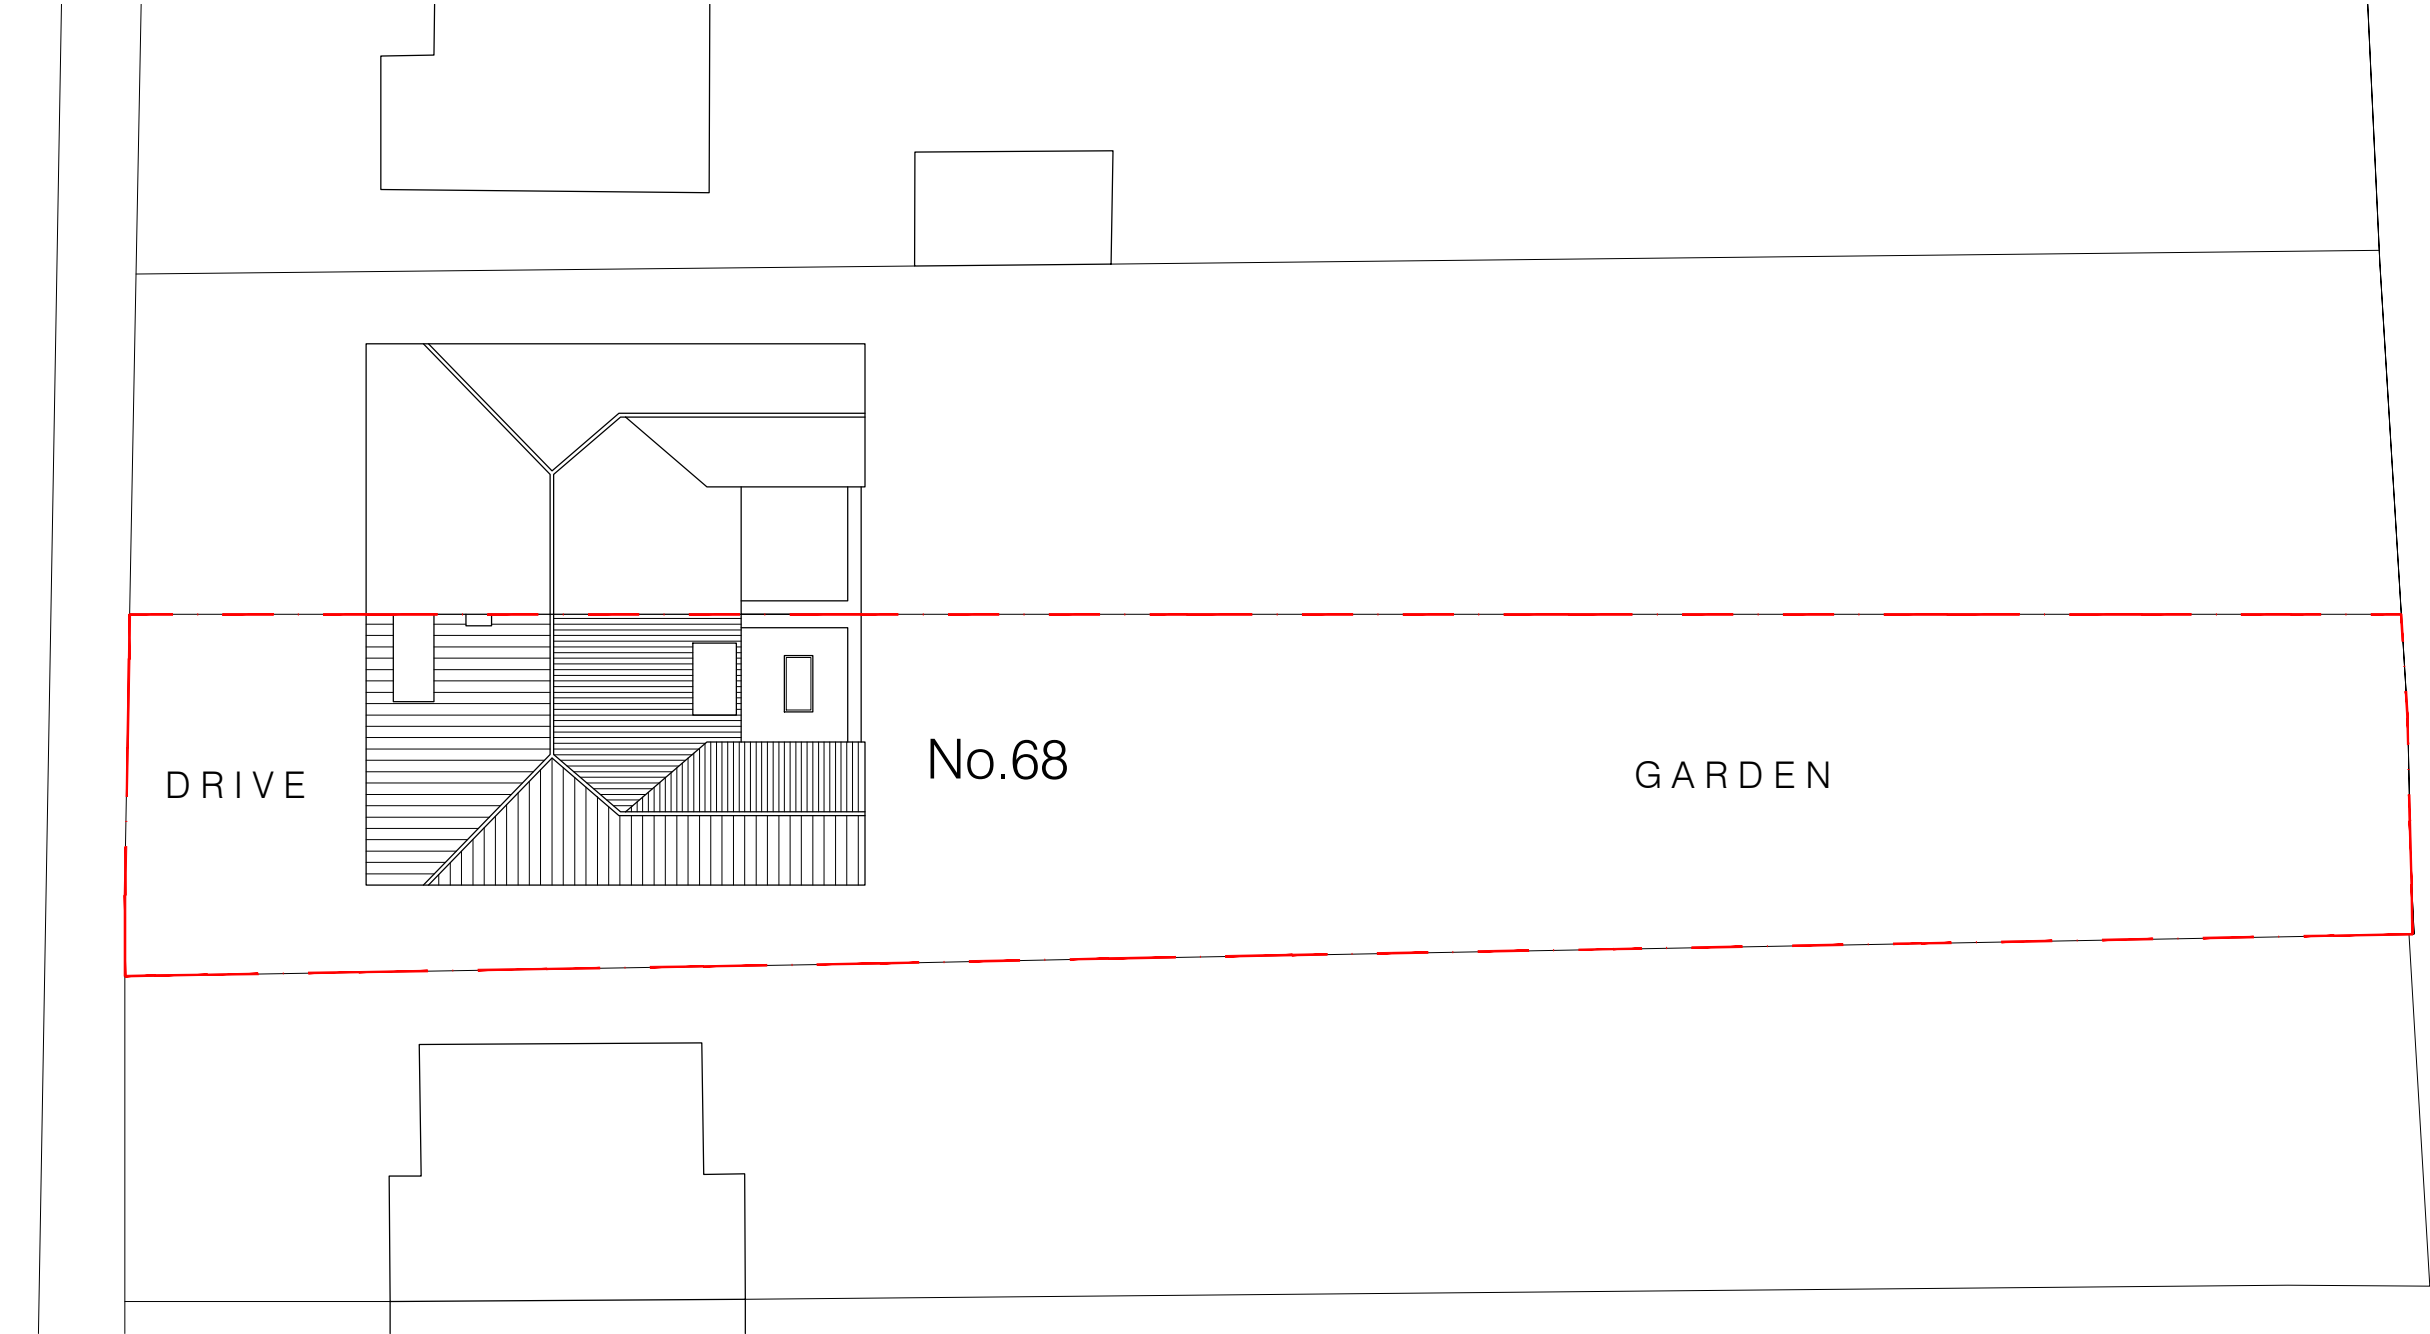

Site Block & Roof Plan scale 1:100

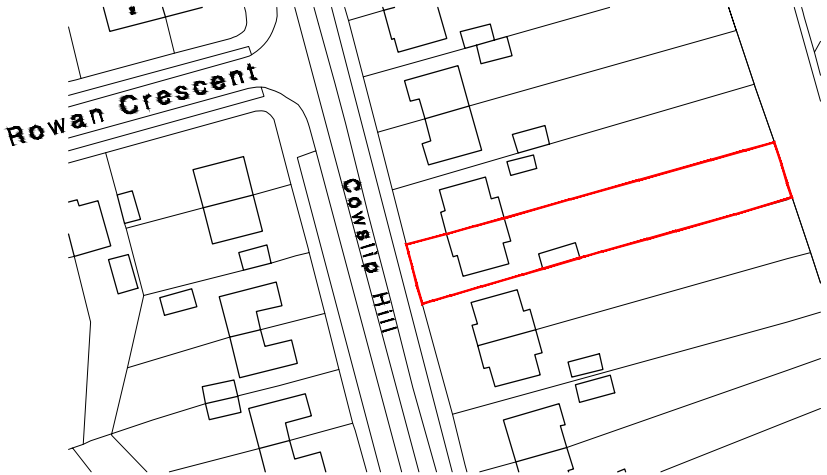

Site Location Plan scale 1:1250

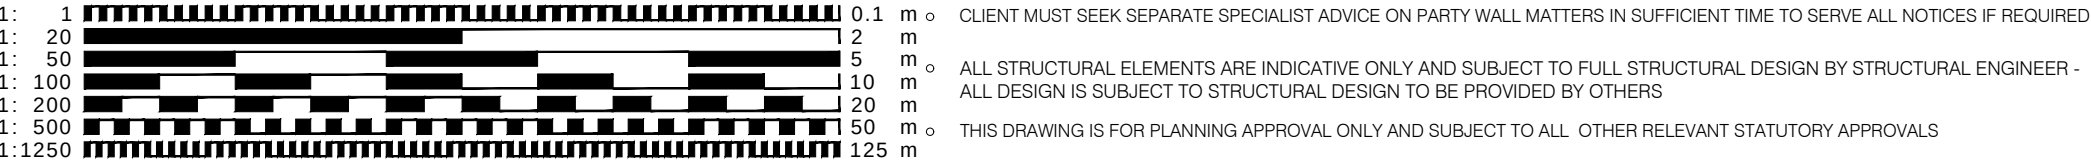

This drawing is protected under © copy right



for approval

CONTRACT		
Proposed Works:		
68 Cowslip Hill, Letchworth, Herts		
DRAWING TITLE		
SITE PLANS		
SCALE VARIES@A2	DRAWING NUMBER	REVISION
DATE Jan 2026	PO1	
DRAWN JEI		
JOB NUMBER RSD-26-05		CHECKED BY
redshed design telephone: 01462 817075,07884008970		
45 Hoo Road fax: 01462 807175		
Meppershall e-mail: james/karen@redsheddesign.co.uk		
Bedfordshire www.redsheddesign.co.uk		
SG17 5LP		