




FRONT ELEVATION



SIDE ELEVATION

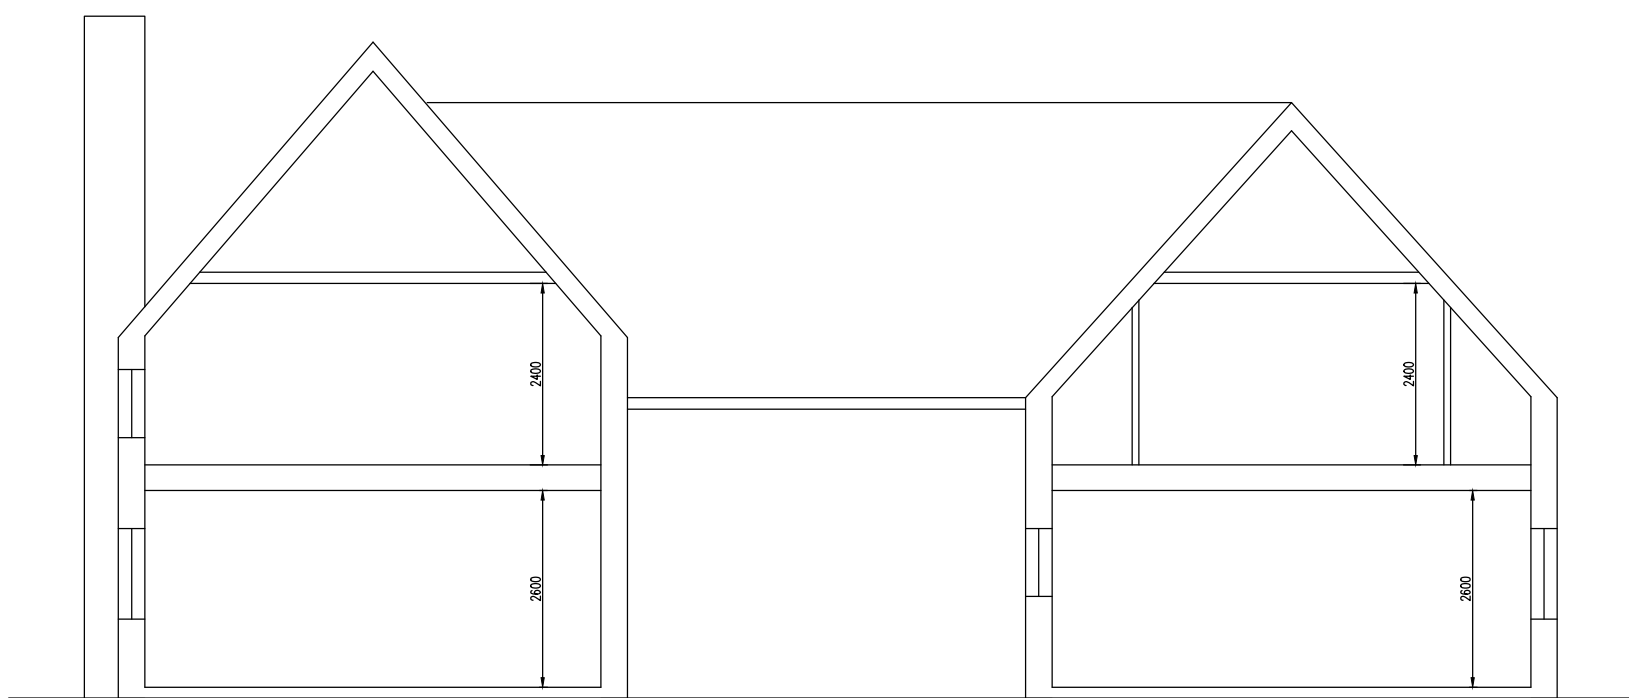




SECTION




REAR ELEVATION




SIDE ELEVATION

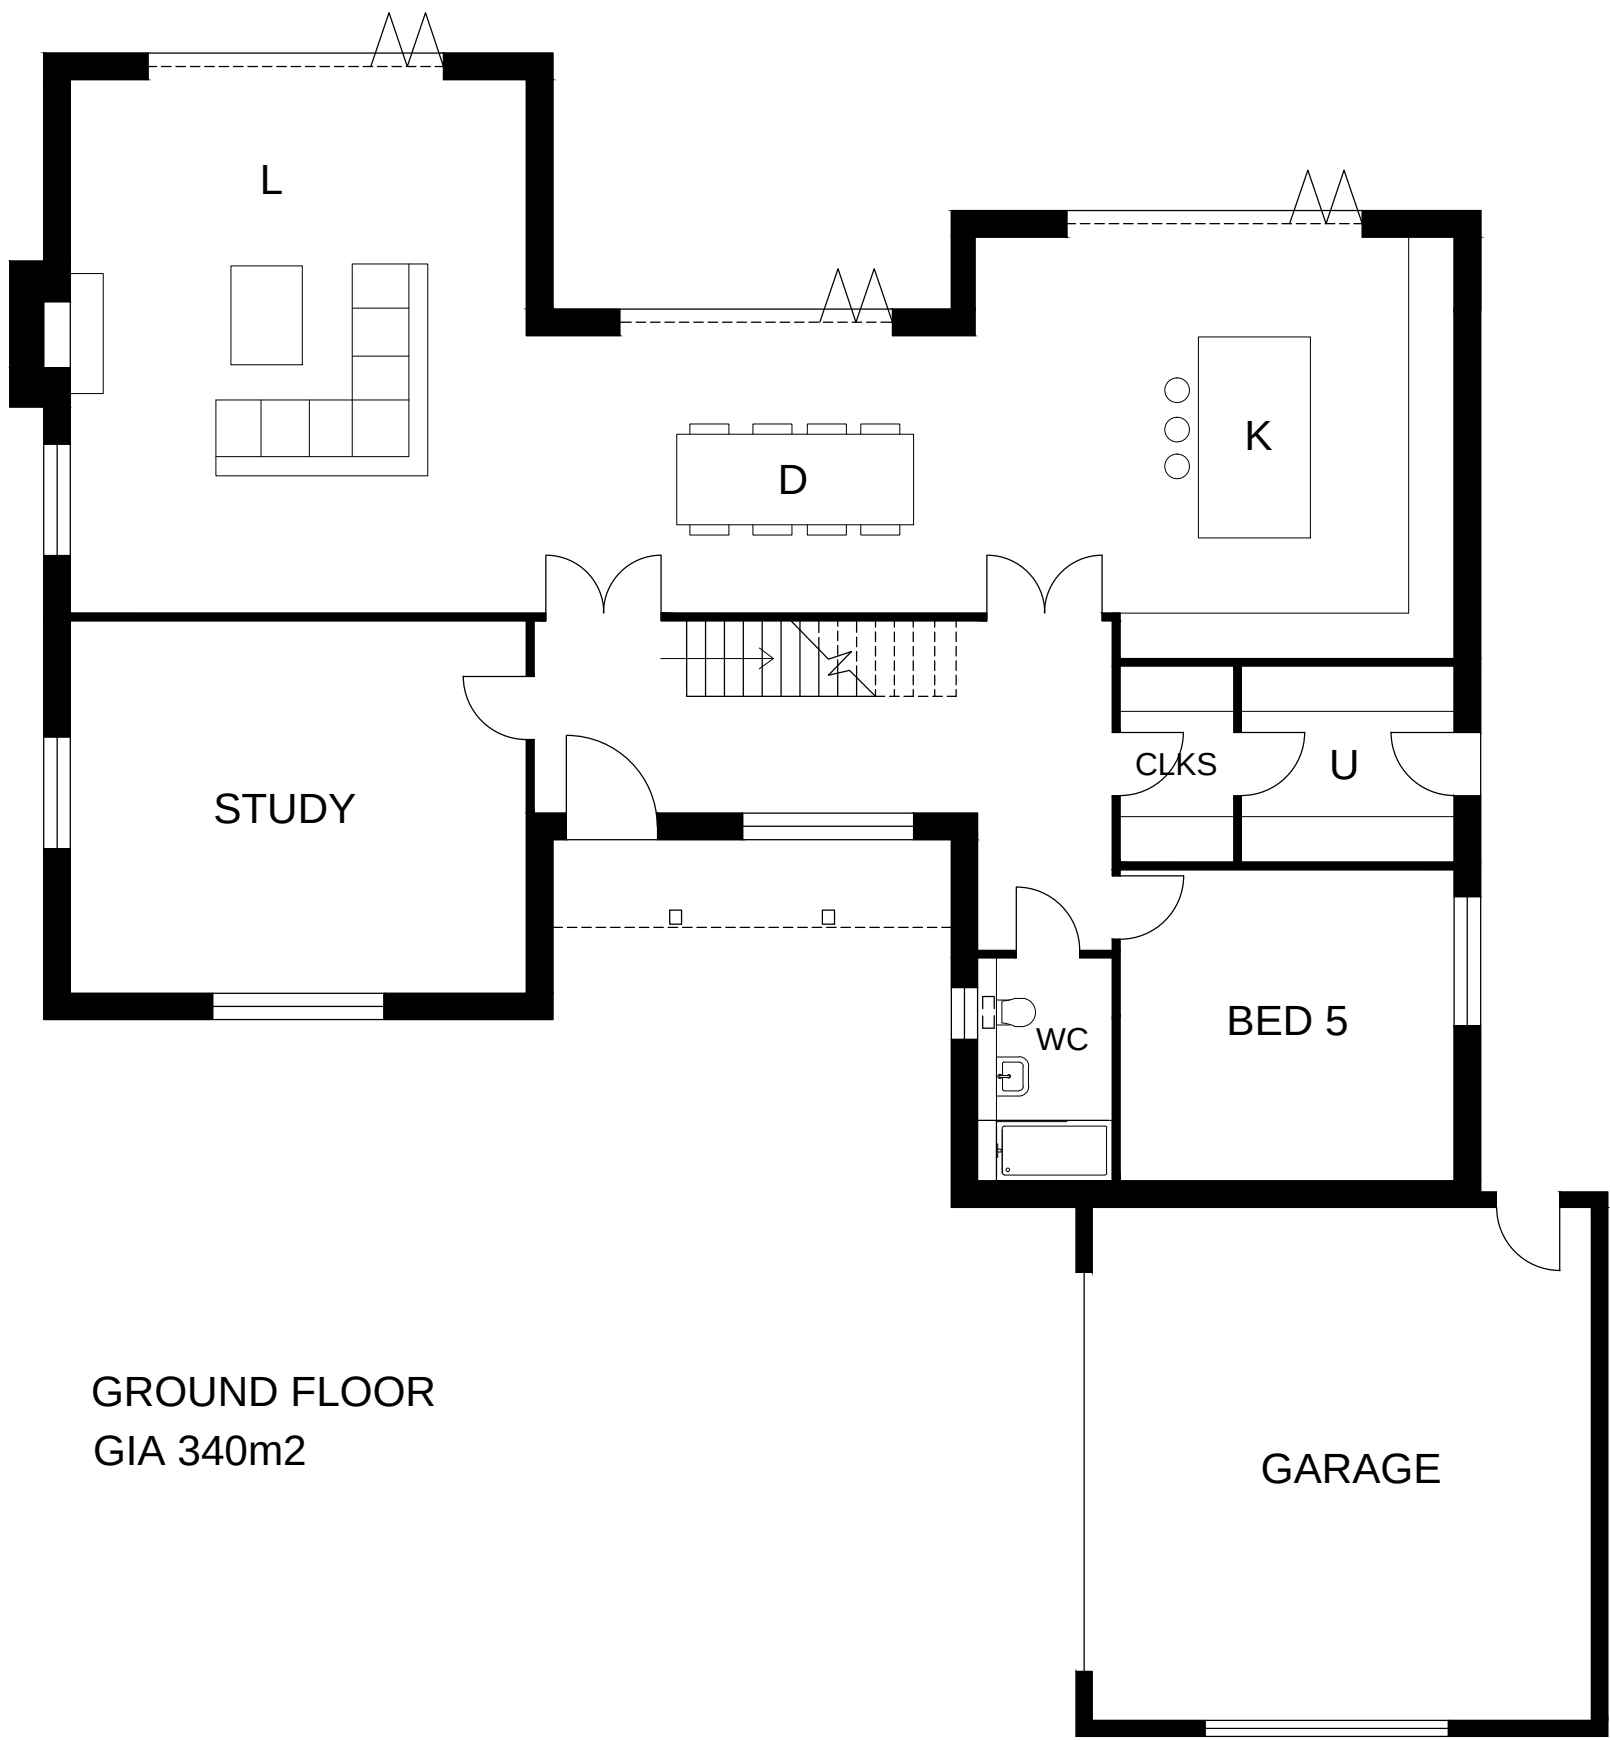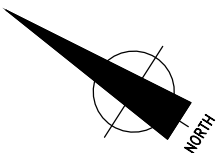 

GROUND FLOOR
GIA 340m2

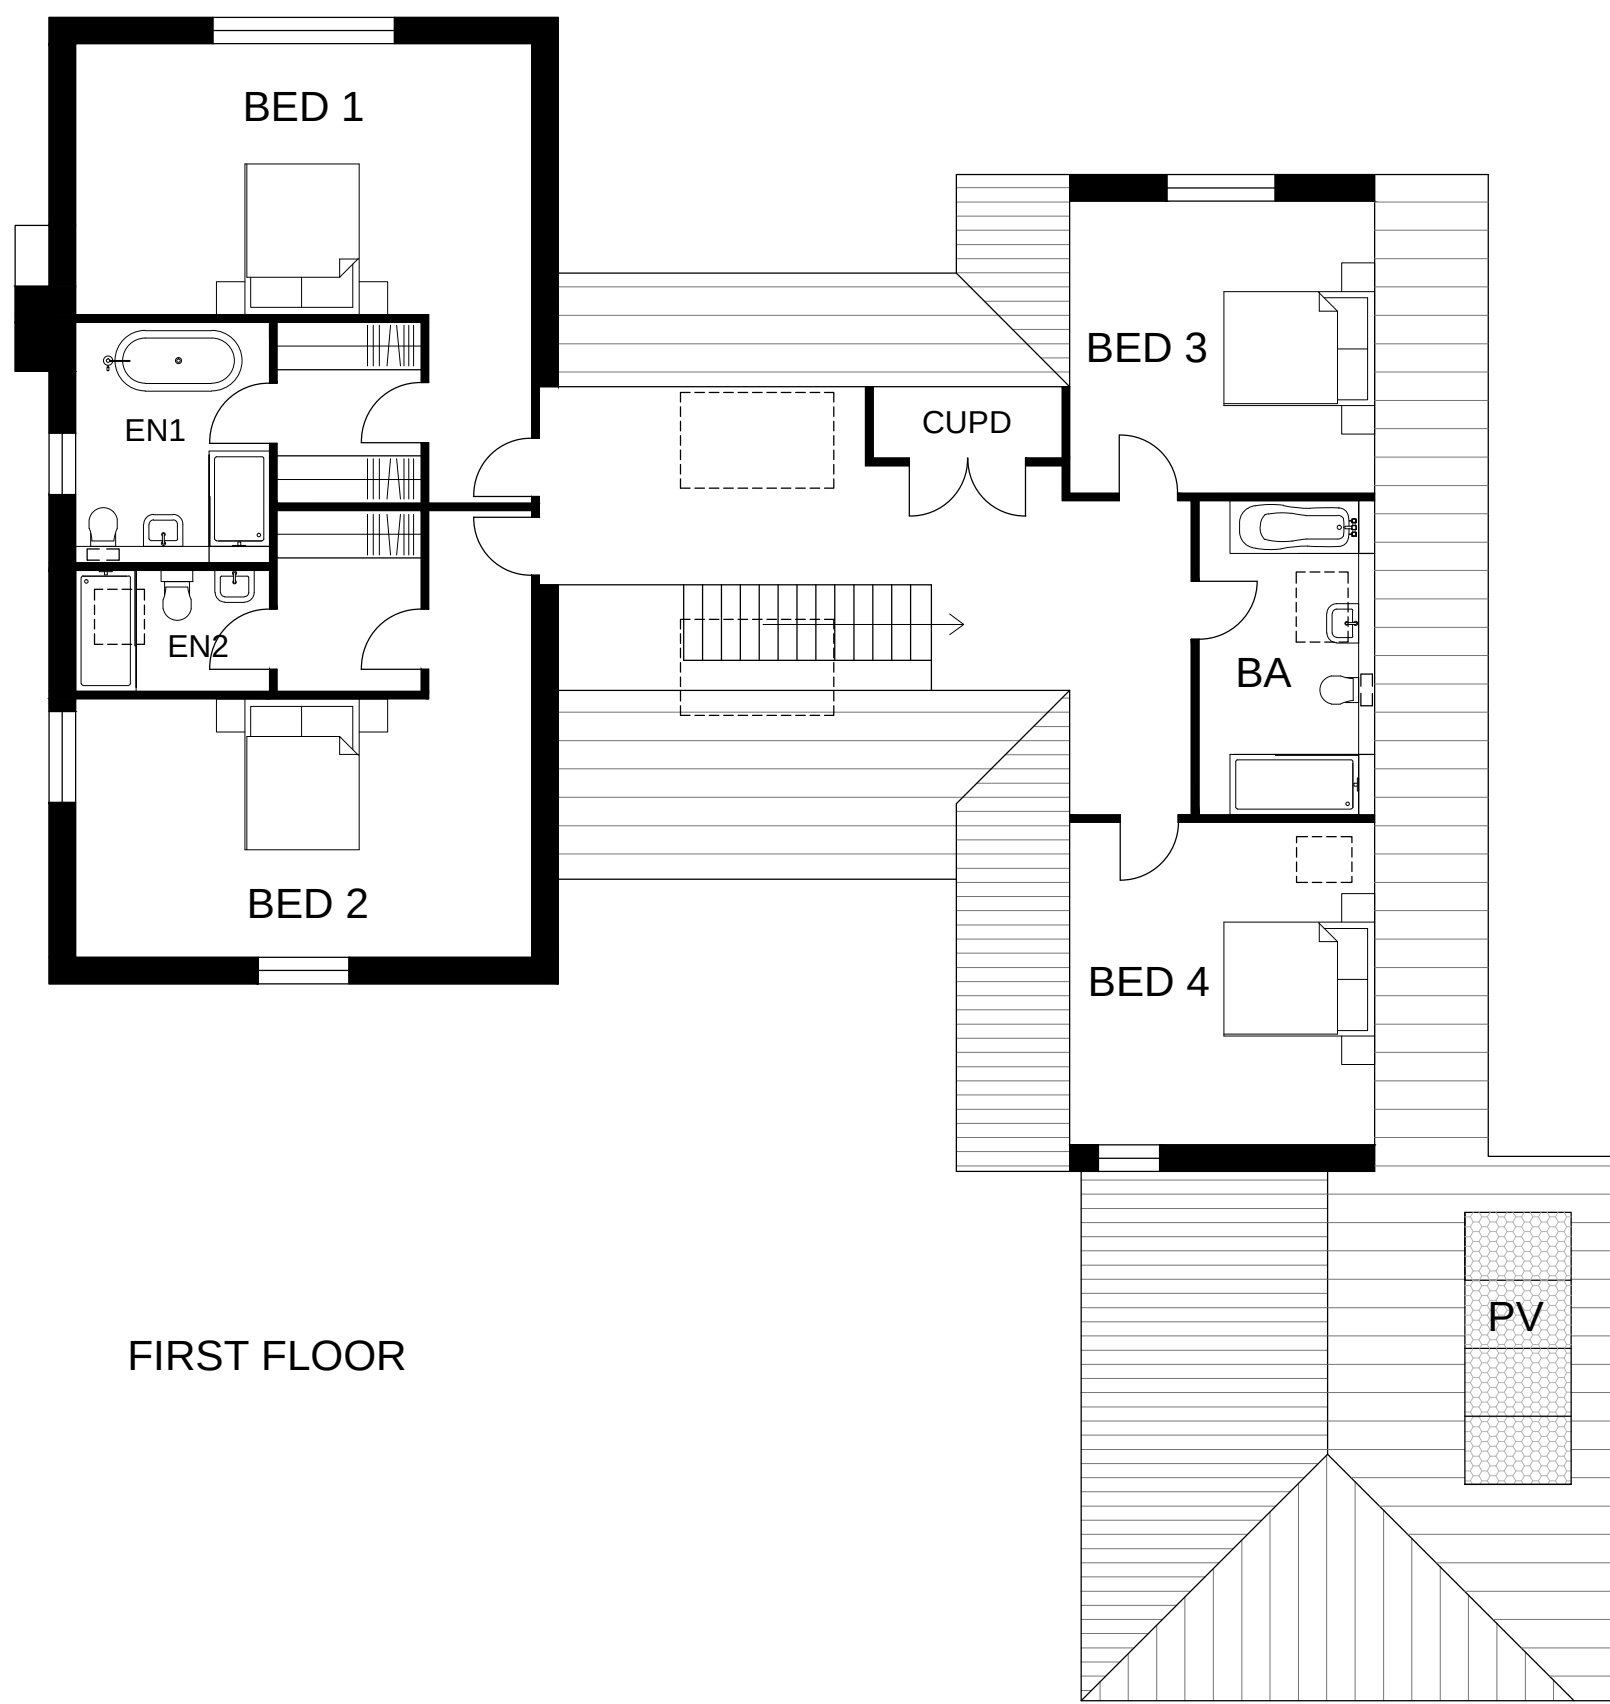

FIRST FLOOR

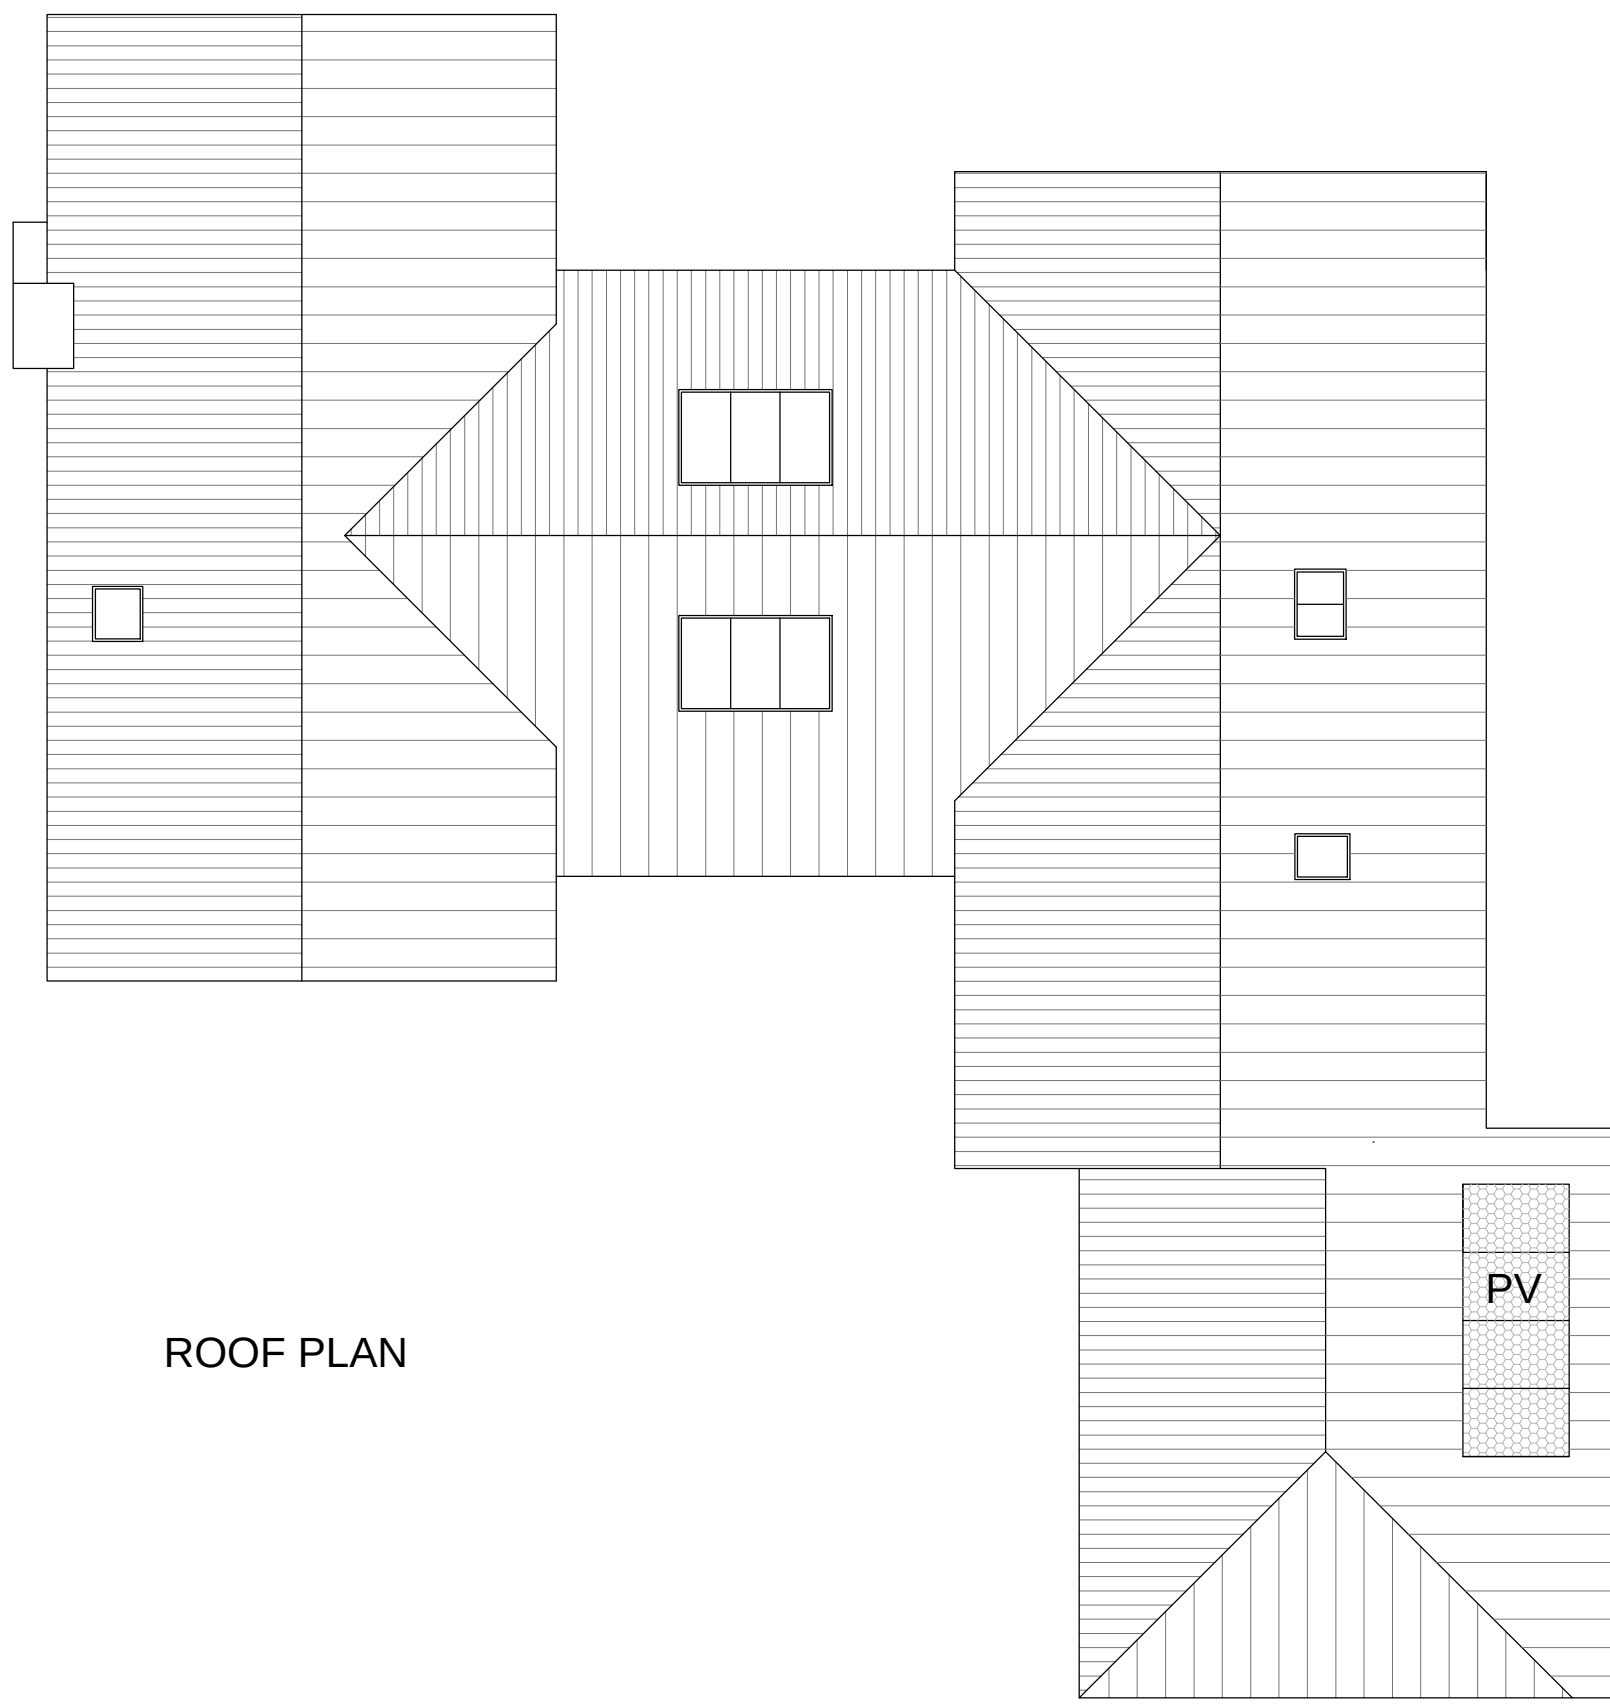

ROOF PLAN

REV - DATE - DESCRIPTION		
CLIENT		
Mr. BILL BREDE		
PROJECT		
PROPOSED NEW DWELLING THE STREET, KELSHALL, ROYSTON, HERTS.		
TITLE		
PROPOSED PLANS & ELEVATIONS & SECTION		
DRAWING STATUS		
PLANNING		
DRAWN	NP/LL	CHECKED
SCALE	1:100 @A1	DATE AUG. 2024
THE GALLERY 96 KING ST CAMBRIDGE CB1 1LN		
T: 01223 755596 w: www.nparchitects.co.uk e: info@nparchitects.co.uk		
JOB NO.	DRAWING NUMBER	REV
738	P02	-
DIMENSIONS ARE NOT TO BE SCALED FROM THIS DRAWING. FIGURED DIMENSIONS ONLY ARE TO BE USED.		
THIS DRAWING IS THE COPYRIGHT OF NICHOLAS PHILLIPS ARCHITECTS LTD. UNAUTHORISED REPRODUCTION IS NOT PERMITTED.		