

ANY QUERIES REGARDING DIMENSIONS TO BE TAKEN UP WITH PENTANGLE DESIGN GROUP.
ALL DIMENSIONS OF EXISTING BUILDINGS TO BE VERIFIED ON SITE.
THIS DRAWING IS THE COPYRIGHT OF PENTANGLE DESIGN GROUP AND SHALL NOT BE IN ANY WAY USED OR REPRODUCED WITHOUT THEIR PRIOR WRITTEN CONSENT.

NOTES


MATERIALS:
Roof:
Brown concrete roof tiles. Redland 49 or similar

Walls:
Red/Orange multi facing brick. stained vertical timber cladding to front gable


Windows:
Aluminium



Existing SouthWest Elevation
1 : 100

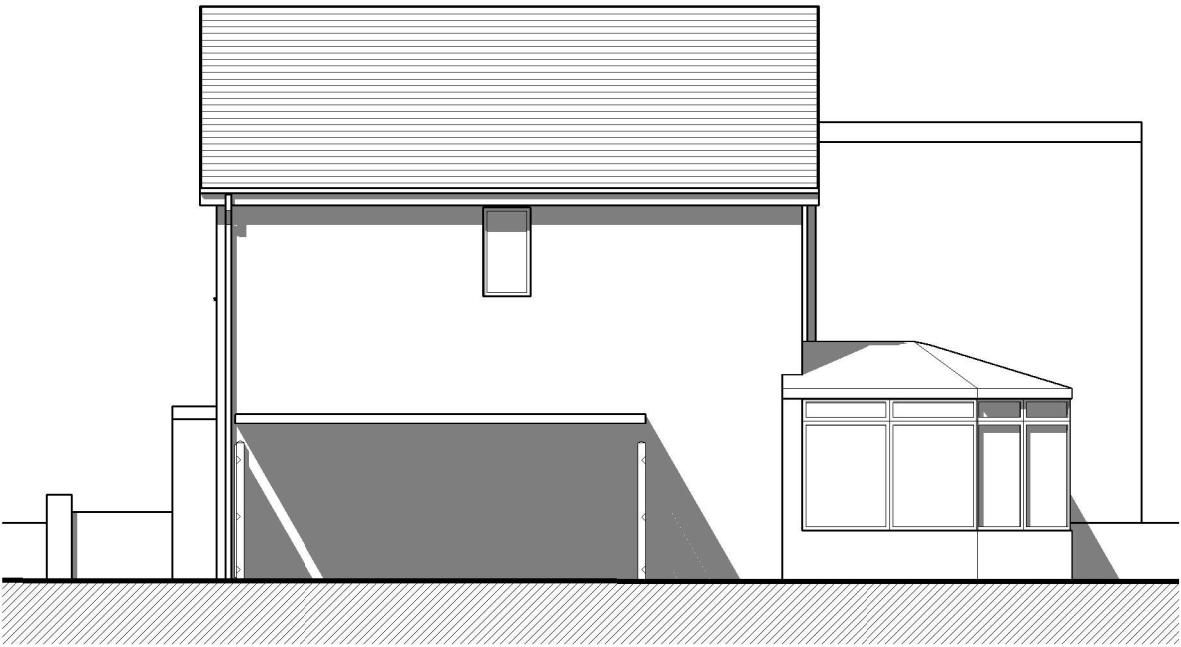


Existing SouthEast Elevation
1 : 100

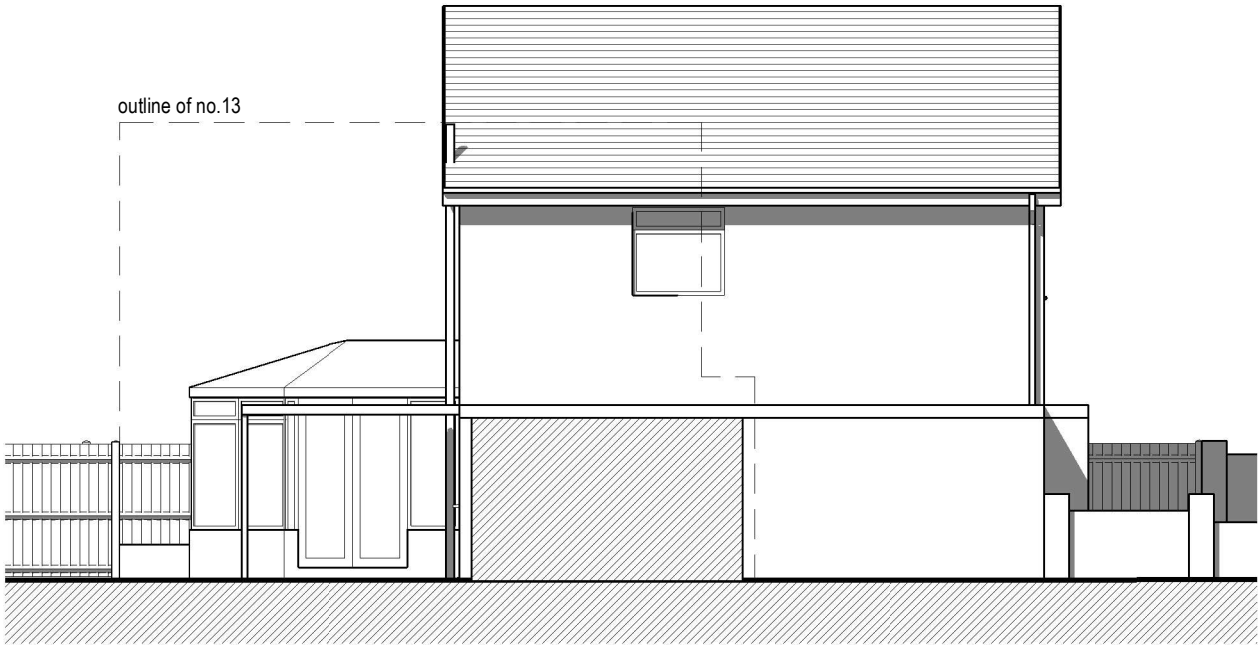


Existing NorthWest Elevation
1 : 100




Existing NorthEast Elevation
1 : 100

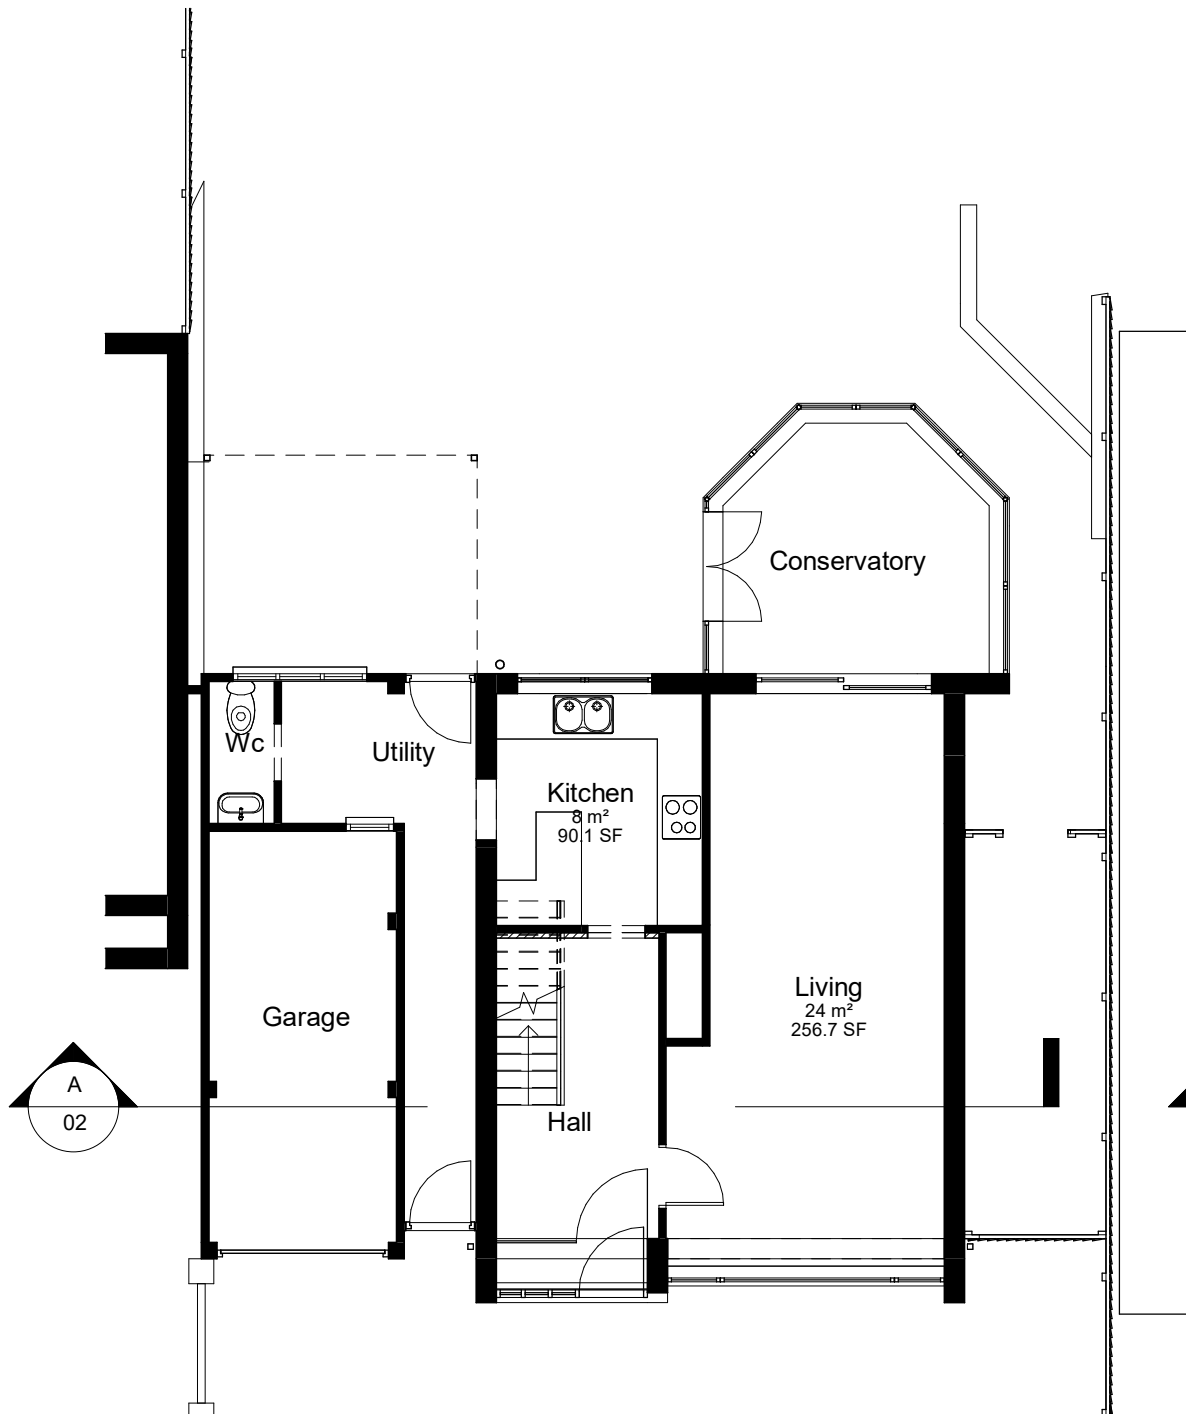

Existing Ground Floor Plan
1 : 100

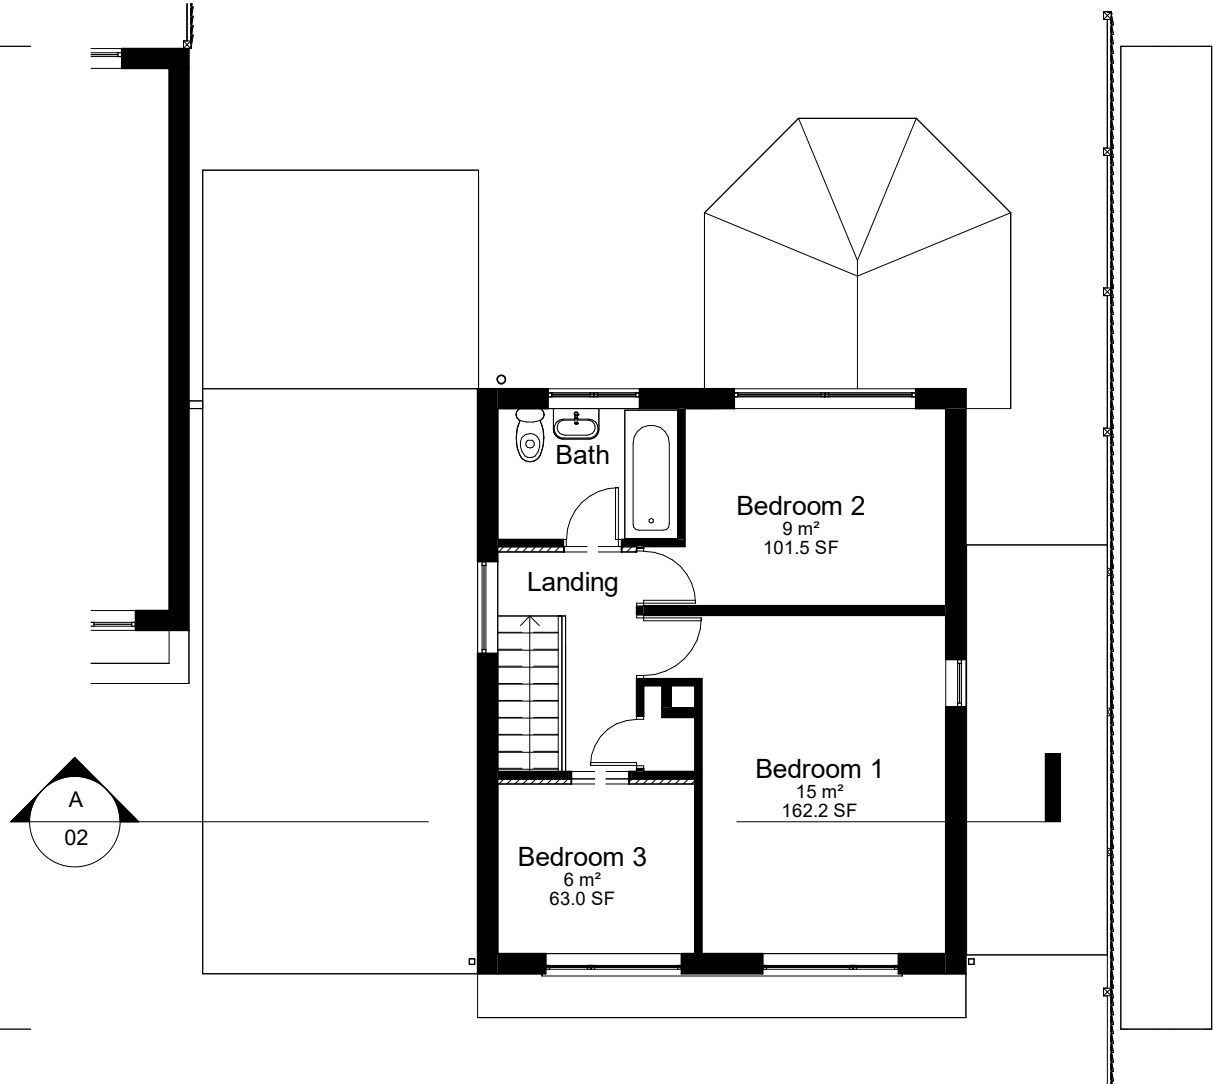

Existing First Floor Plan
1 : 100

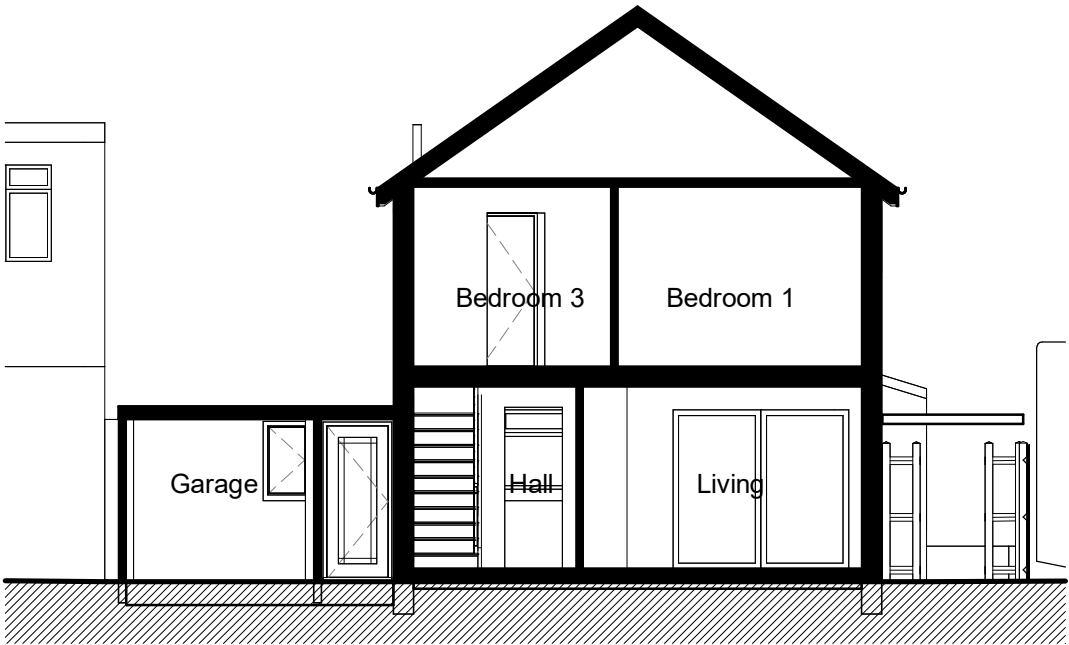

Existing Section A-A
1 : 100

PLANNING
PENTANGLE
DESIGN GROUP

SUITE 1, 21 BANCROFT HITCHIN HERTS SG5 1JW
T:01462 431133 E:pdg@pentangledesign.co.uk

JOB TITLE
Proposed Extensions and alterations to
15 Ninesprings Way, Hitchin

for -
DRAWING TITLE
Existing Plans and Elevations

SCALE	DRAWING NUMBER	REVISION
1 : 100	02	A
DATE May '26		
SHT SIZE A2		
JOB NUMBER 3992		

ARCHITECTS AND INTERIOR DESIGNERS