


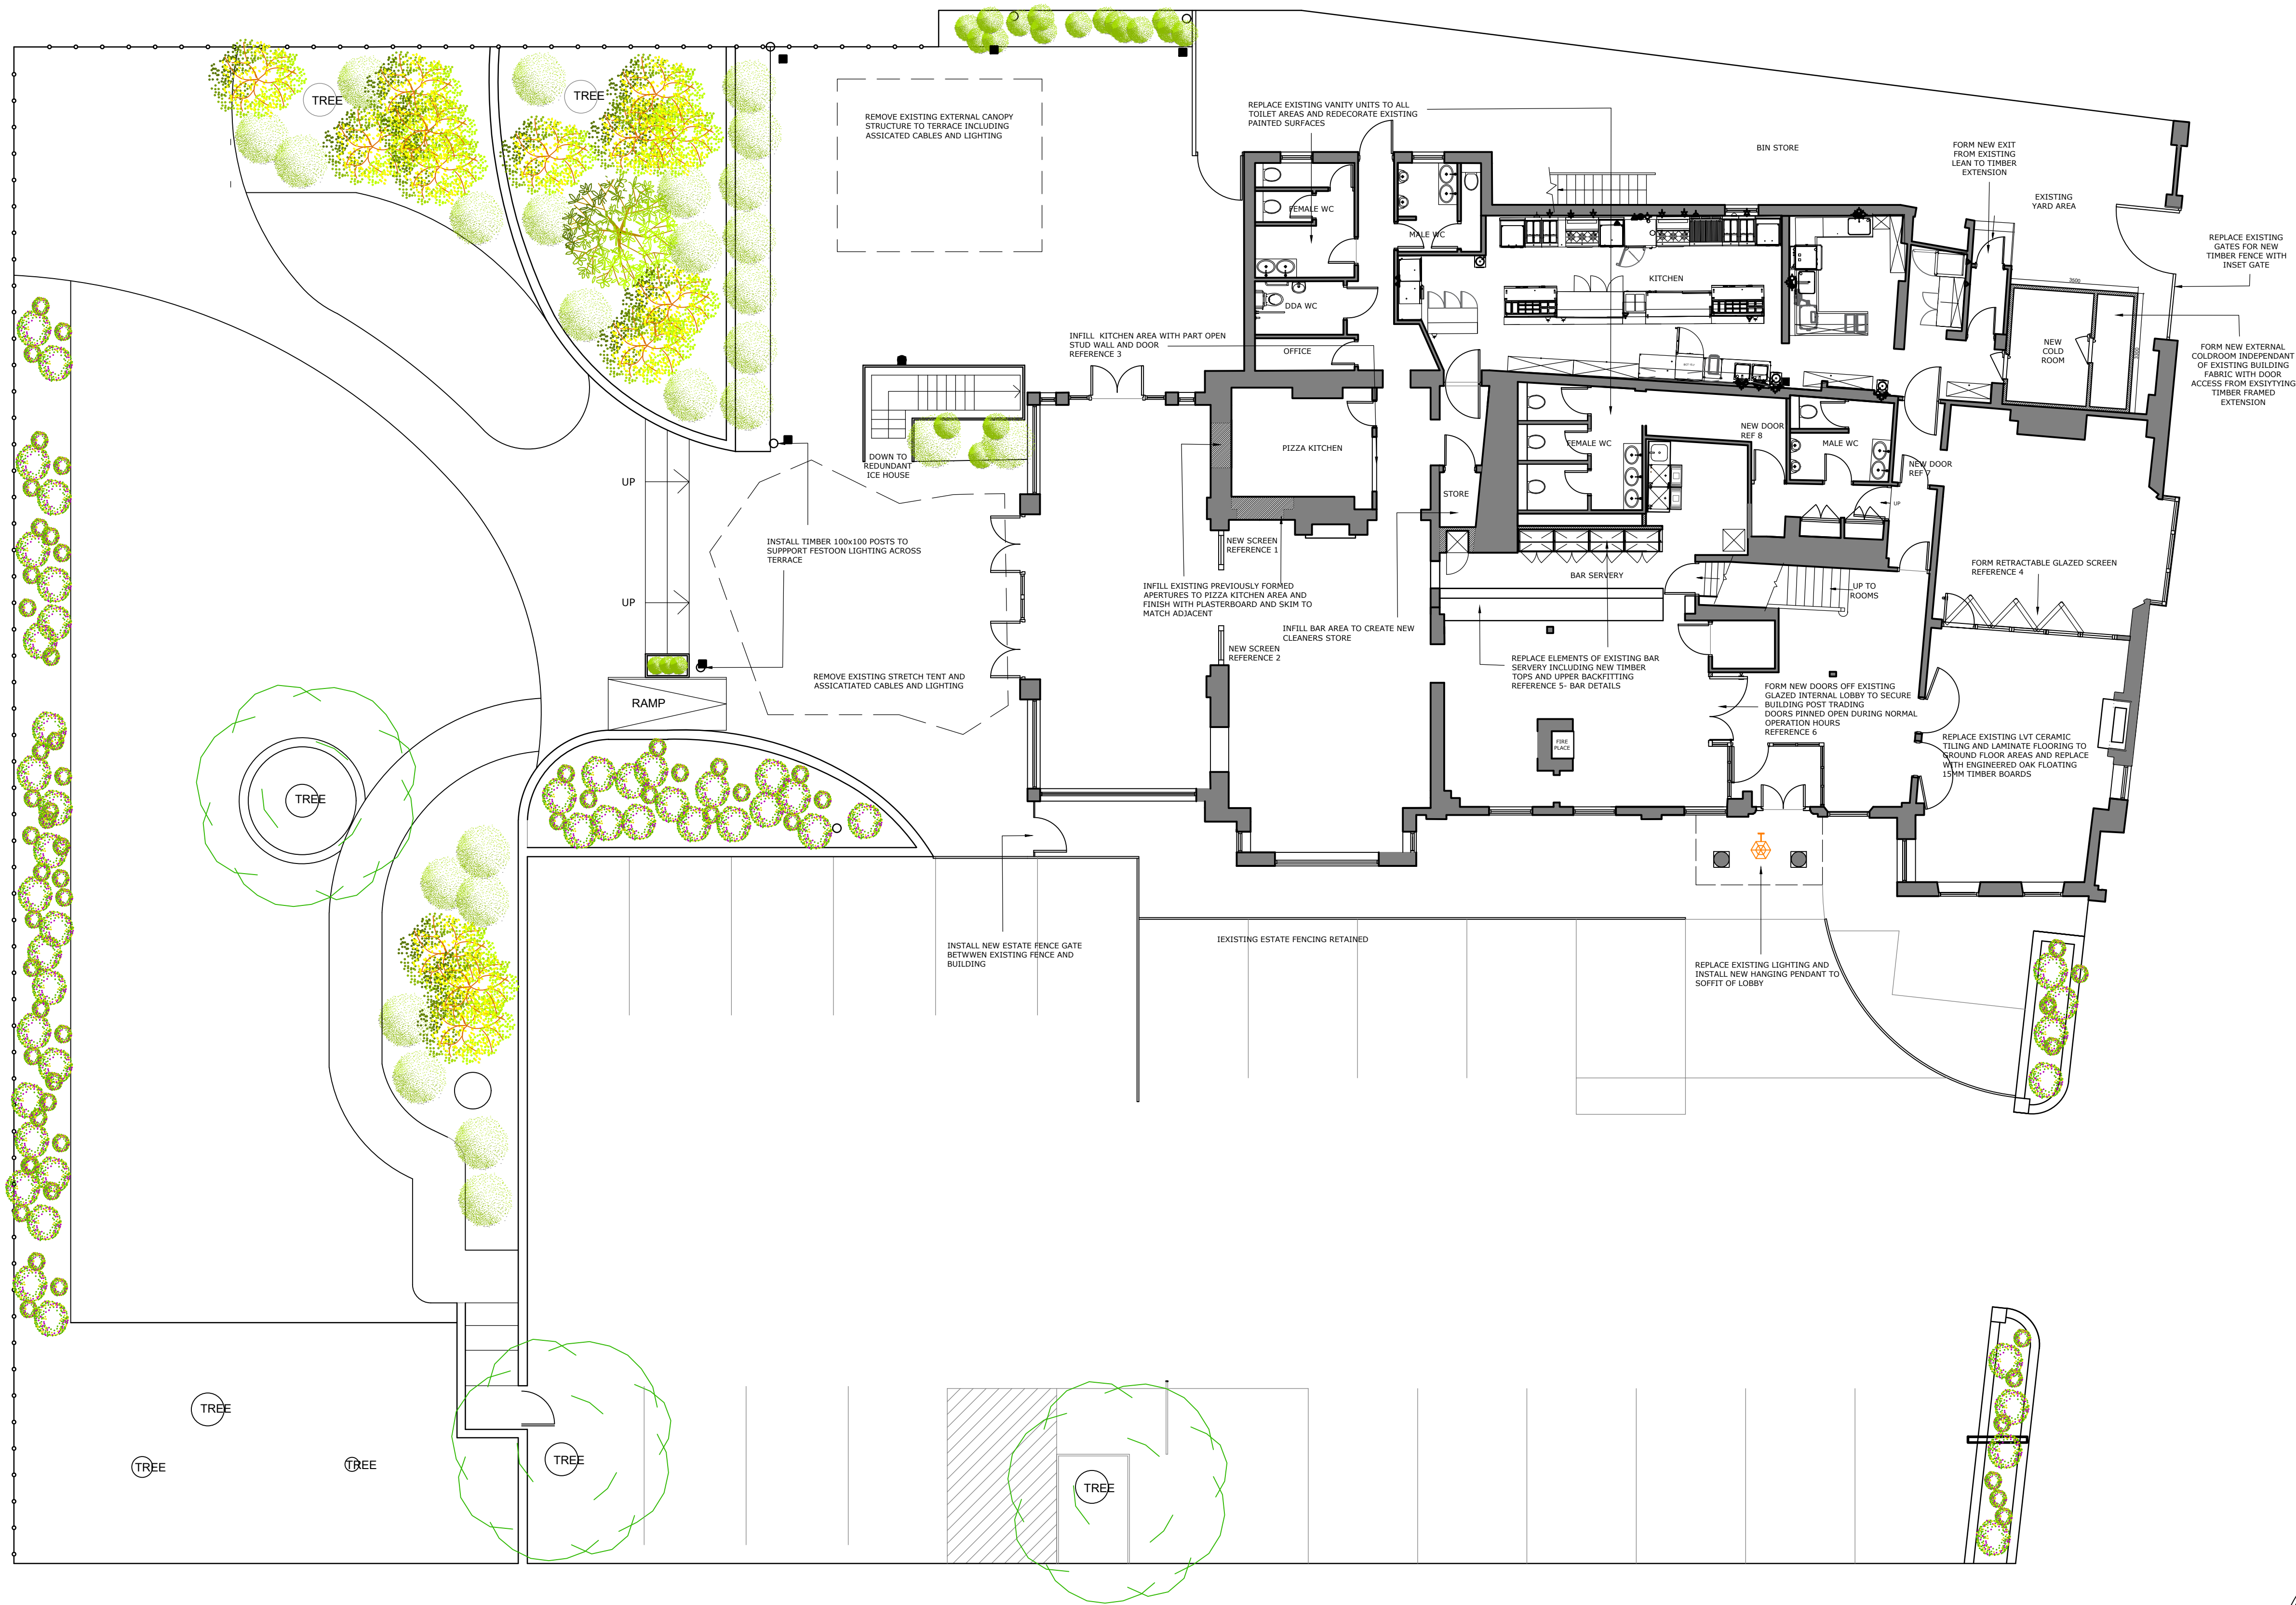


PROPOSED SITE PLAN - SCALE 1:100 @A1



Brunning & Price
LIMITED

REV A -RELABELED EXISTING 24/09/26 LA

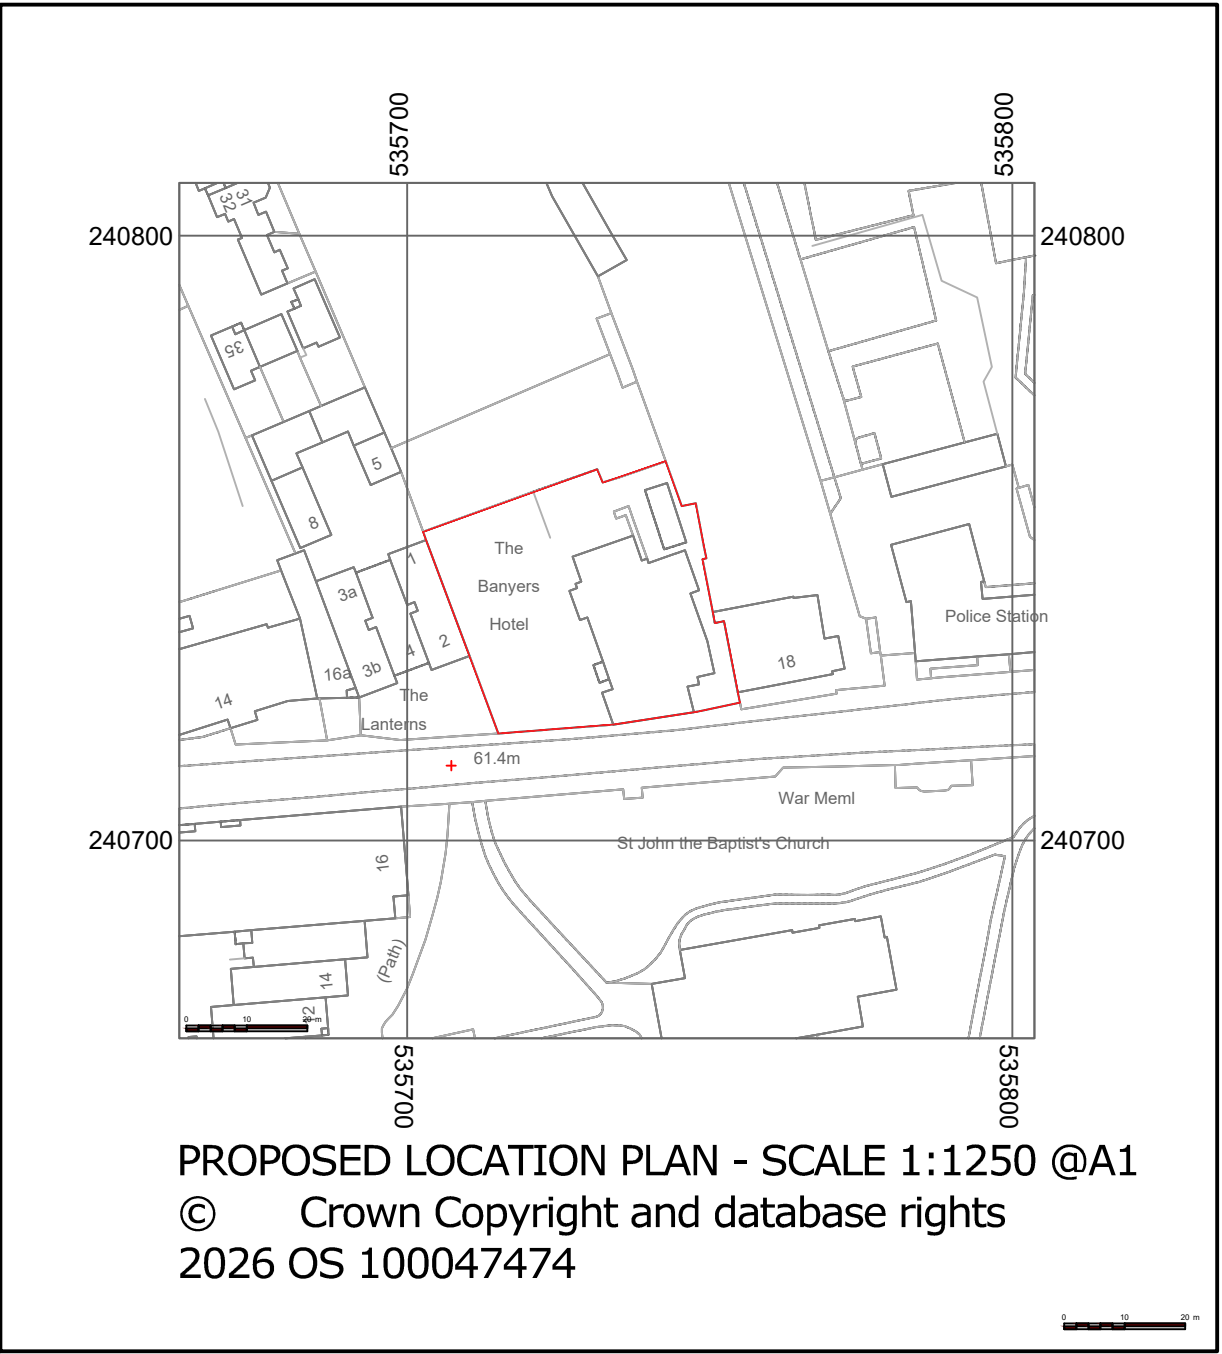



SPATIALIZED

Tel: 01924 252 482
Email: studio@spatialized.com
Web: www.spatialized.com

LOCKEY SUITE
THE NOSTELL ESTATE YARD
NOSTELL PRIORY
WAKEFIELD
WF4 1AB

PLANNING
ISSUE

TitleEXISTING SITE PLAN

AddressTHE CHALK HARE
16 MELBOURNE ST
ROYSTON
SG8 7BZ

DateAPRIL '26Revision A

DrawnSJGJob No 16-25-1506

Scale1:100 @A1Dwg No PL2

Copyright - This drawing & design and all the information contained therein is the sole copyright of Spatialized Ltd - and reproduction in any form is forbidden unless permission is obtained in writing.

CONTRACTORS PLEASE NOTE:

1. Warning: no dimensions are to be scaled from this drawing. All Contractors must visit site and be responsible for taking & checking all dimensions relative to this work. The Designer must be advised of any discrepancies in writing.

2. Any discrepancies between drawings & specification should be reported to the Designer prior to any work commencing.

3. All fixtures and fittings should be fitted/installed in line with industry standards and comply with HSE, CDM, CQC and the regulations outlined by any other regulatory body applicable.