





EXISTING NORTH EAST ELEVATION
Scale 1:100 @ A1

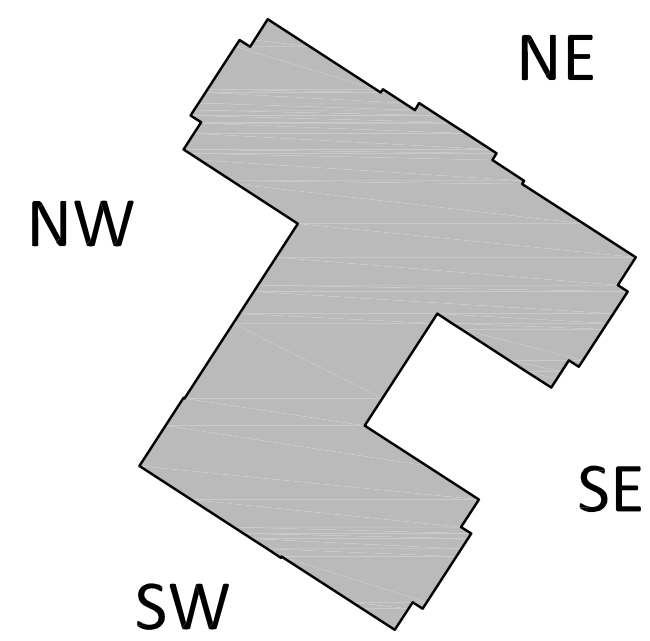

PROPOSED NORTH EAST ELEVATION
Scale 1:100 @ A1

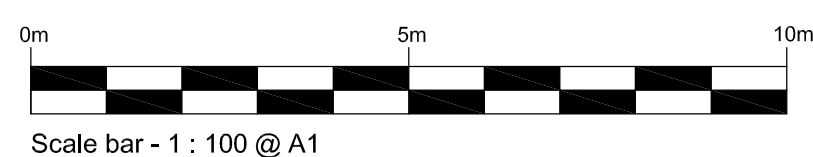

This drawing is to be read in conjunction with all relevant specifications and drawings issued by the architect, consultants and other specialists.

Do not scale this drawing. For discrepancies or omissions contact ROC Associates Building Consultancy Limited work commencing.

The contractor is to check and verify all building and site dimensions, levels and sewer invert levels at connection points before work commences.

Materials and workmanship are to comply in all respects with current British Standard Specifications, British Standard Code of practice, Building Regulations, Building Standards (Scotland) (consolidation) Regulation.

The copyright of this drawing is vested in Roc Building Consultancy Limited and must not be copied or reproduced without written consent.

Revisions



ROC ASSOCIATES
BUILDING
CONSULTANCY
LIMITED

Building Surveying

FELDON HOUSE, 3 BANBURY STREET,
KINETON, WARWICK. CV35 0JS
TEL: 01926 800 888 FAX: 01926 800 999

PROJECT

PEASE HOUSE
KITCHEN

TITLE

EXISTING AND PROPOSED
NORTH-EAST ELEVATION

DATE 26.06.25	SCALE 1:100-A1	DWG No 04	REV
DRAWN JNS	CHECKED		