


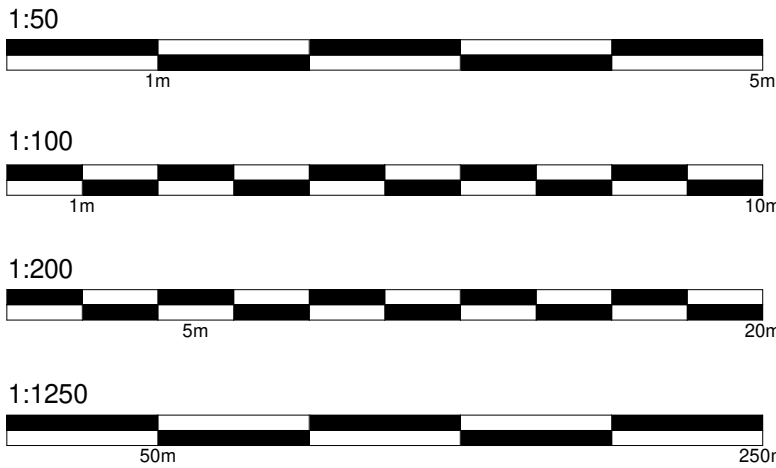

Materials

Walls

Existing facing brickwork & pebbledash render
New facing brickwork to match existing

Roof

Existing plain concrete roof tiles
New Flat Resin Roof with Roof Lantern

Windows

Existing white UPVc casement windows
New white UPVc casement windows

Doors

Existing white UPVc
New anthracite grey Aluminium Bi-folding Doors

Boundary

N/A


N/A

KEY PLAN


Site Boundary	
Proposed Face Brick	
Proposed Flat Roof	
Decking	
Landscaping	
Patio	



1 Proposed North Elevation
1 : 50

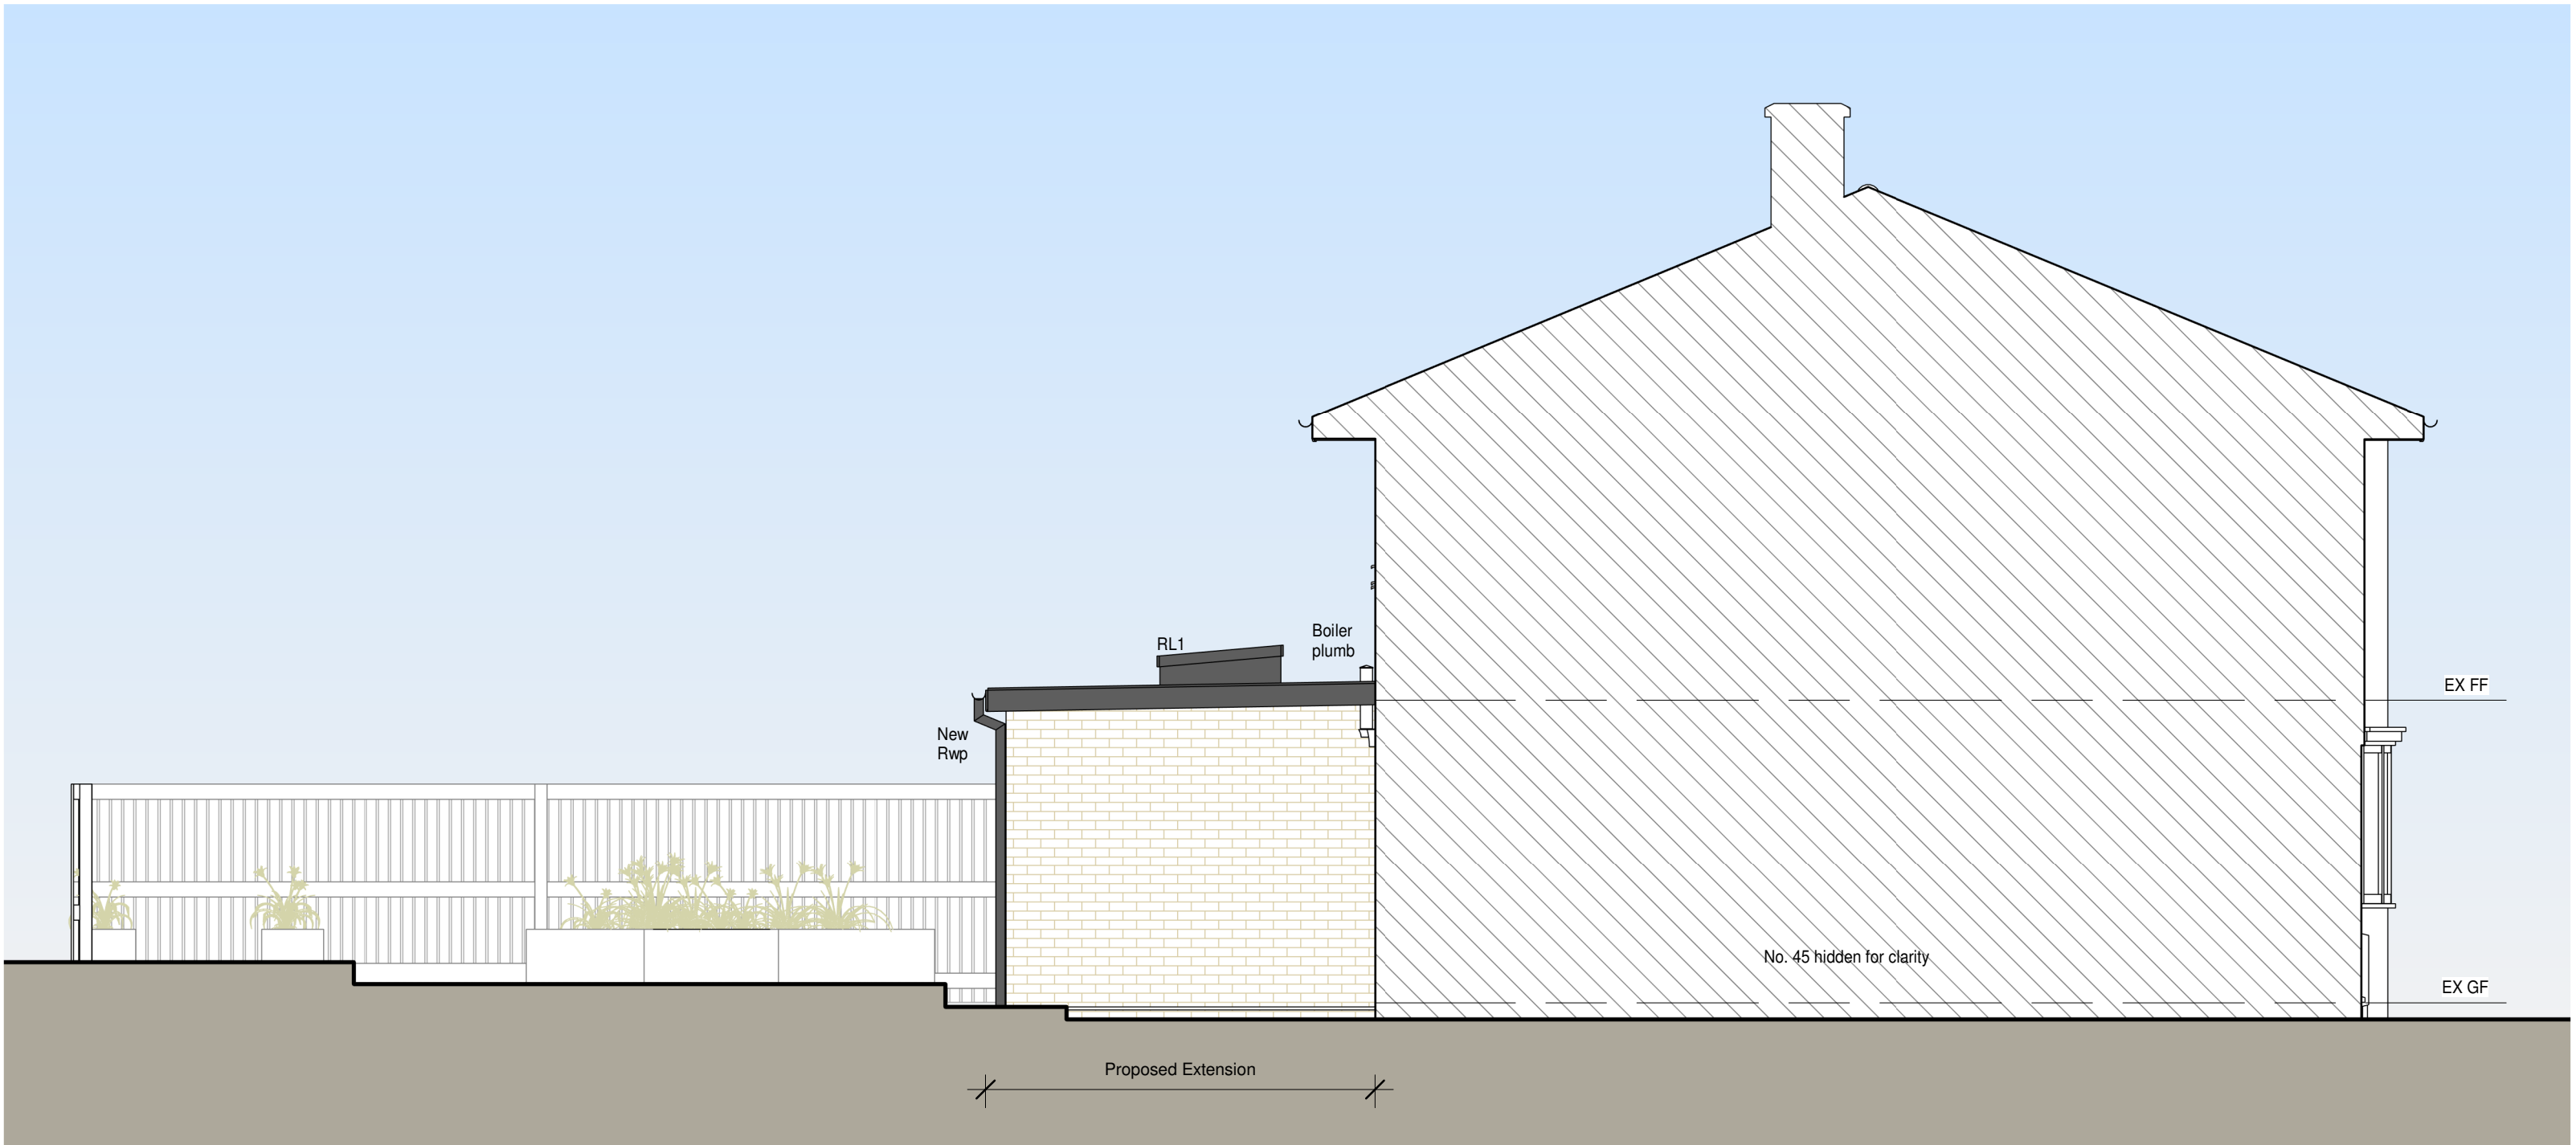

2 Proposed West Elevation
1 : 50

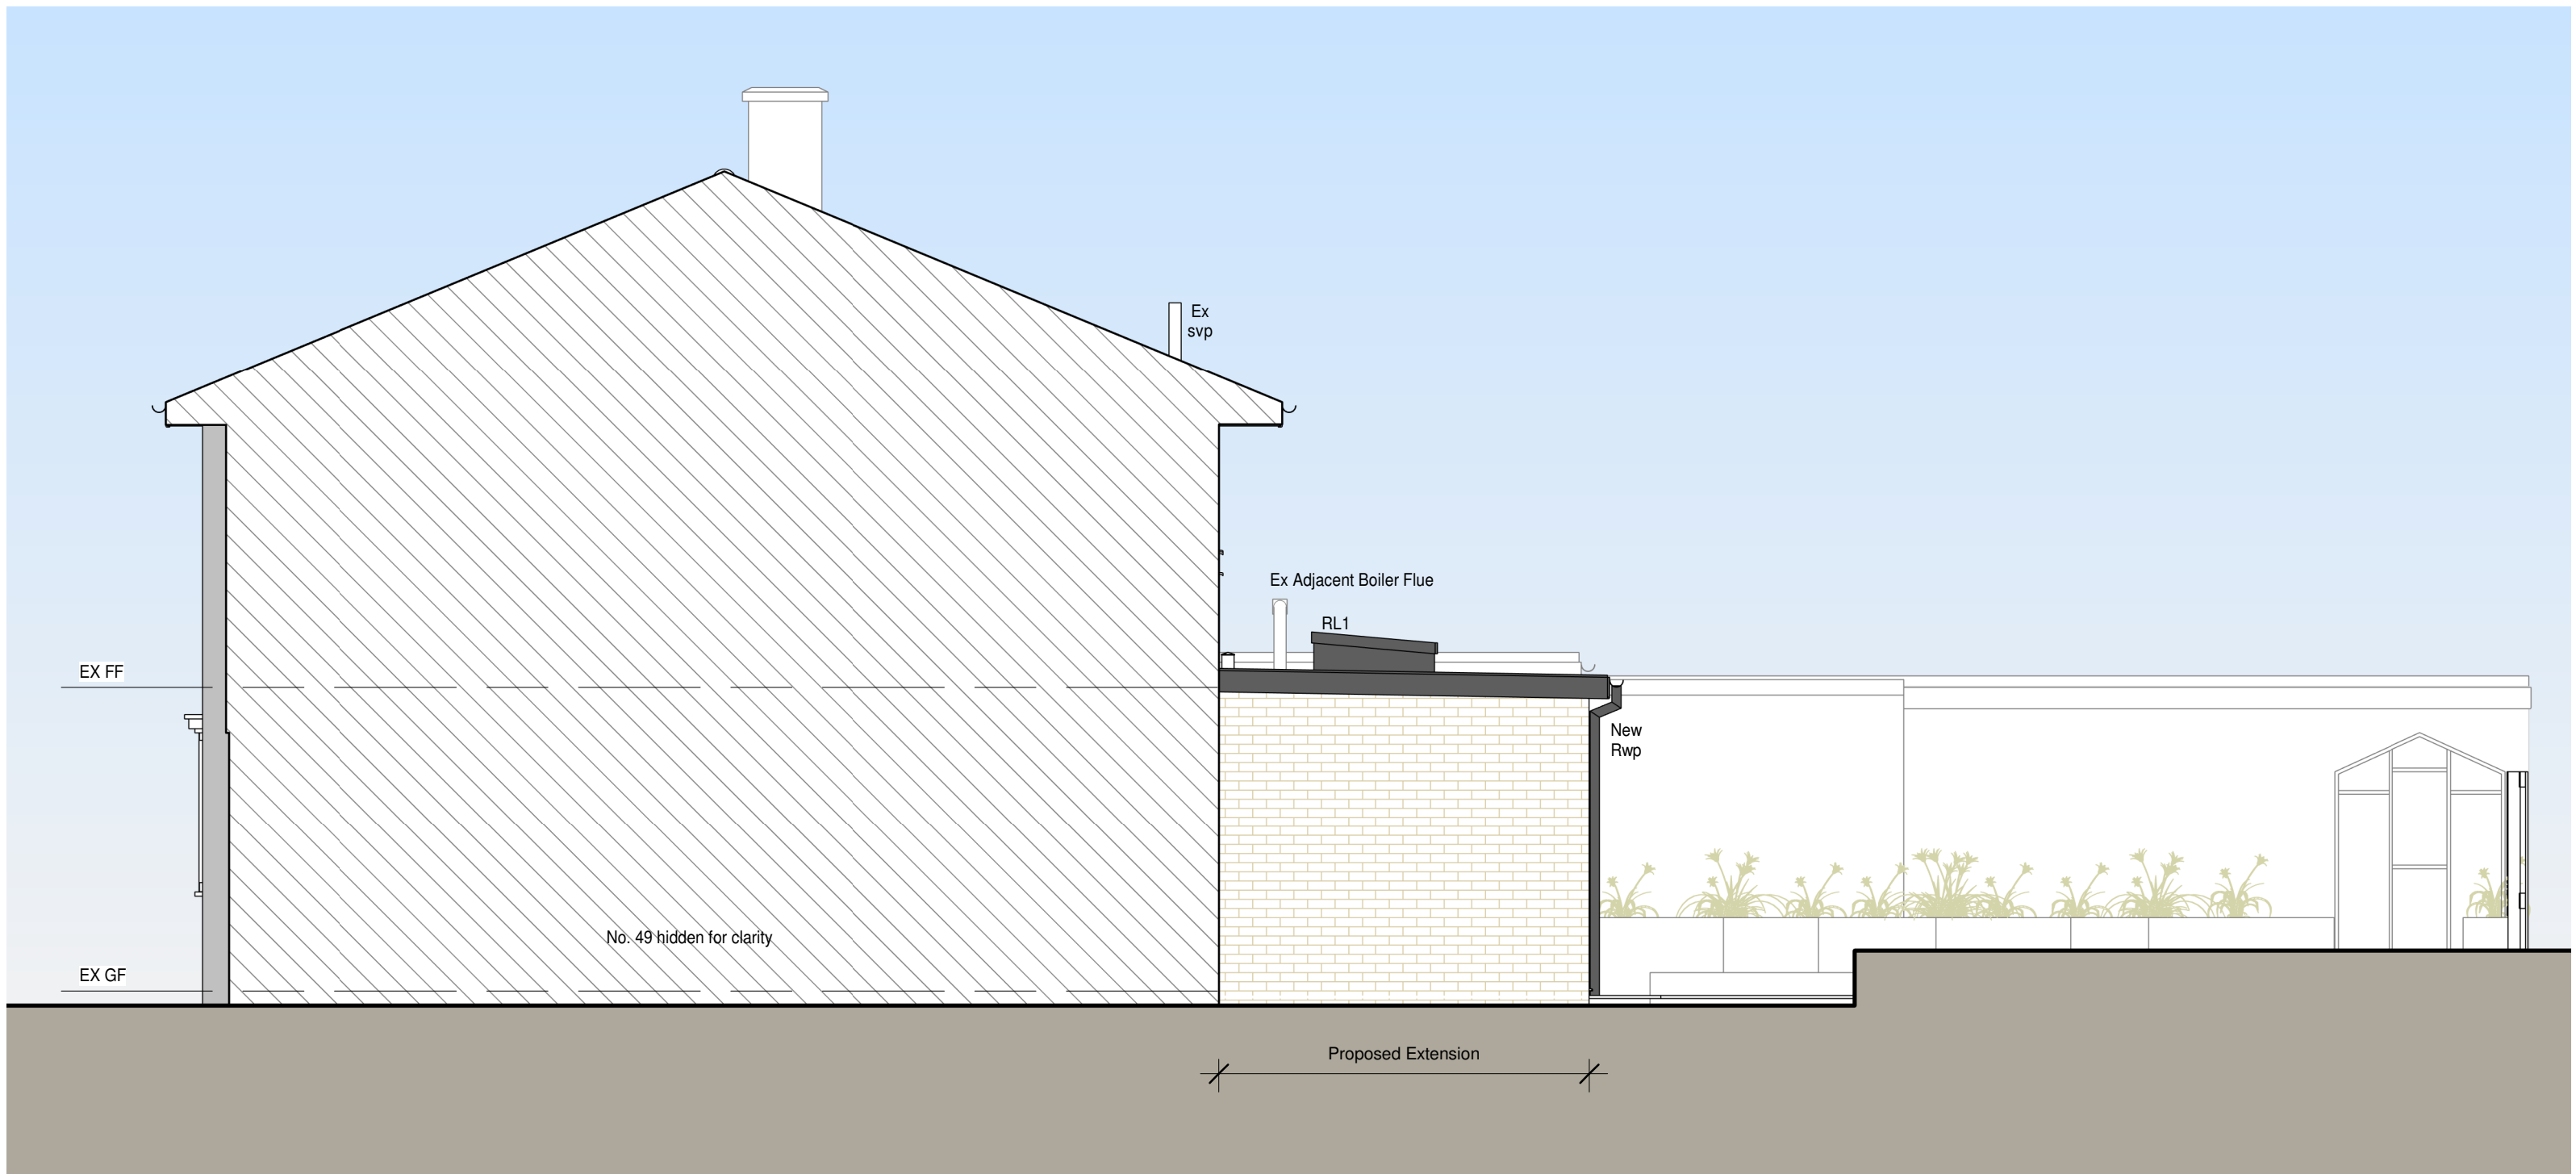

3 Proposed East Elevation
1 : 50

B Client edits 13/05/26 JW
A Client edits 12/05/26 JW



4 Brand Street, Hitchin, Hertfordshire, SG5 1HX

Tel: (01462) 440099 E-mail: hitchin@het.co.uk

CLIENT:
Mr B.Stroud & Ms C.Panning

PROJECT:
47 Bingen Road
Hitchin
Hertfordshire
SG5 2PR

DRAWING TITLE:
Proposed Single Storey Rear Extension
with flat roof lantern, internal alterations
& new fenestration
Proposed Elevations

SCALE:	DATE:	DRAWN:	CHECKED:
1 : 50	29/04/2026	JW	TB

DWG. NO.	REV.
HET-1877/02	B