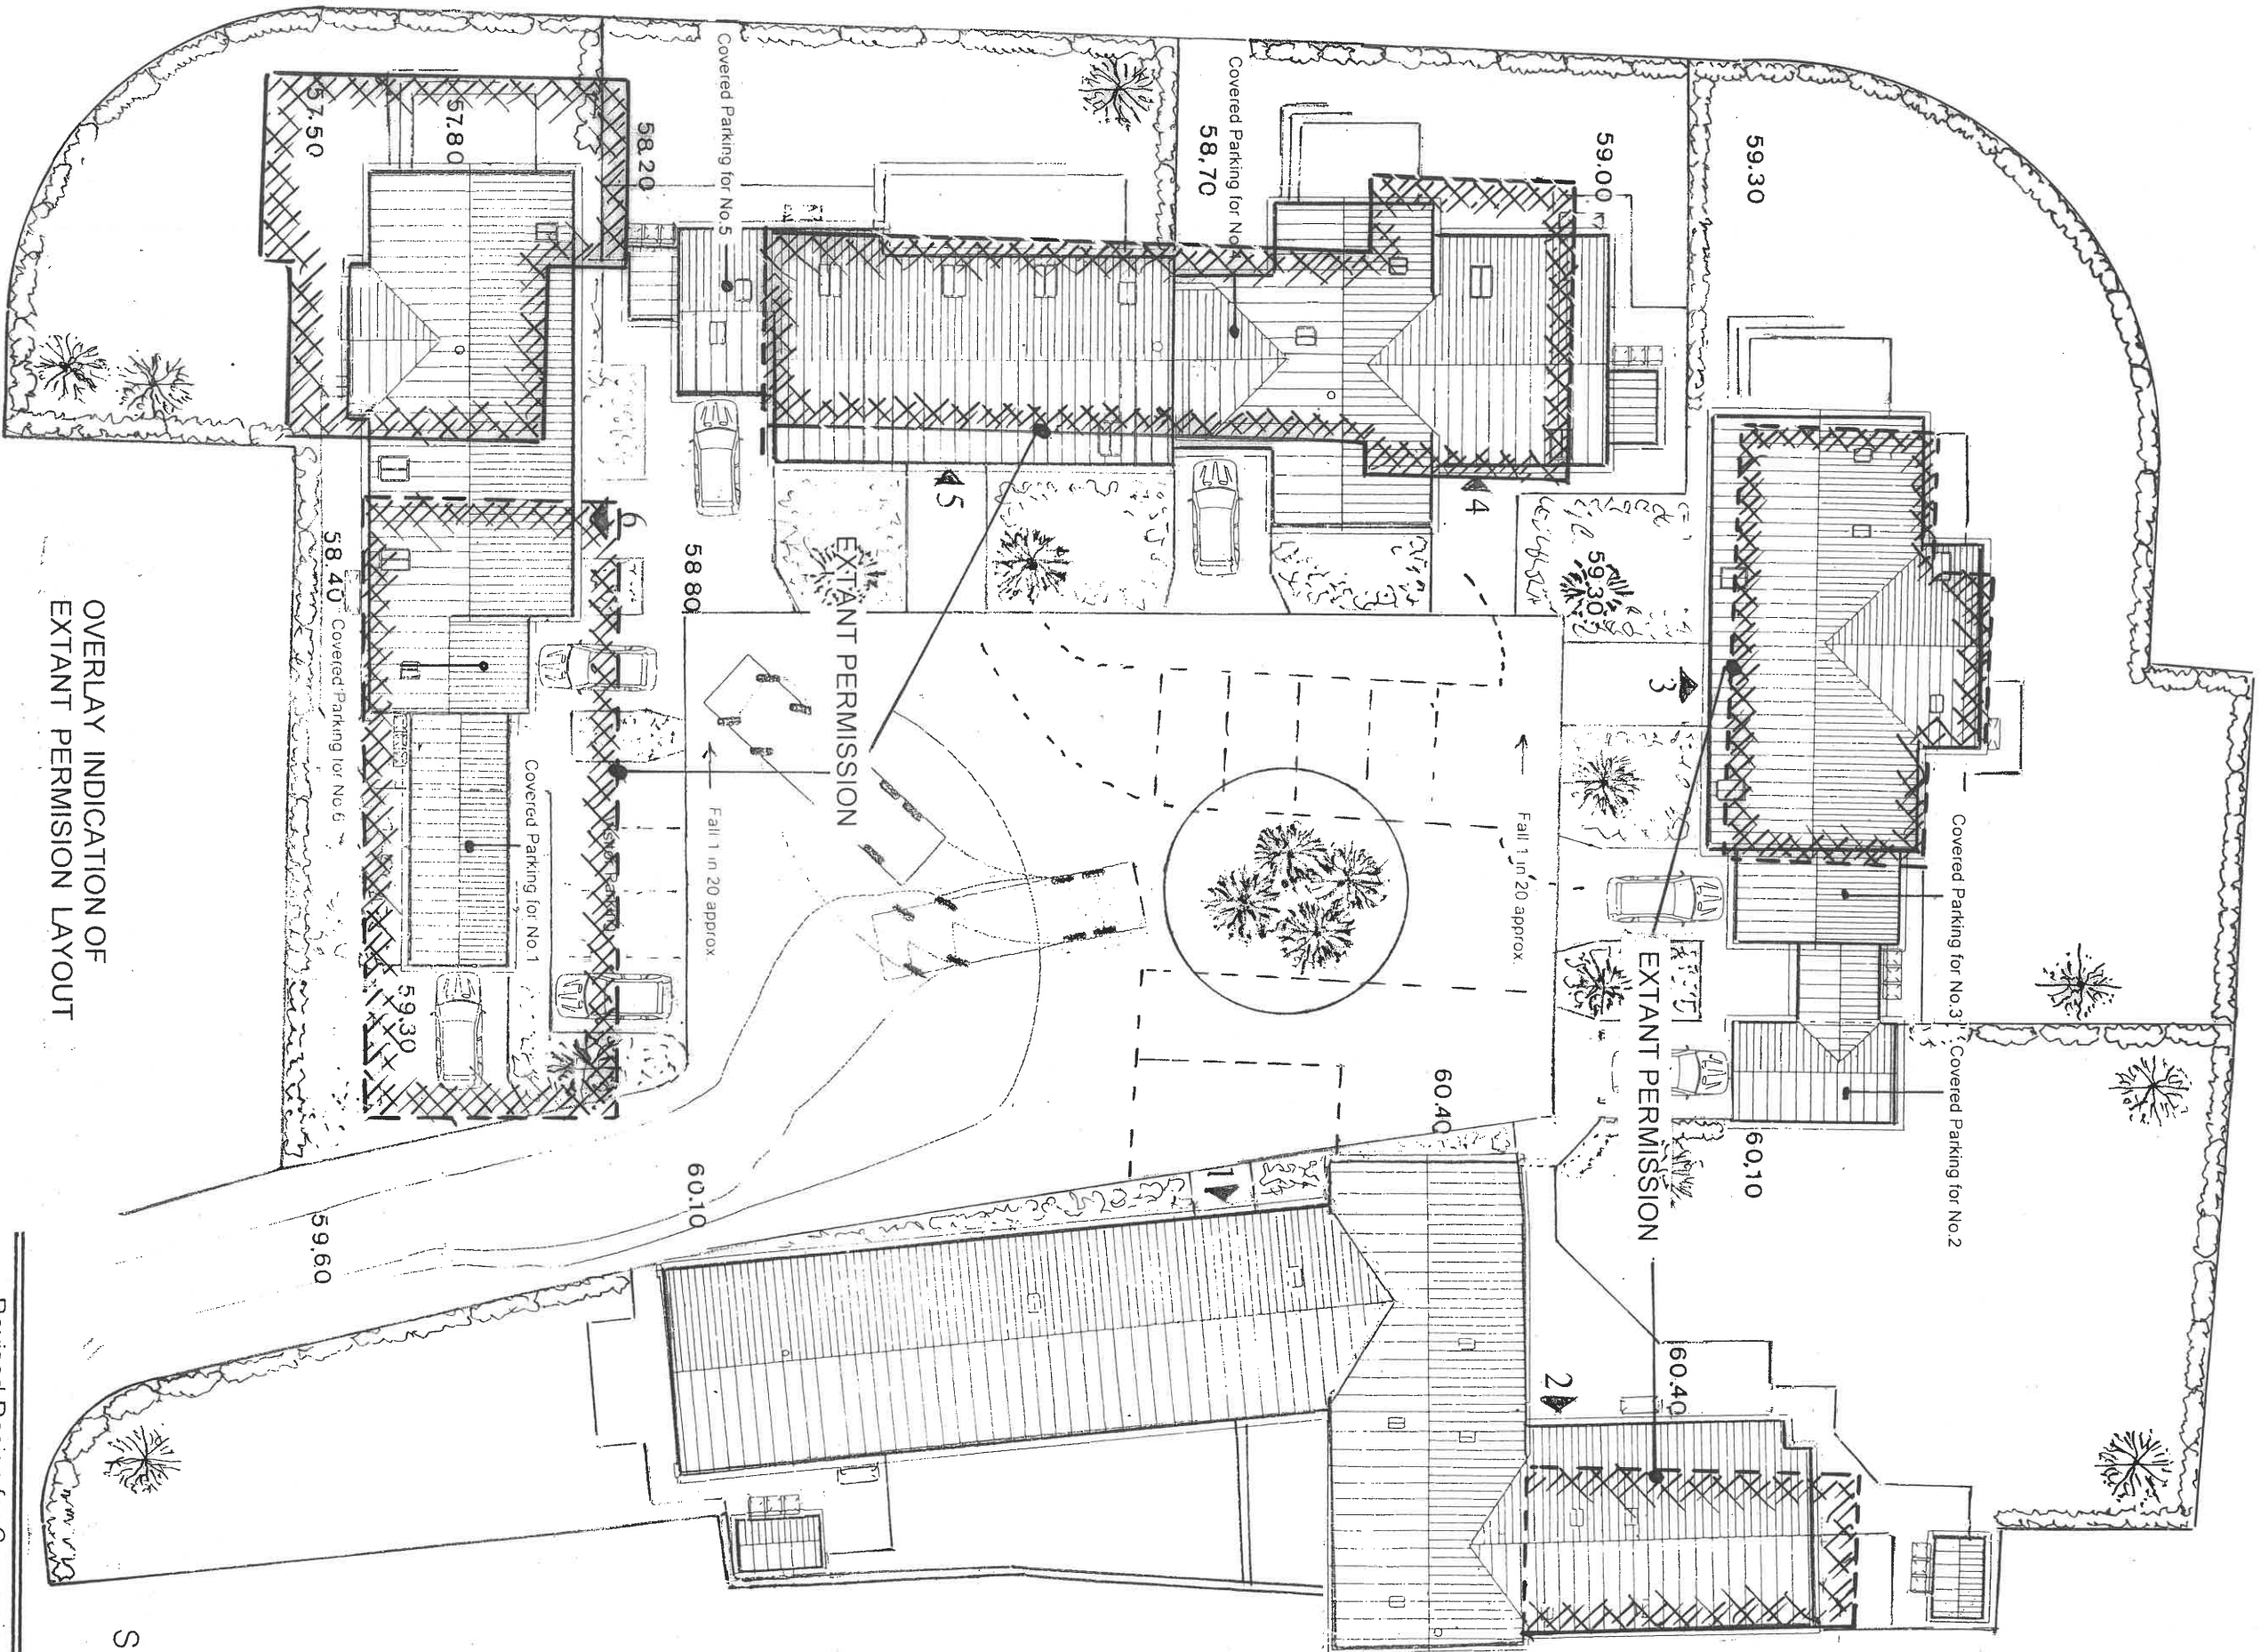


OVERLAY INDICATION OF
EXTANT PERMISSION LAYOUT


SITE PLAN

Revised Design for Conversion of
Existing Listed Barns and Proposed
Four Barn Style Dwellings with
Covered Parking and Associated
Works at Site West of Lordship,
Farmhouse, Piton Road, Holwell,
Hertfordshire

Ivan J. Clarke & John W. Barrett
Hall Farm East, Letchworth Lane
Letchworth Garden City
Hertfordshire SG6 3NH
Tel. 01462 685 251
e-mail johnandivan@btconnect.com

Scale 1 : 250
Date : Feb 2025
Ref W303A

Scale 1 : 250 at A3 Sheet Size

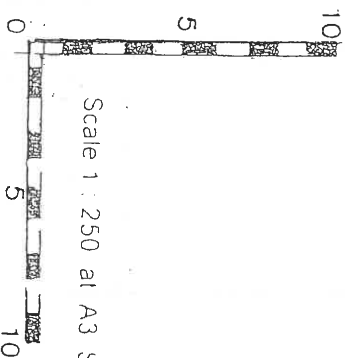

REVISION 'A' MAY 2026
Amended Elevational Detailing
to all Six Dwellings