




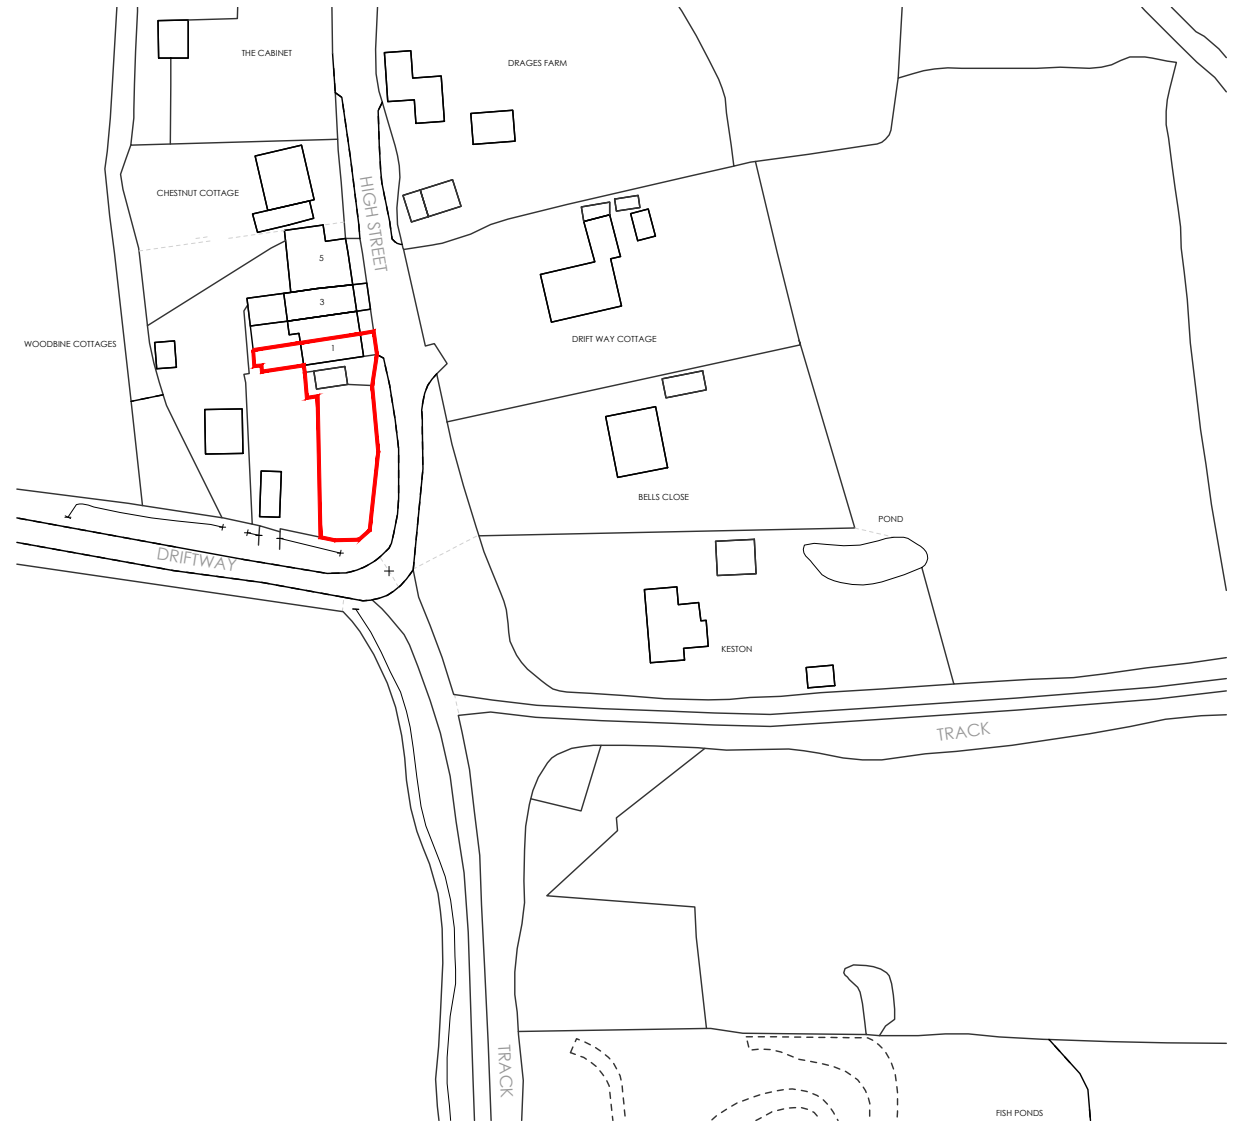

SITE BLOCK PLAN
Scale 1:500 @ A3

 

SITE LOCATION PLAN
Scale 1:1250 @ A3

 

Do not scale from this drawing	
All dimensions to be checked on site	
Works to be carried out in accordance with bye-laws and regulations of Local Authorities and Statutory Undertakers.	
Drawing type:	PLANNING

Amendments:	
0:	16.09.2024 FIRST ISSUE

Client:	Mr Brand	
Project:	1 WOODBINE COTTAGES REED HERTS	

Scale: 1:500/1250 @ A3		Date: SEPTEMBER 2024	
Drawn: BR		Checked:	
Drg.no:	WOODBINE - 1000	Rev:	0
Title: EXISTING LOCATION AND SITE PLAN			