


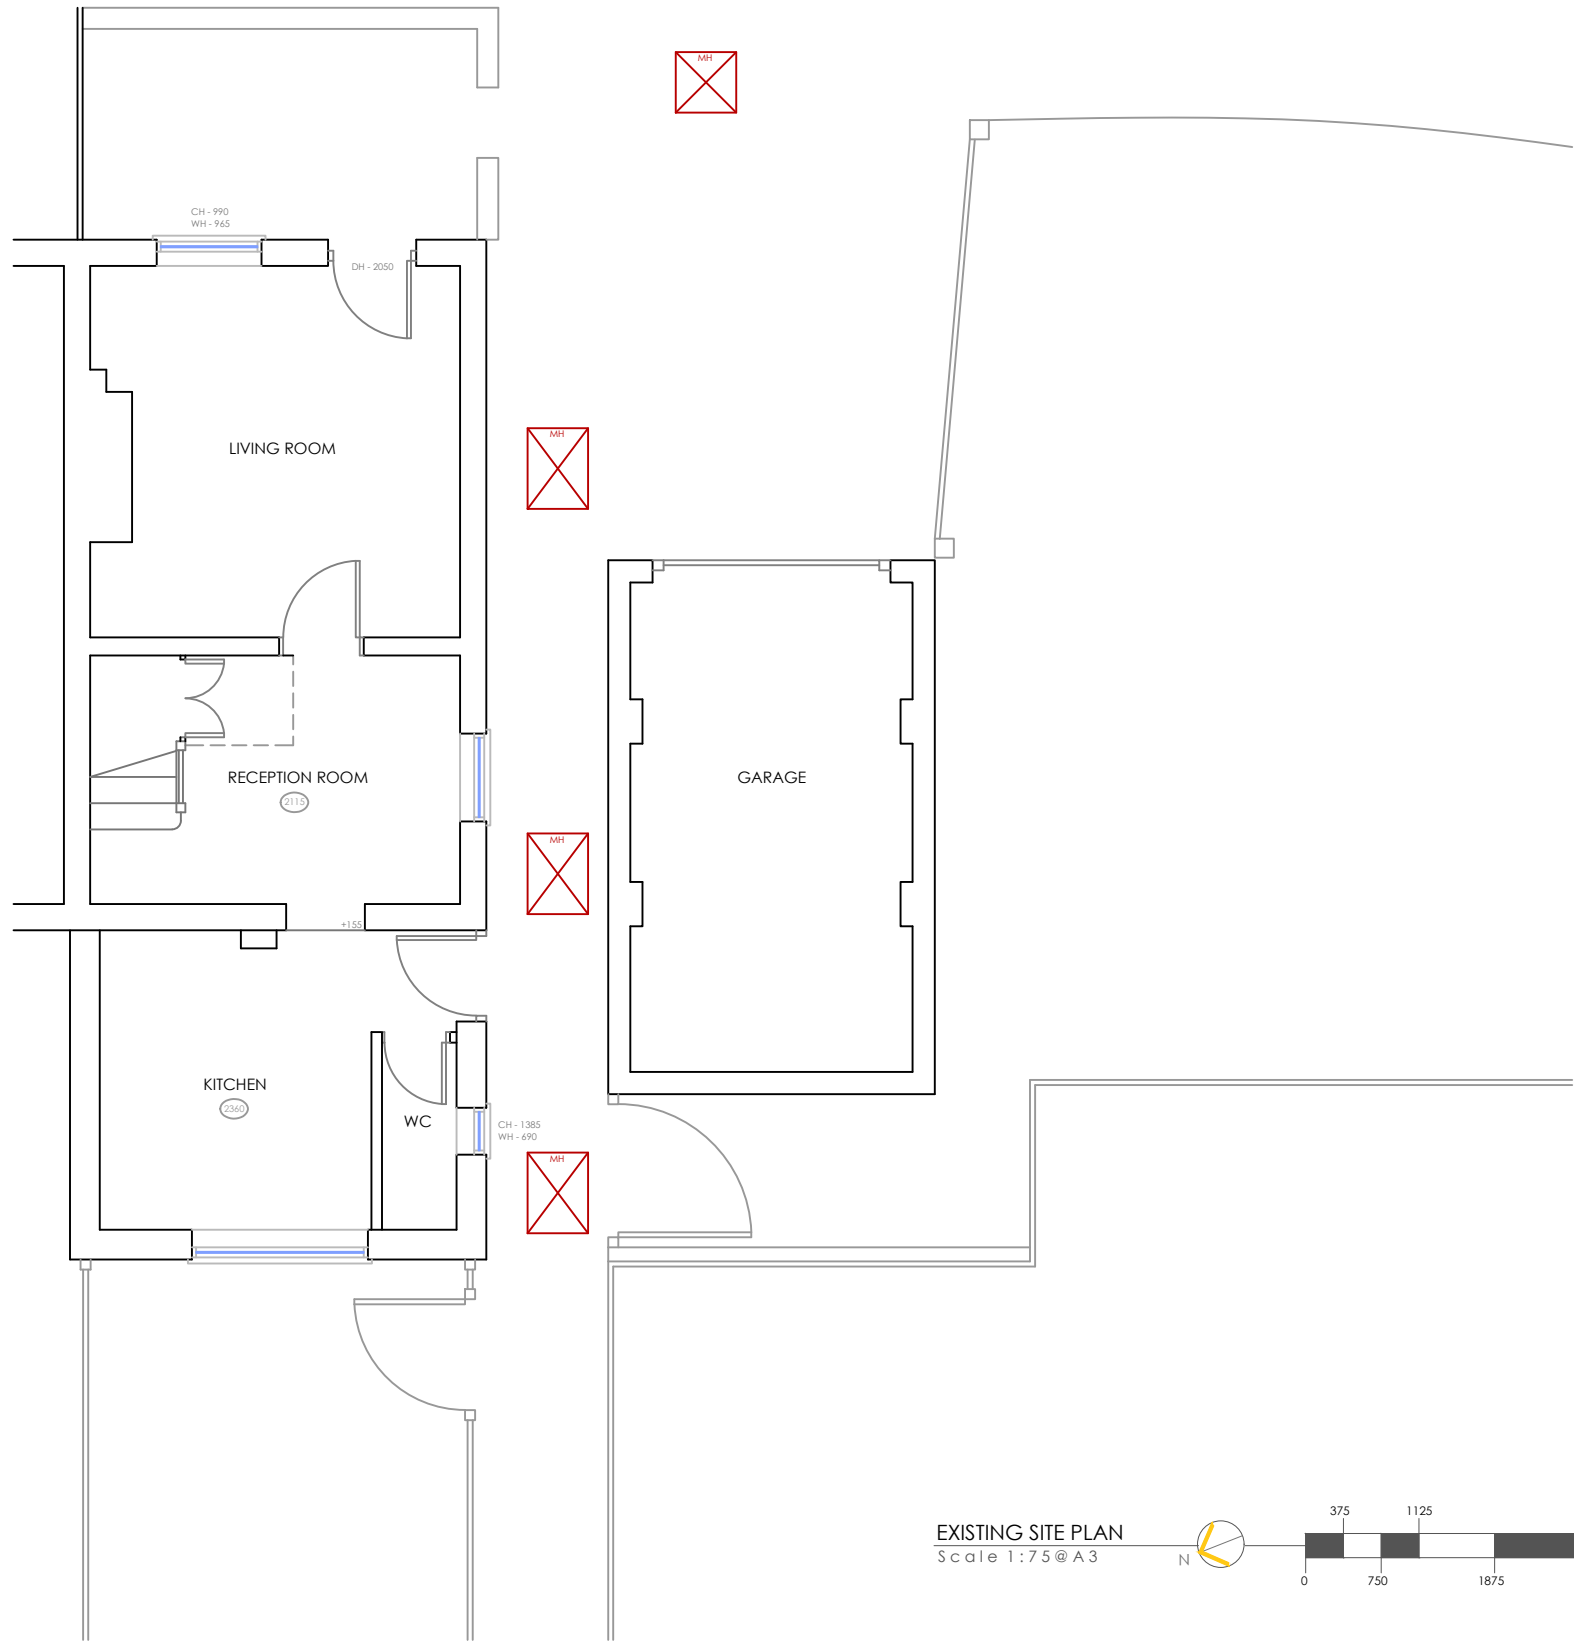

	Do not scale from this drawing	Amendments: 0: 16.09.2024 FIRST ISSUE	Client: Mr Brand	Scale: 1:75 @ A3		Date: SEPTEMBER 2024	
	All dimensions to be checked on site			Drawn: BR		Checked:	
	Works to be carried out in accordance with bye-laws and regulations of Local Authorities and Statutory Undertakers.			Drg.no: WOODBINE - 1100		Rev: 0	
				Title: EXISTING GROUND FLOOR SITE PLAN			
	Drawing type: PLANNING		Project: 1 WOODBINE COTTAGES REED HERTS				