


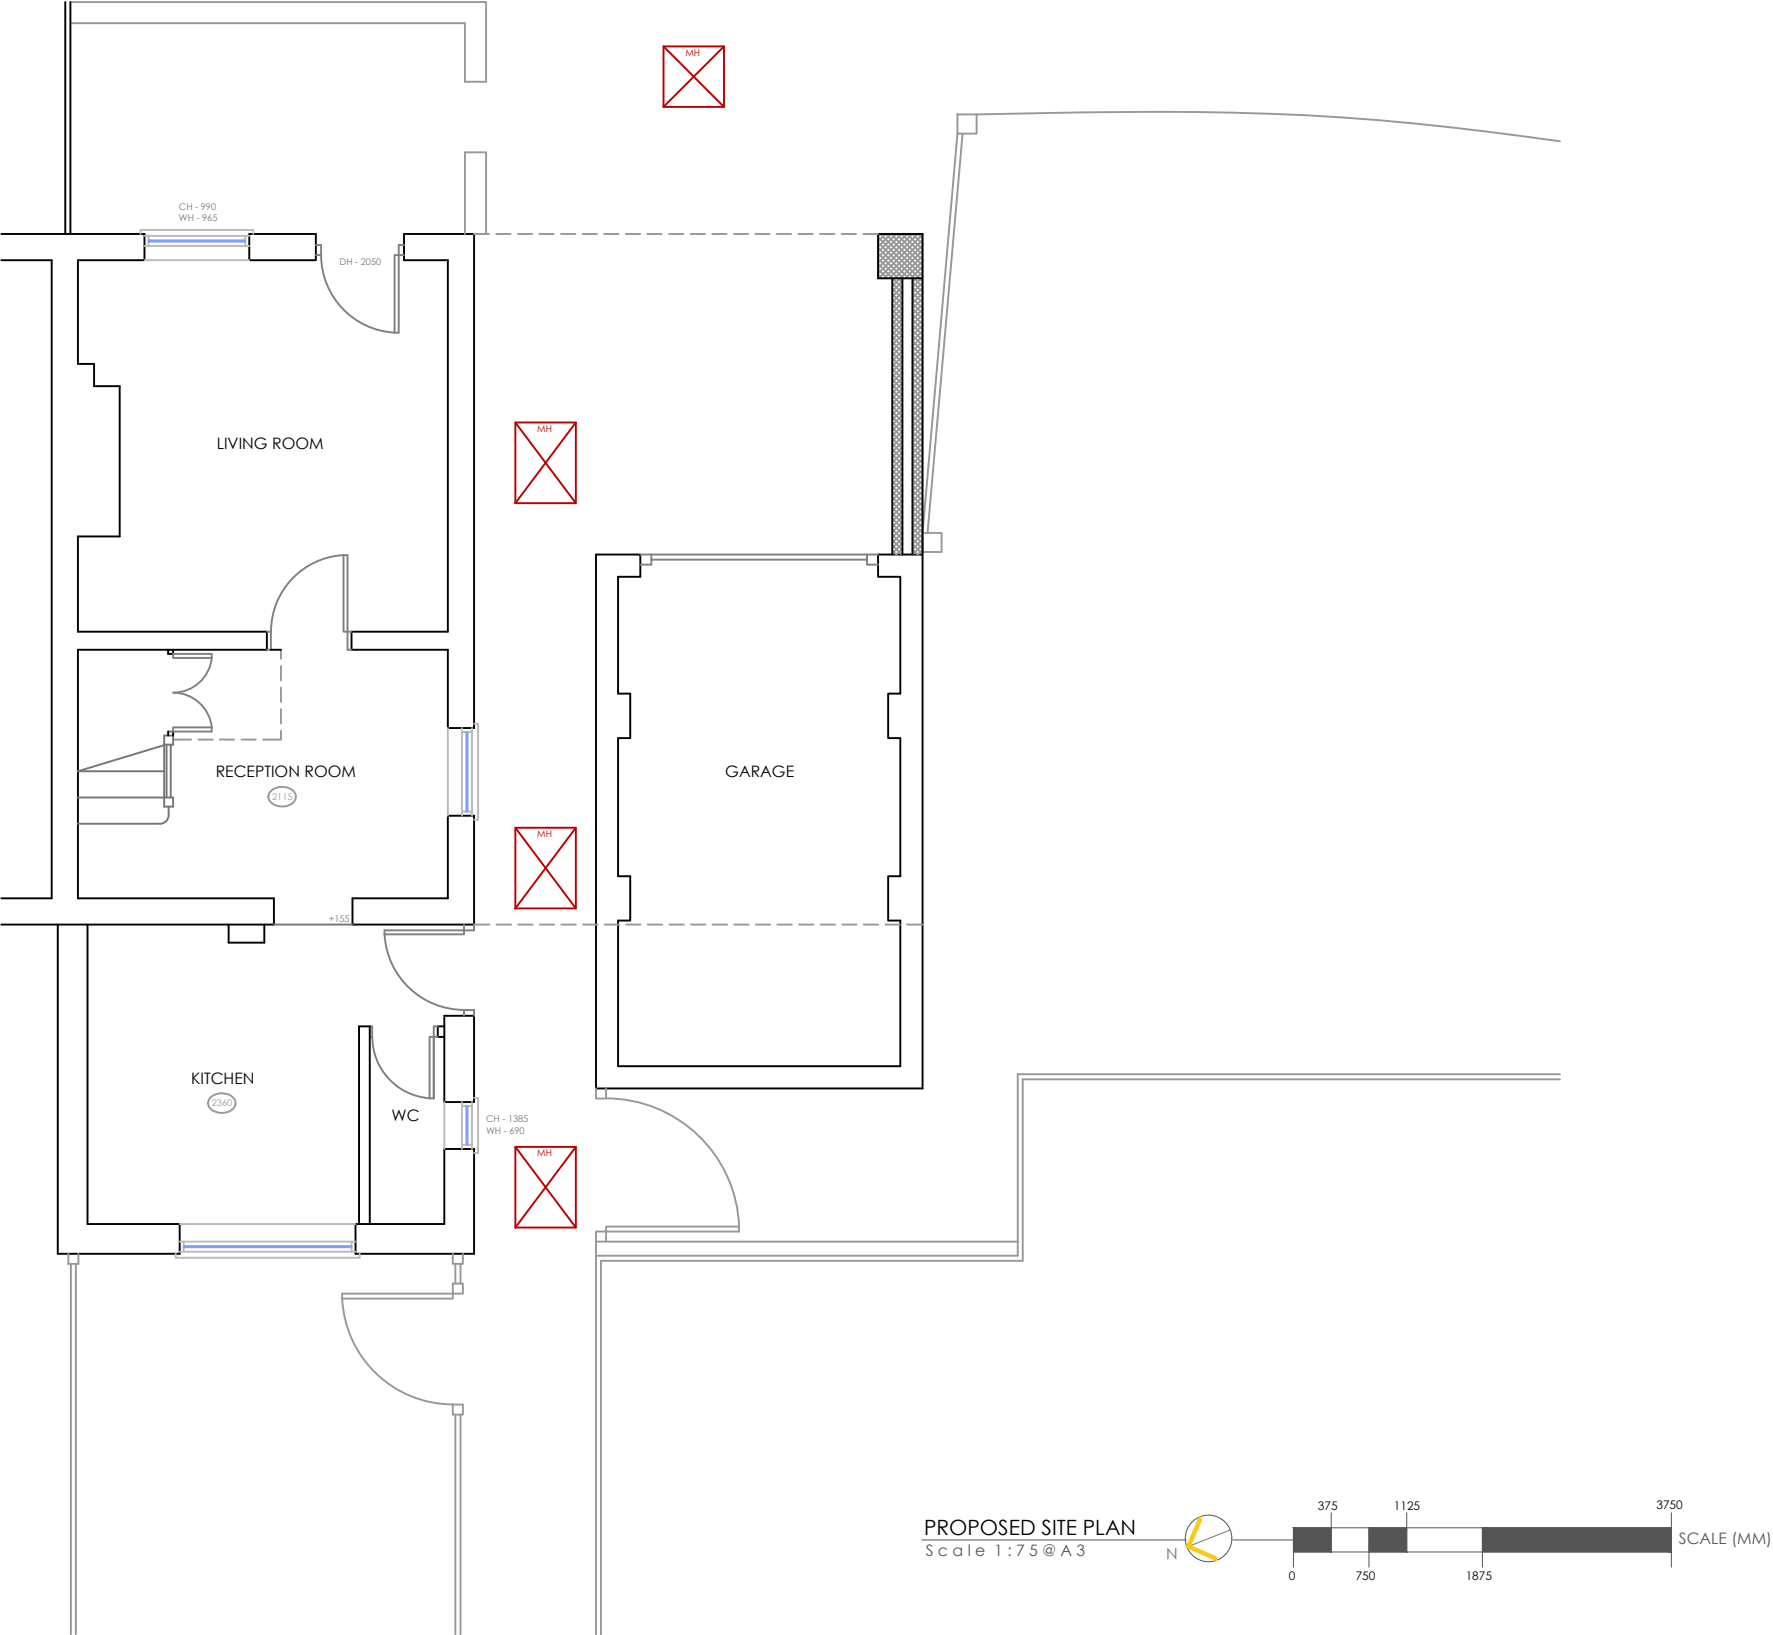

Do not scale from this drawing	
All dimensions to be checked on site	
Works to be carried out in accordance with bye-laws and regulations of Local Authorities and Statutory Undertakers.	
Drawing type:	PLANNING

Amendments:		
0:	16.09.2024	FIRST ISSUE

Client:	Mr Brand	
Project:	1 WOODBINE COTTAGES REED HERTS	

Scale: 1:75 @ A3	Date: SEPTEMBER 2024
Drawn: BR	Checked:
Drg.no: WOODBINE - 1200	Rev: 0
Title:	PROPOSED GROUND FLOOR SITE PLAN