
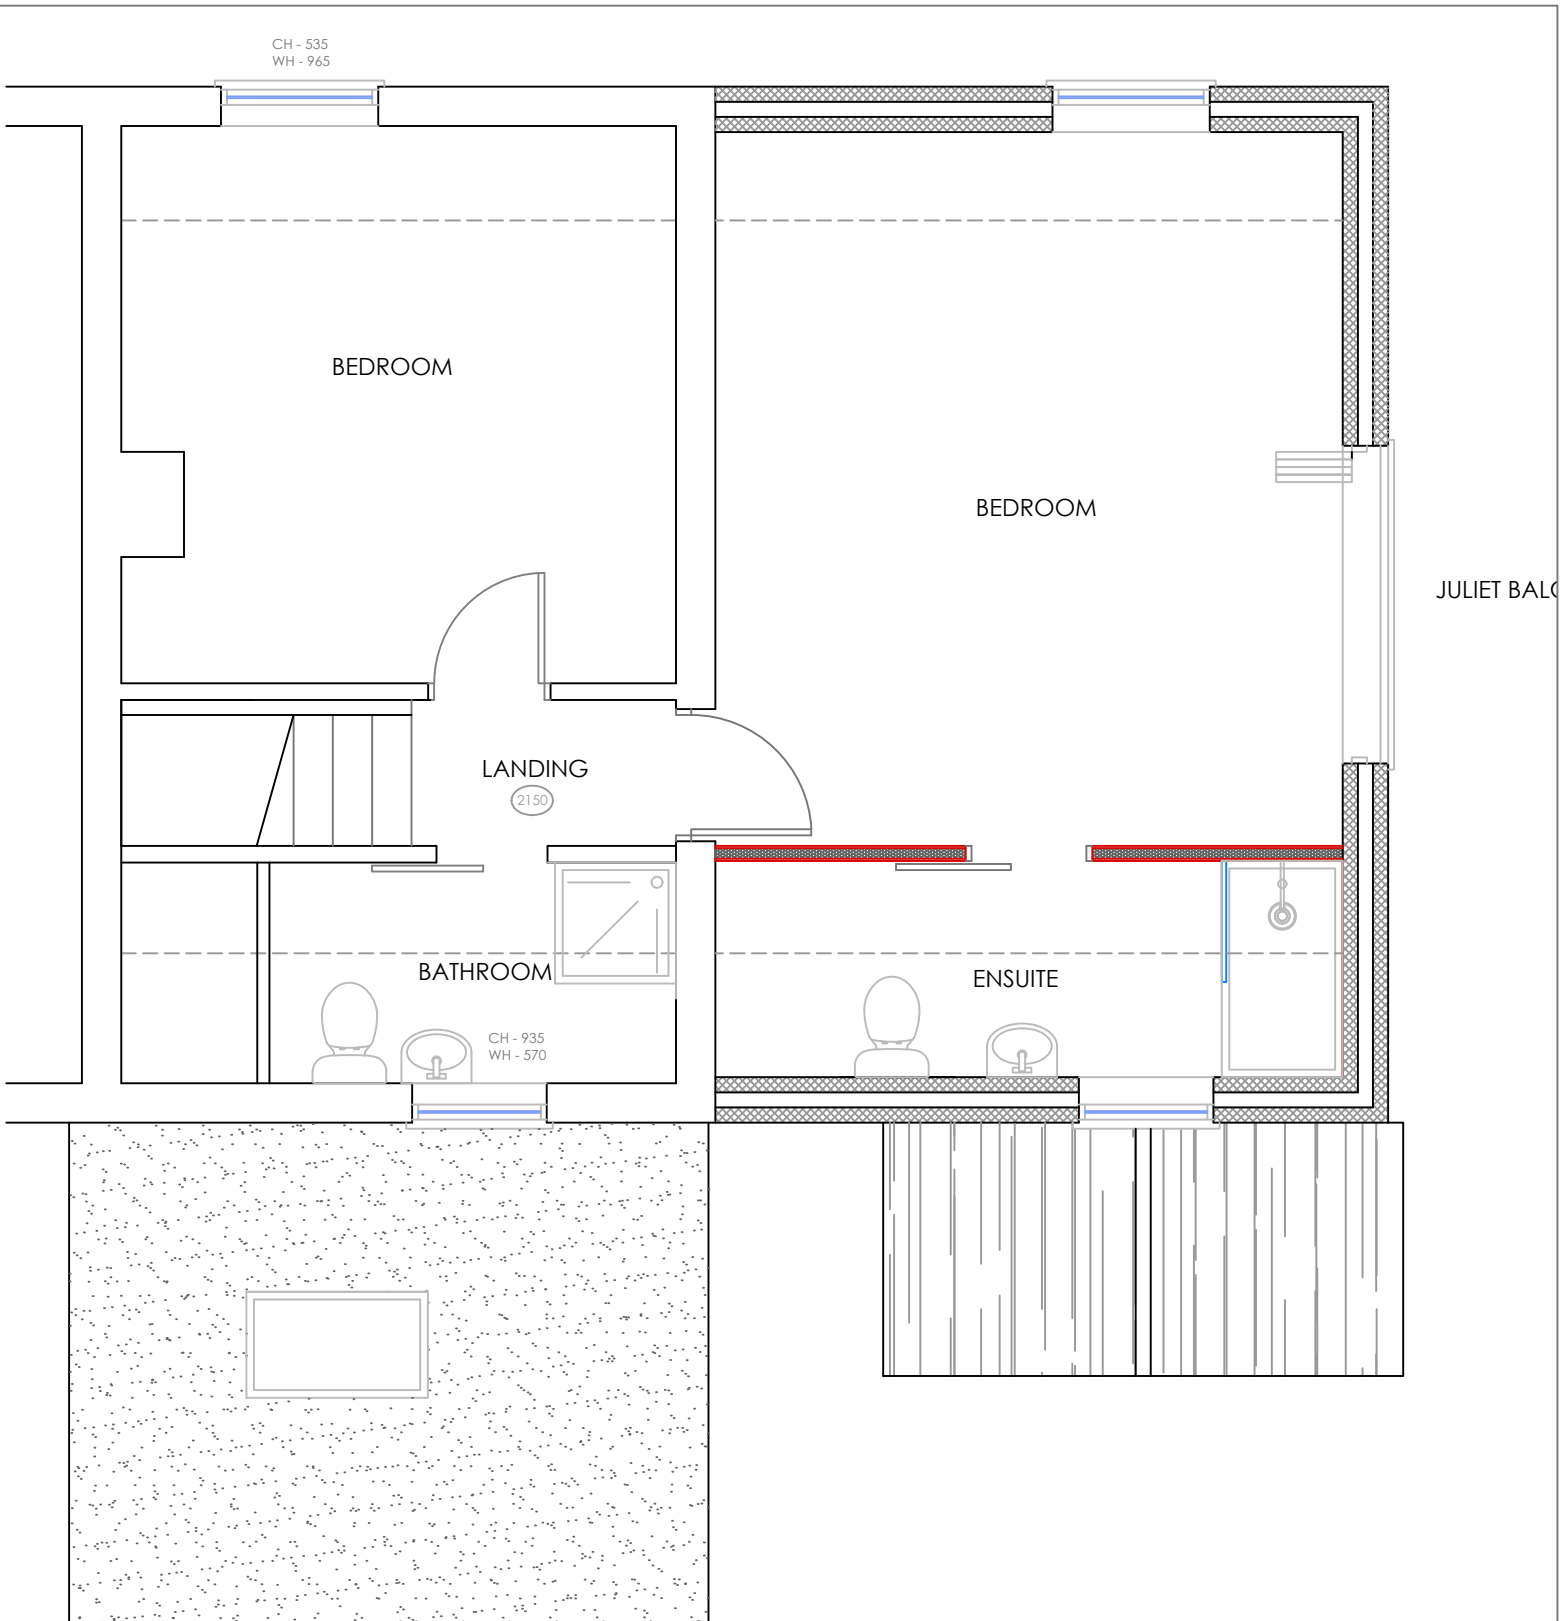


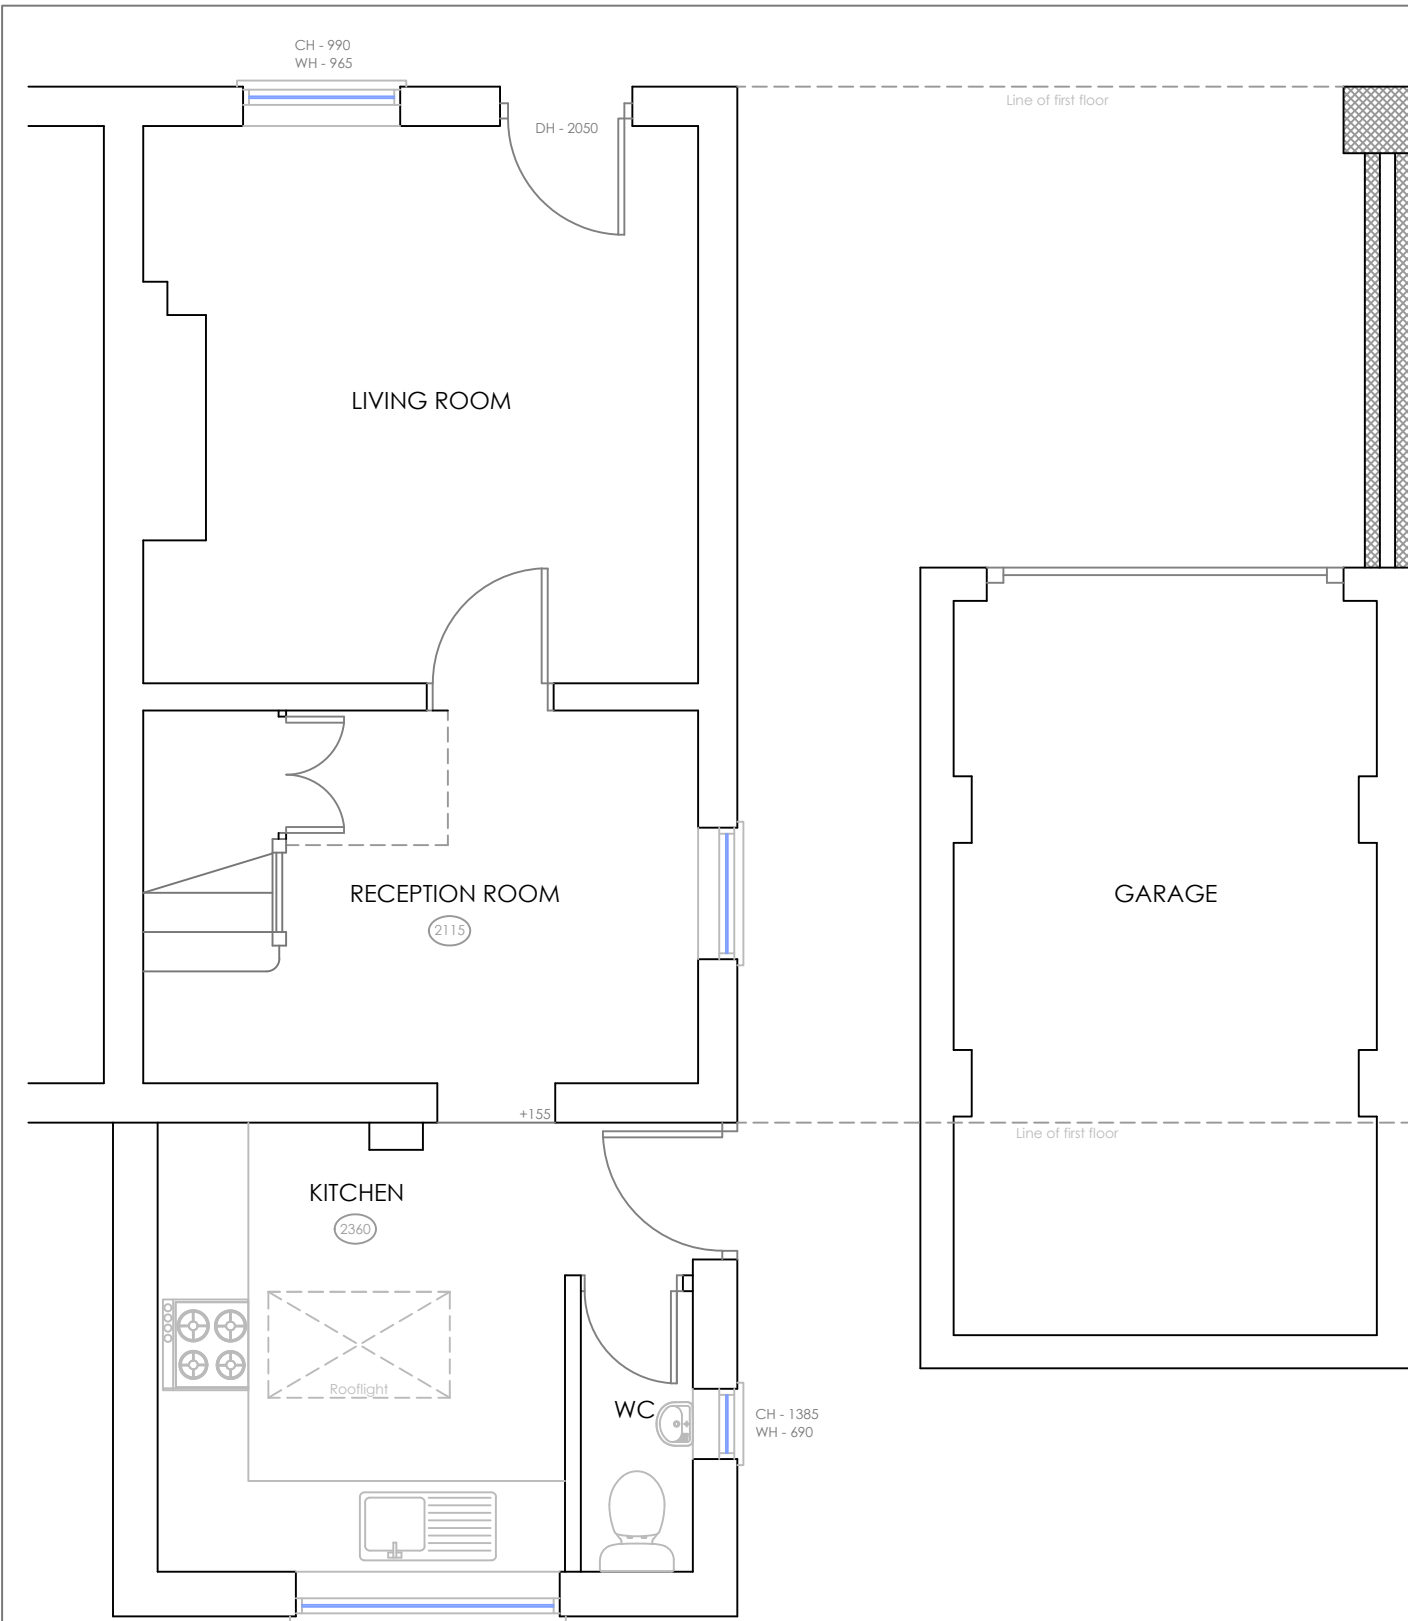

GROUND FLOOR PLAN
PROPOSED FLOOR PLANS
Scale 1:50 @ A3

FIRST FLOOR PLAN

	Do not scale from this drawing All dimensions to be checked on site Works to be carried out in accordance with bye-laws and regulations of Local Authorities and Statutory Undertakers.	Amendments: 0: 16.09.2024 FIRST ISSUE	Client: Mr Brand	Scale: 1:50 @ A3 Date: SEPTEMBER 2024	
				Drawn: BR Checked:	
	Drawing type: PLANNING		Project: 1 WOODBINE COTTAGES REED HERTS	Drg.no: WOODBINE - 1201	Rev: 0
				Title: PROPOSED GROUND AND FIRST FLOOR PLANS	