





FRONT ELEVATION



REAR ELEVATION

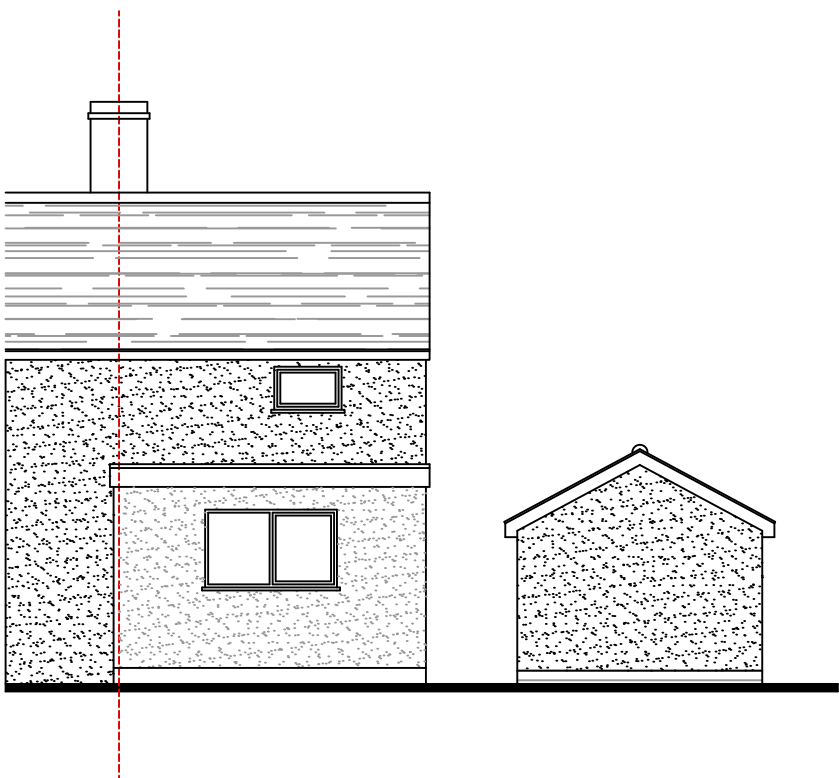

SIDE ELEVATION

 

	Do not scale from this drawing All dimensions to be checked on site Works to be carried out in accordance with bye-laws and regulations of Local Authorities and Statutory Undertakers.	Amendments: 0: 16.09.2024 FIRST ISSUE	Client: Mr Brand		Scale: 1:100 @ A3 Date: SEPTEMBER 2024	
			Project: 1 WOODBINE COTTAGES REED HERTS		Drawn: BR Checked:	
	Drawing type: PLANNING				Drg.no: WOODBINE - 2000	Rev: 0
					Title: EXISTING FRONT, SIDE AND REAR ELEVATIONS	