




FRONT ELEVATION




REAR ELEVATION

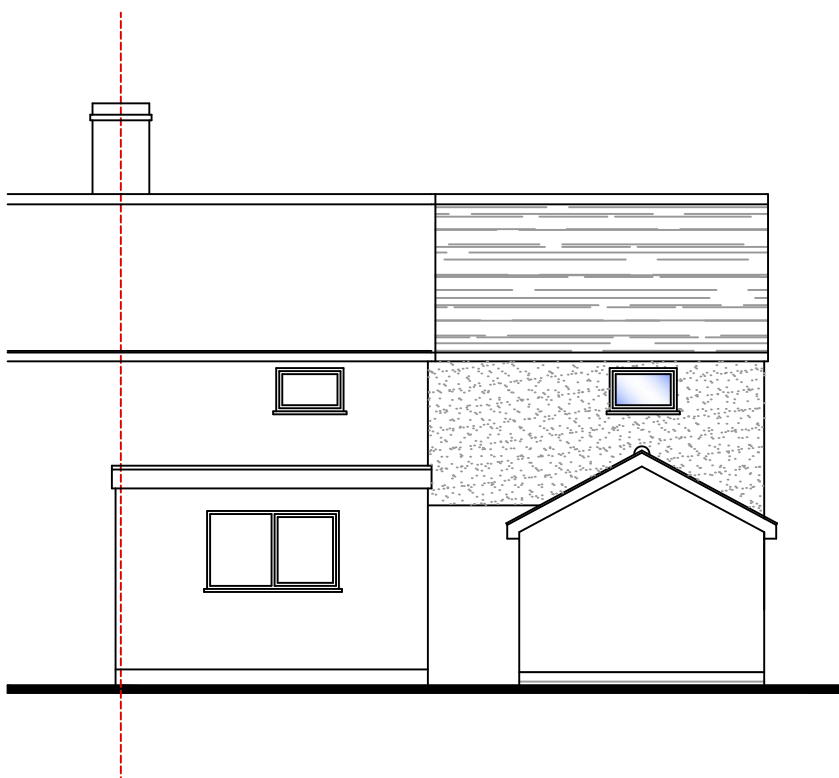

SIDE ELEVATION

PROPOSED ELEVATIONS

Scale 1:100 @ A3

 

	Do not scale from this drawing	Amendments: 0: 16.09.2024 FIRST ISSUE	Client: Mr Brand	Scale: 1:100 @ A3 Date: SEPTEMBER 2024	
	All dimensions to be checked on site			Drawn: BR Checked:	
	Works to be carried out in accordance with bye-laws and regulations of Local Authorities and Statutory Undertakers.		Project: 1 WOODBINE COTTAGES REED HERTS	Drg.no: WOODBINE - 2001 Rev: 0	
	Drawing type: PLANNING			Title: PROPOSED FRONT, SIDE AND REAR ELEVATIONS	