

NOTES
THIS DRAWING IS FOR PLANNING USE ONLY. STRUCTURE AND BUILDING CONTROL APPROVAL IS REQUIRED BEFORE COMMENCEMENT OF ANY BUILDING WORKS.DO NOT REPRODUCE THIS DRAWING WITHOUT PERMISSION, THIS DRAWING IS SUBJECT TO COPYRIGHT .



THE LOFT CONVERTER

The Loft Converter (City) Ltd
33 East Barnet road New barnet EN4 8RN
info@theloftconverter.com
www.theloftconverter.com
Mobile: 07525041120
Tel:0208 361 7458

Client


61 CLOTHALL ROAD
BALDOCK SG7 6PD

Drawing Title

PROPOSED ROOF PLAN

Scale	Date	Checked	Drawn By
1:50	13/03/2026	AZ	AZ
Drawing Number			Revision
D06			

Roof lights to be inserted in the front roof slope will not project more than 150mm beyond the roof slope

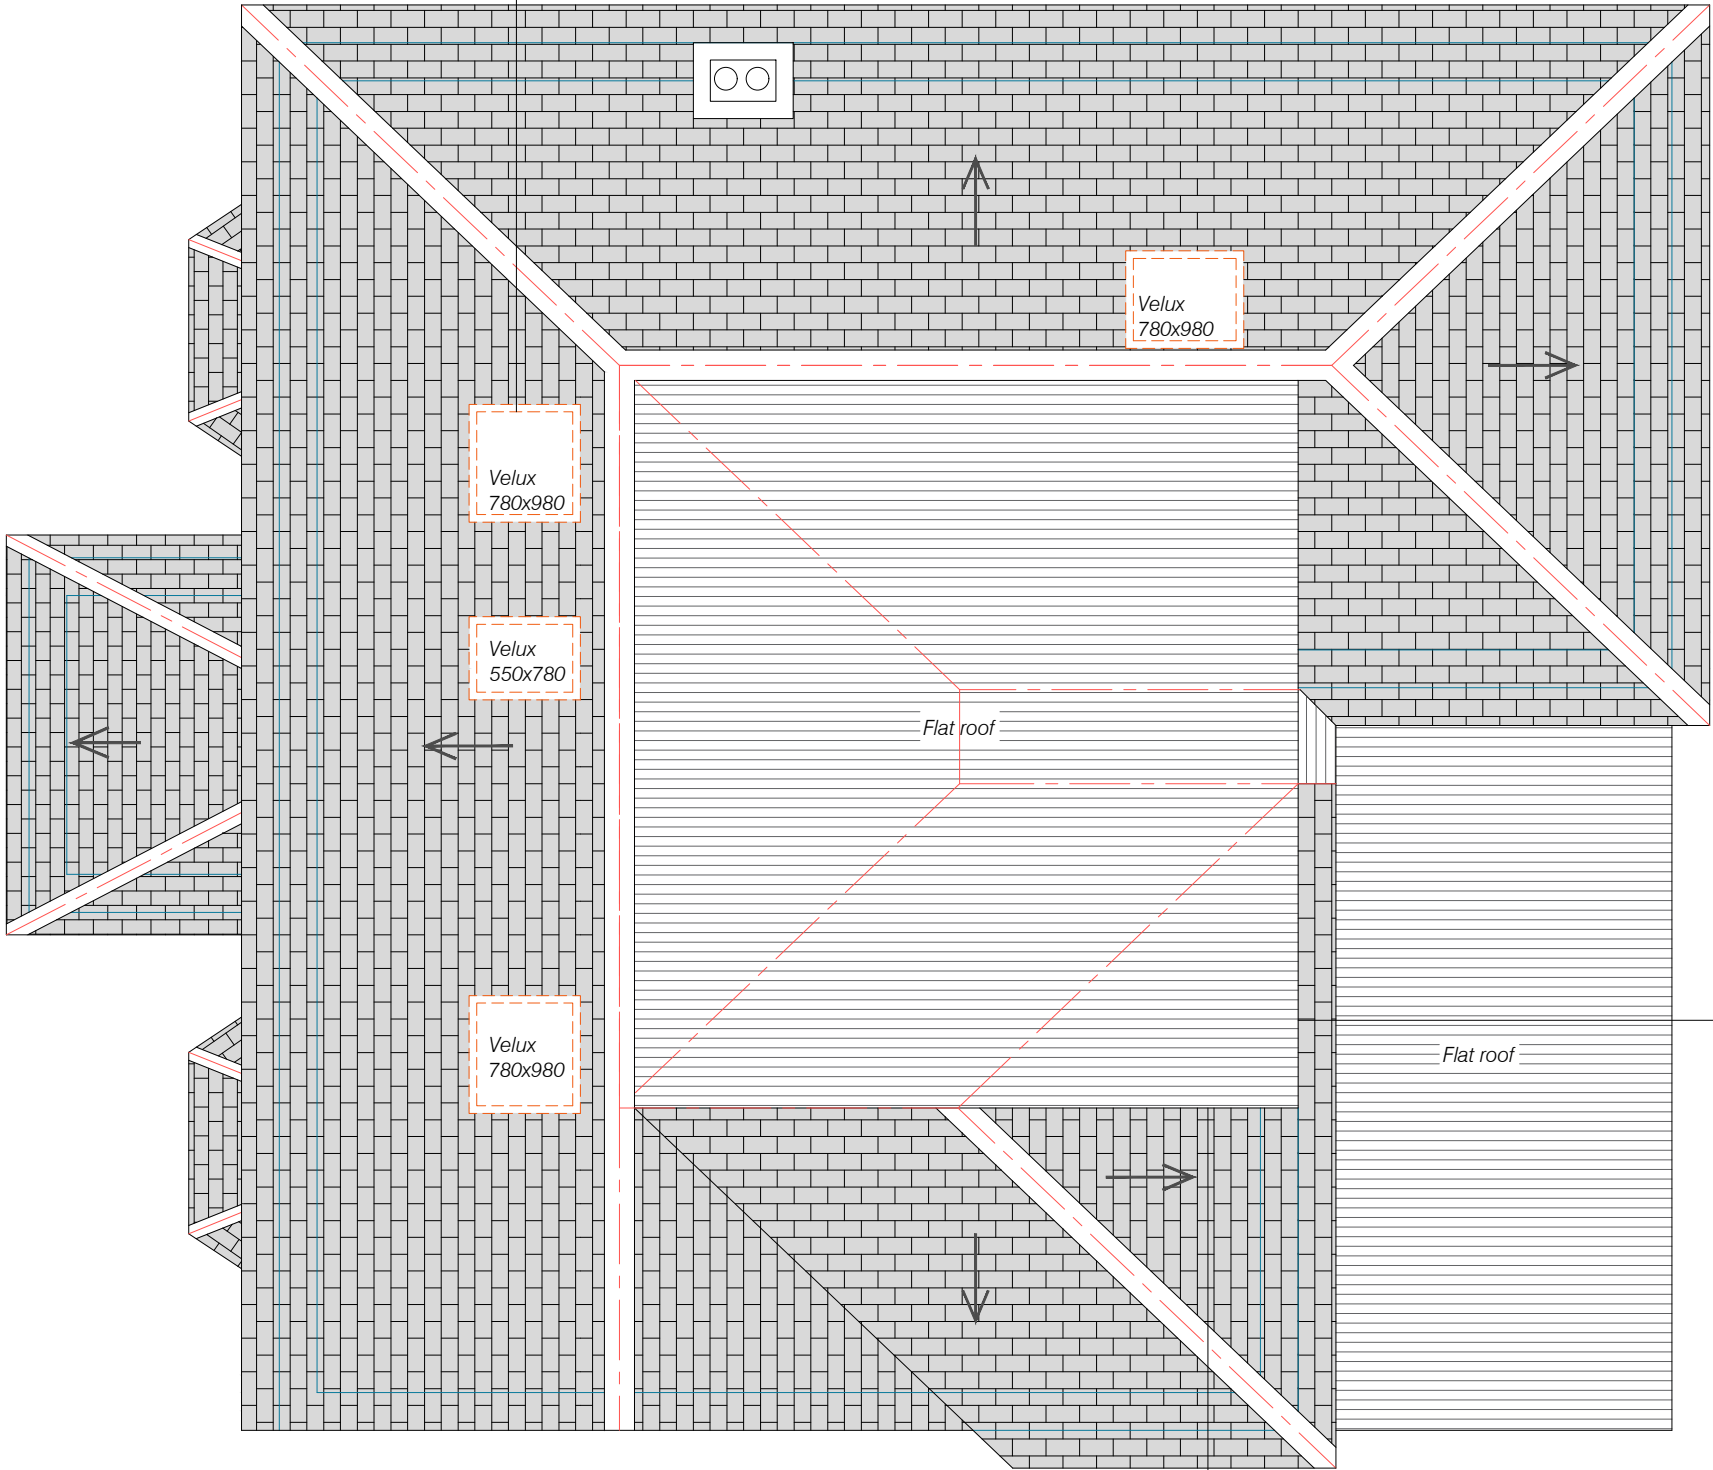

PROPOSED ROOF PLAN

Materials used for the rear dormer will match the materials on the host dwelling

Dormer should be 200mm min. set back from the rear face of the wall

