

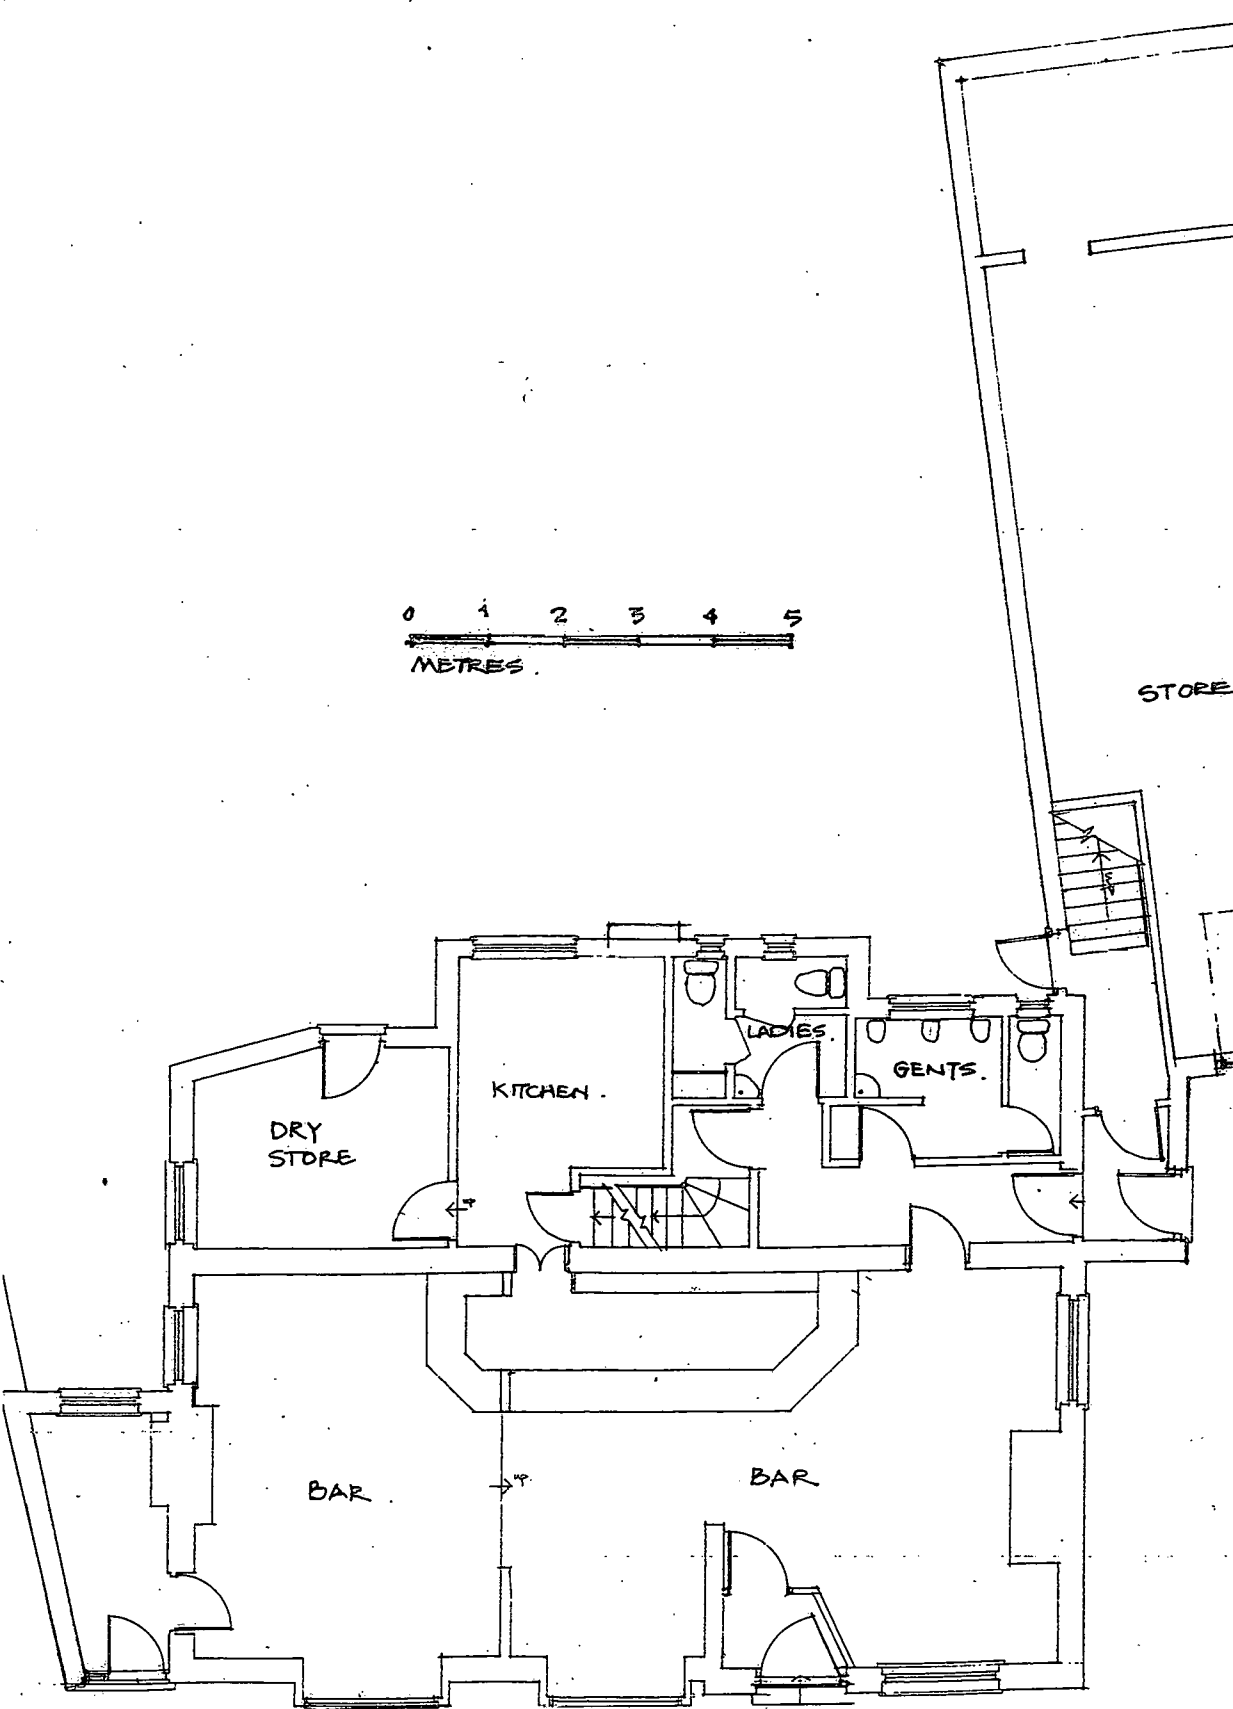


 

GROUND FLOOR PLAN.

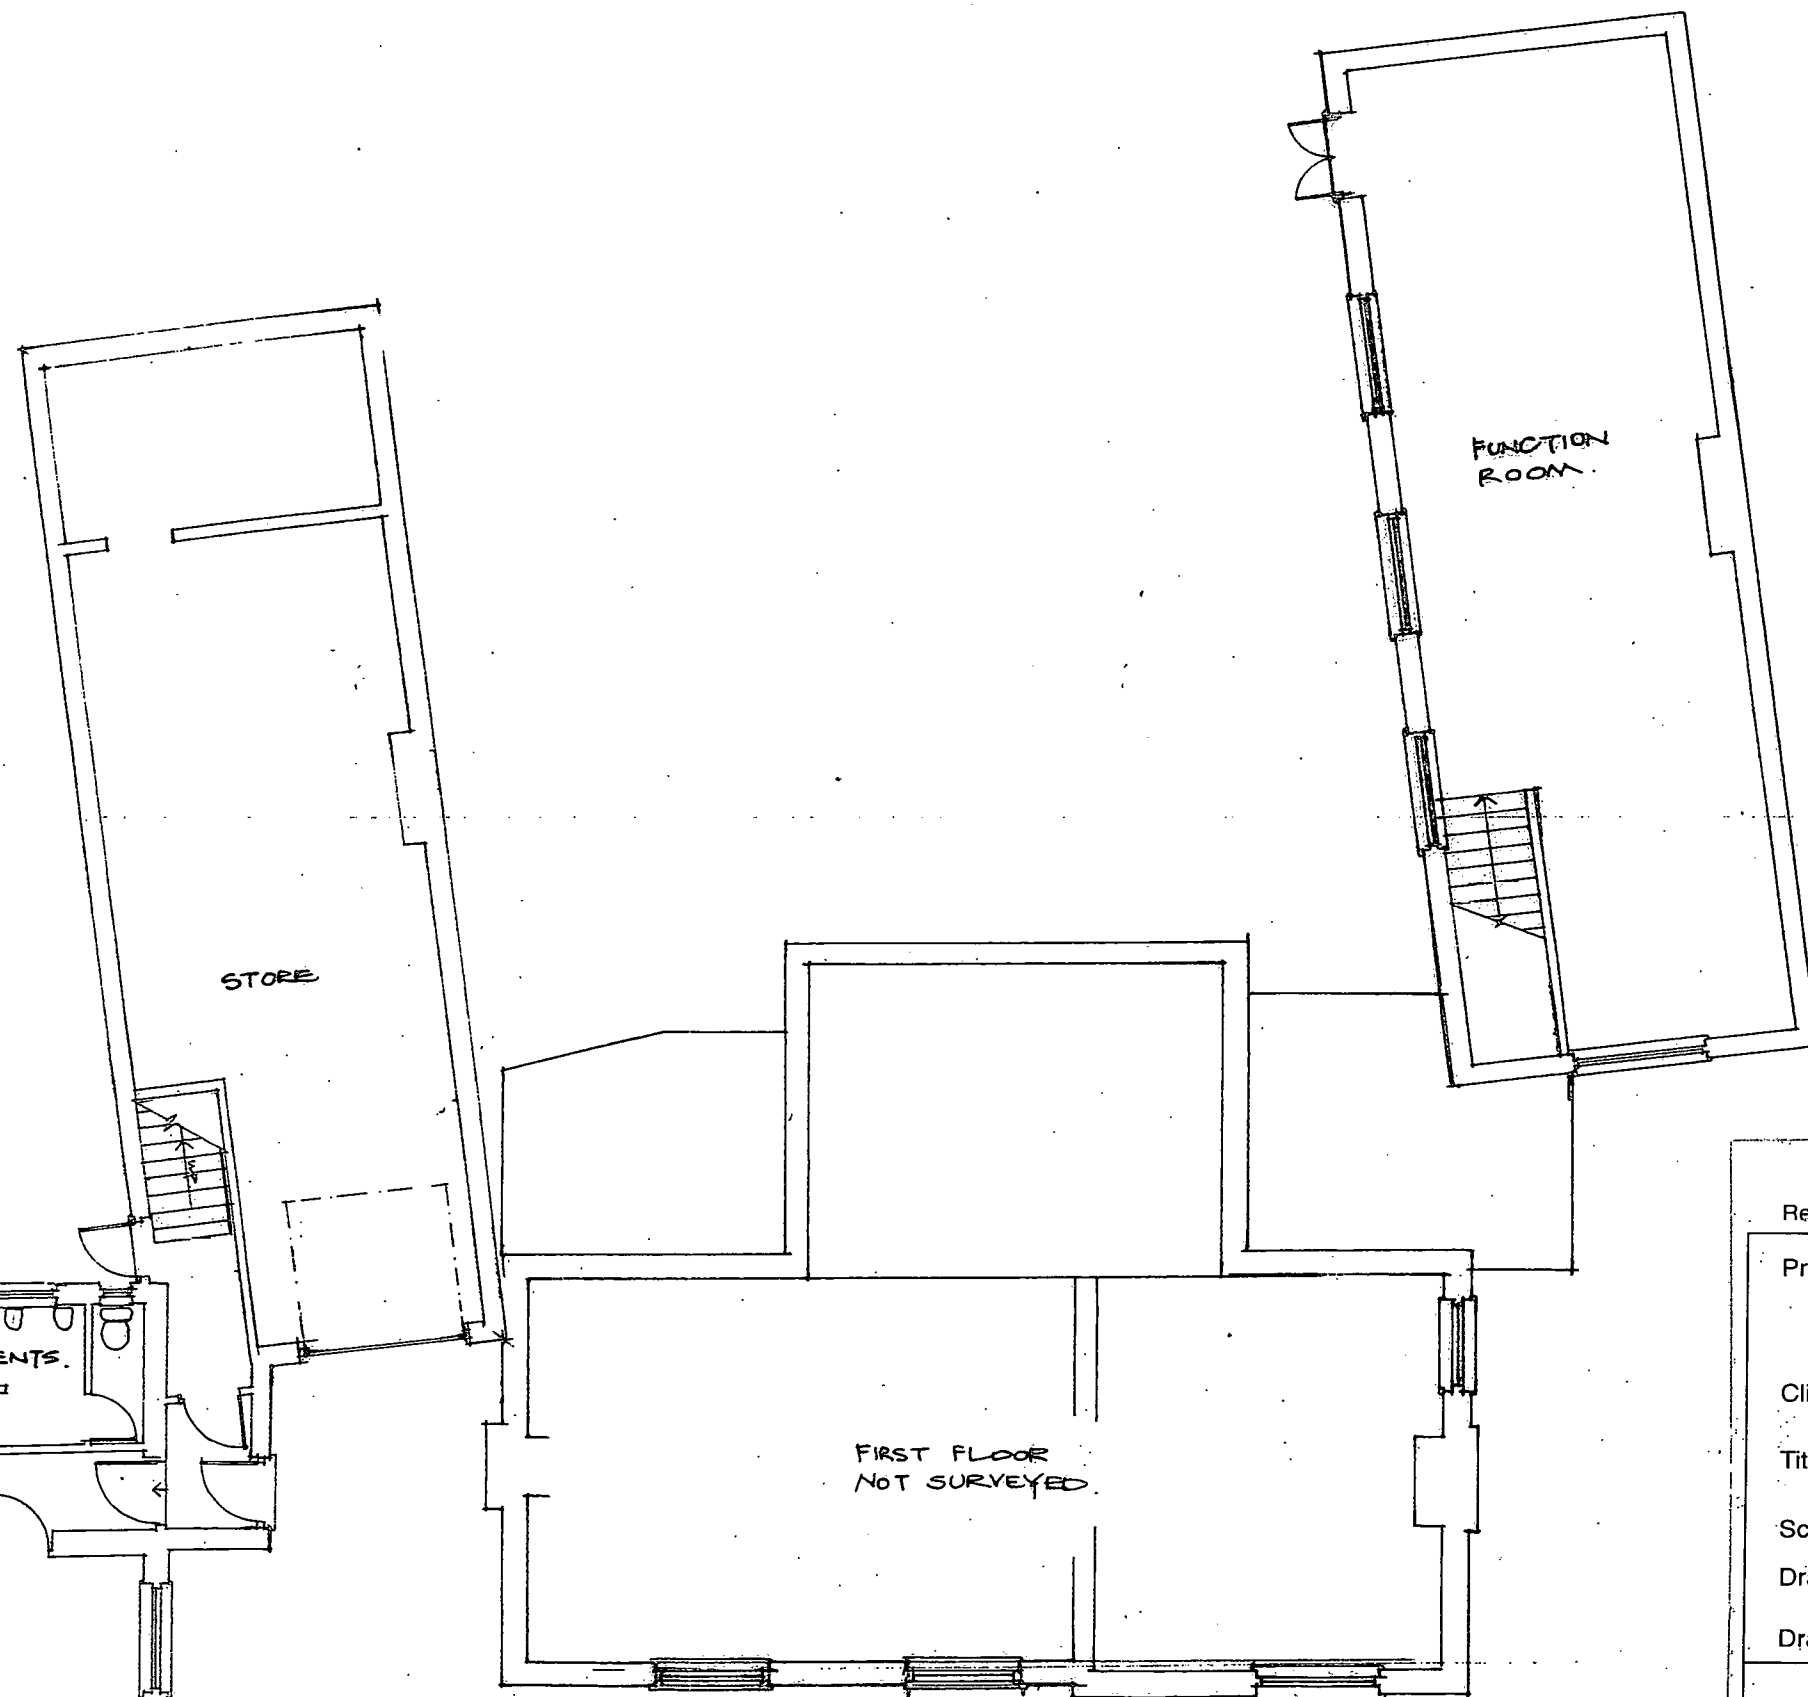

FIRST FLOOR PLAN.

Rev	Date
Project	Proposed Alterations and Extension to THE THREE HORSESHOES WILLIAN, HERTS, SG6 2AE
Client	SDC Propinvest Ltd
Title	PLANS - EXISTING
Scale	1: 100 at A3
Drawn	AD
Drawing No.	3HR : 02
Rev	



Edmund Wright Architect

THE BARN THE WHITE HOUSE
PRESTON ROAD GOSMORE
HERTFORDSHIRE SG4 7QS

TELEPHONE
(01462) 422334/441593

DIRECTOR EDMUND WRIGHT, R.A.