


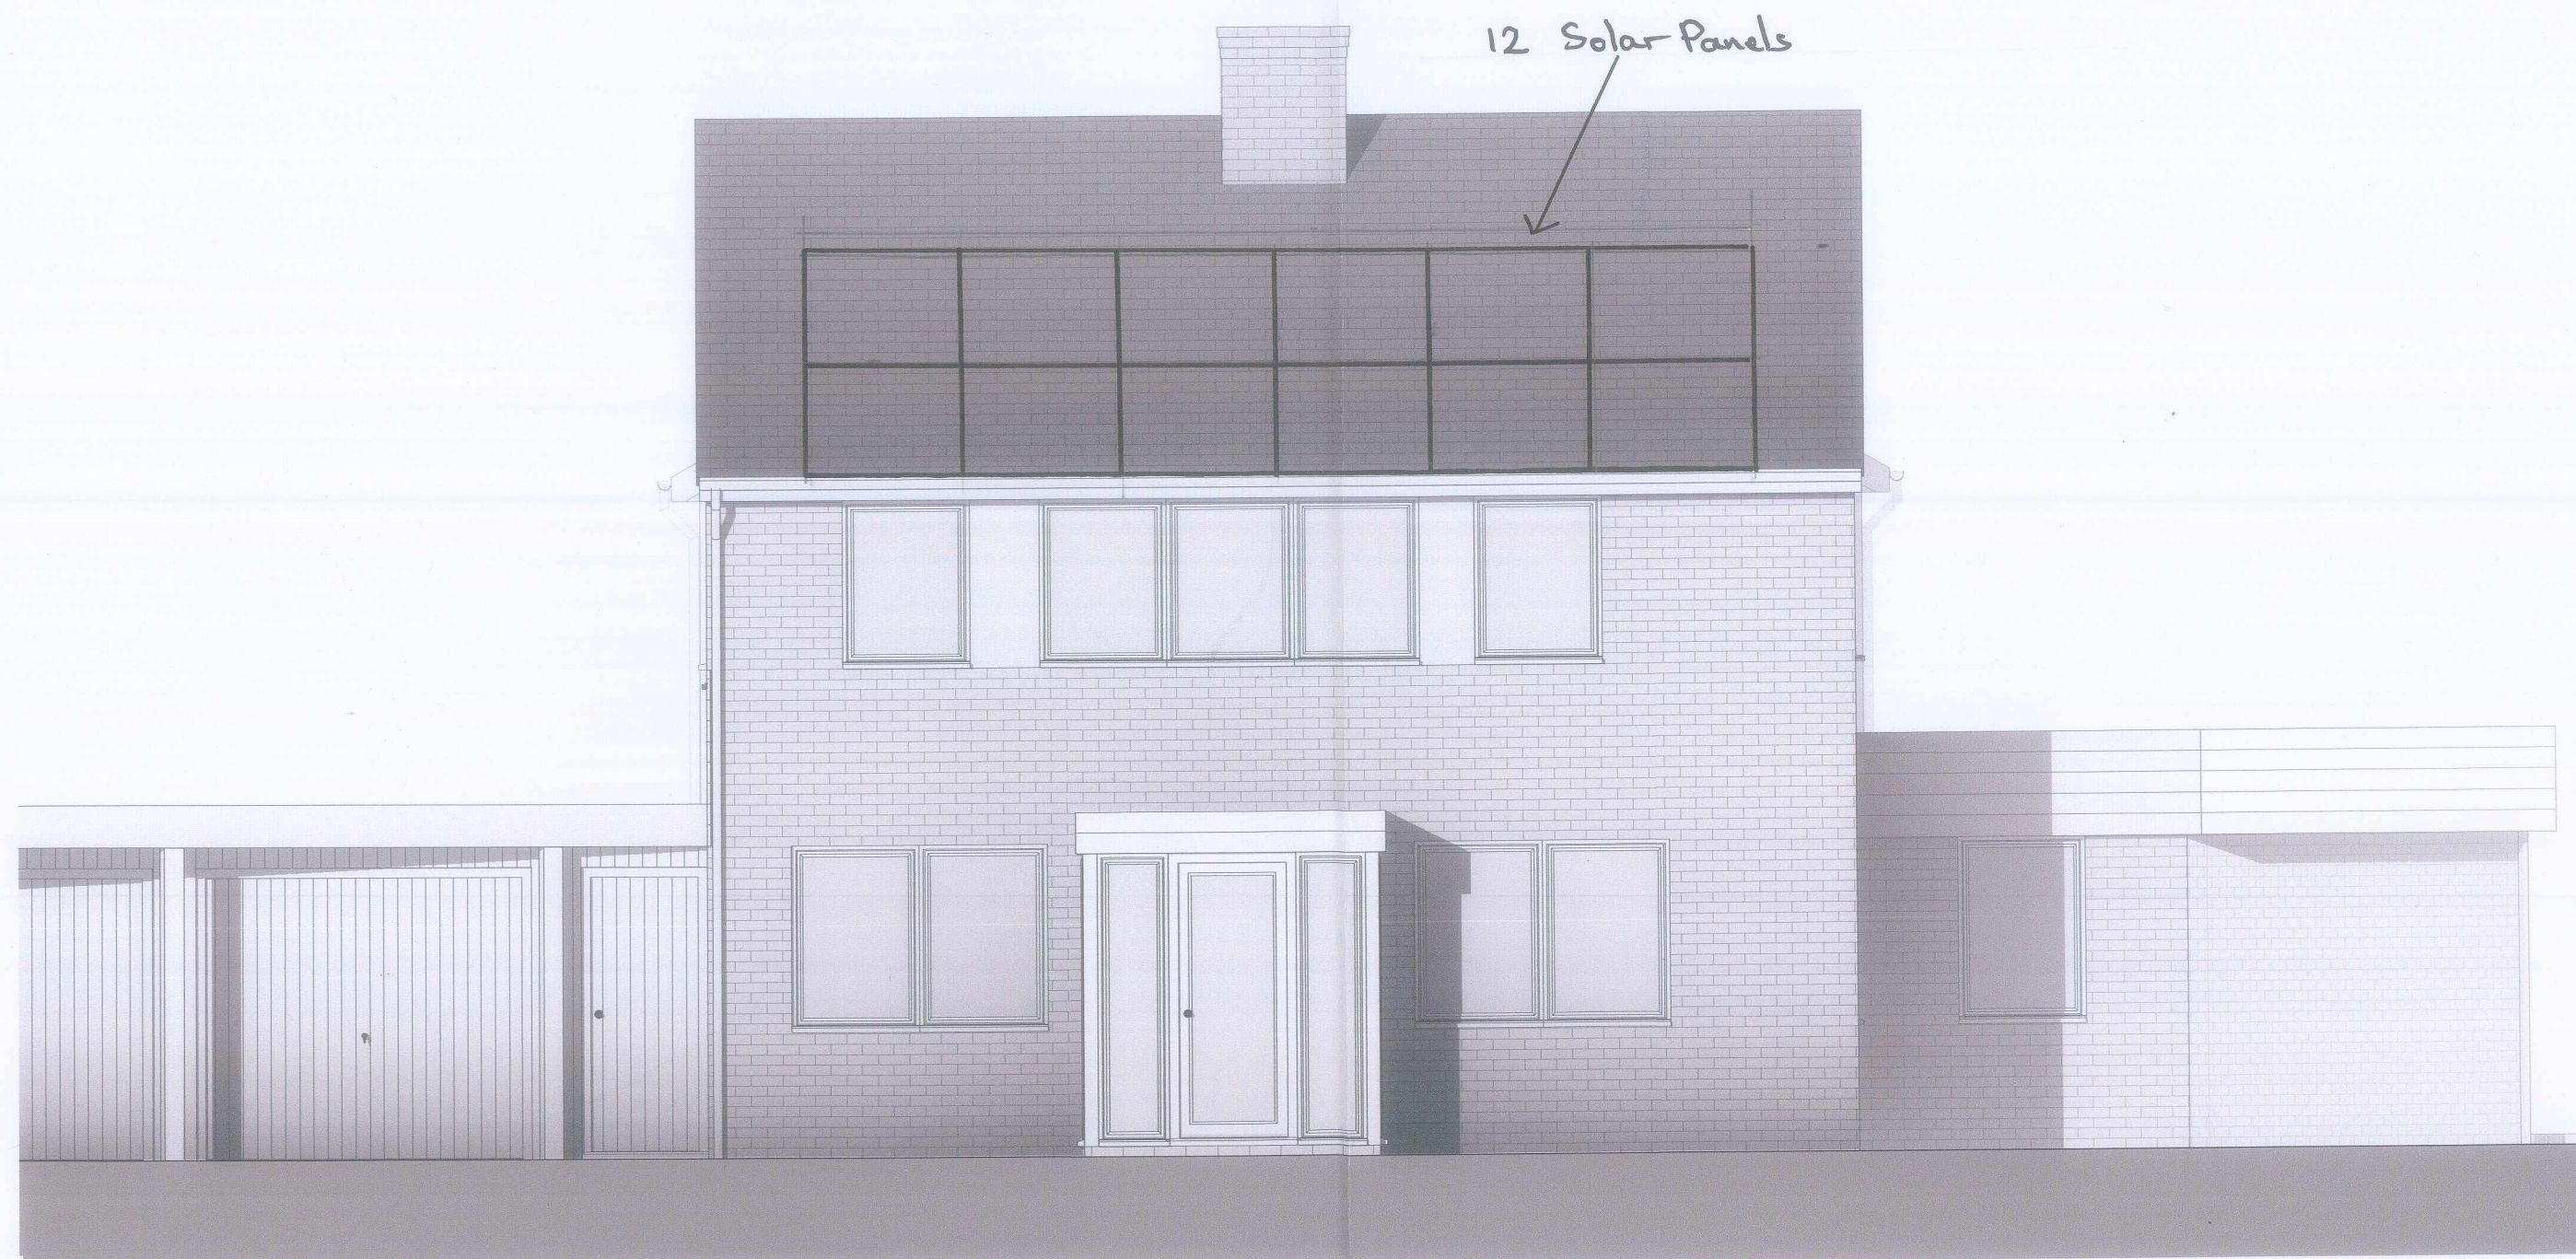


1 Front Elevation - Proposed
1:50

1 : 50




2 Side 1 Elevation - Proposed
1 : 50

1 : 50

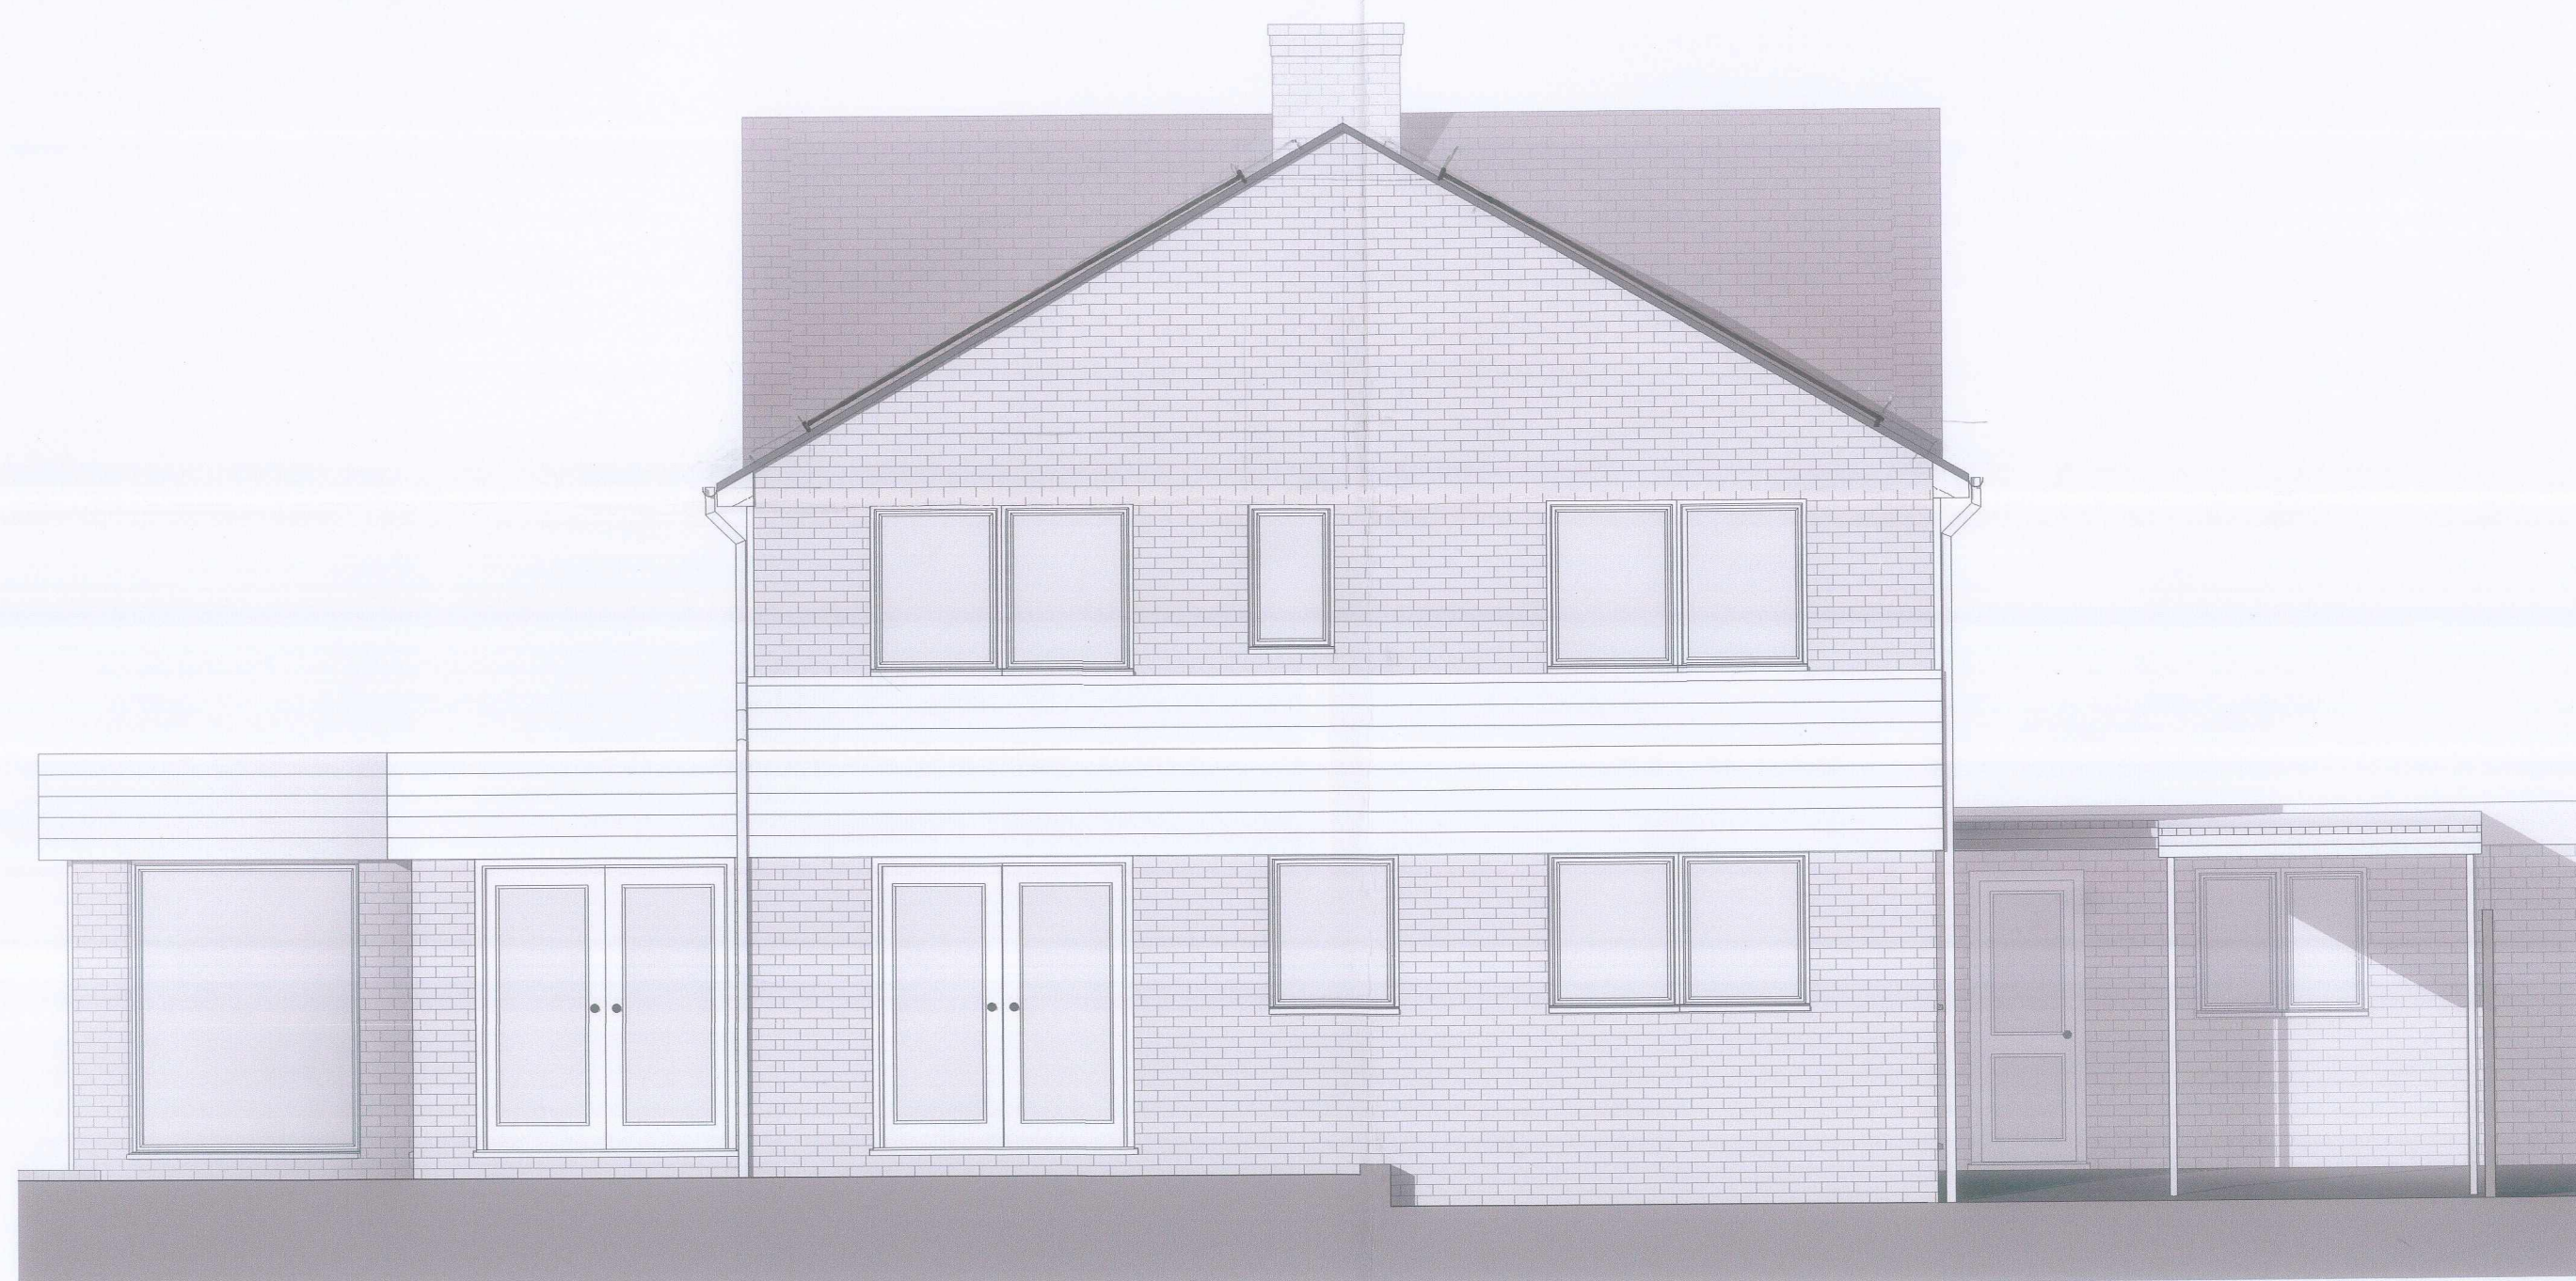

3 **Rear Elevation - Proposed**
1 : 50

1 : 50

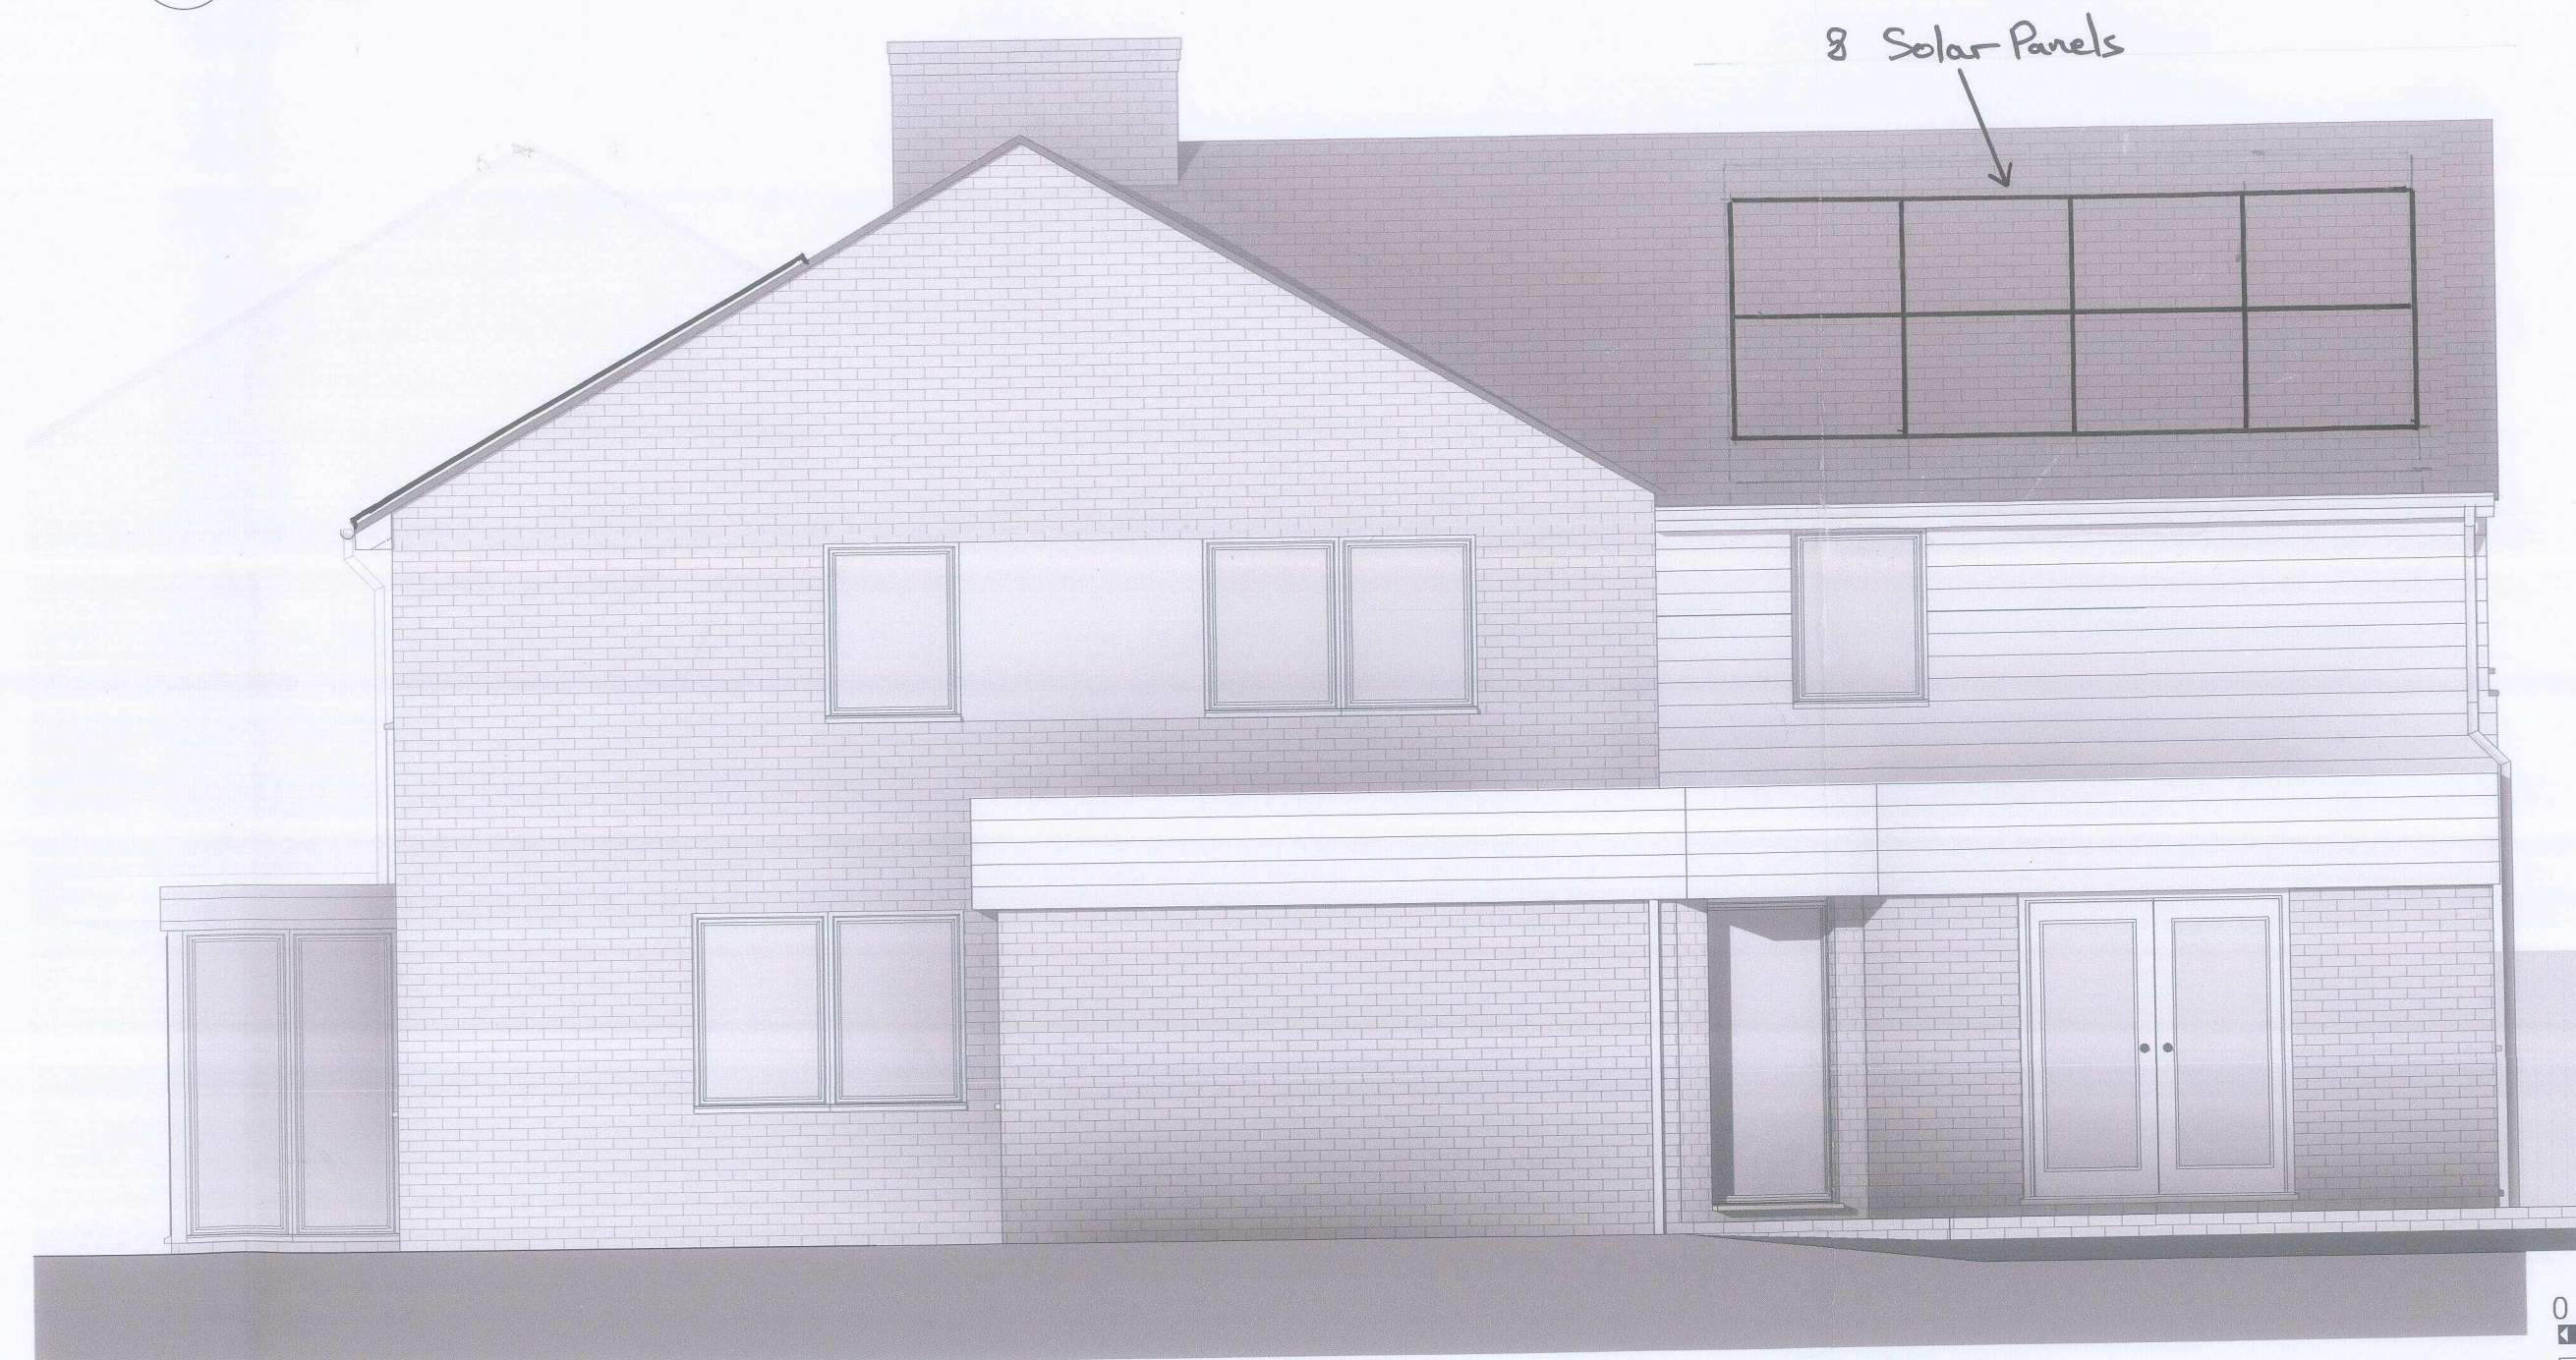

4 Side 2 Elevation - Proposed
1 : 50

1 : 50

[illegible]

Notes:

Each Solar Panel measures 1762×1134 mm.
The Solar Panels are "Set-in" to be flush
with the new roof tiles.
New roof tiles to be "Marley Edgemere"
Grey interlocking concrete tiles.

Project/Client:
Martin Potterton
6 The Beeches
Hitchin
Hert's
SG4 9HU

Drawing:
Proposed Elevations

Project No:
Project Number

Dwg No:
A101

Rev:

Scale:
1 : 50 @A1

Drawn By: Date:
Author 18-09-26

Checked By: Date:
Checker