


CAR PARK AND
ACCESS TO REAR CAR
PARK & SCOUT HUT

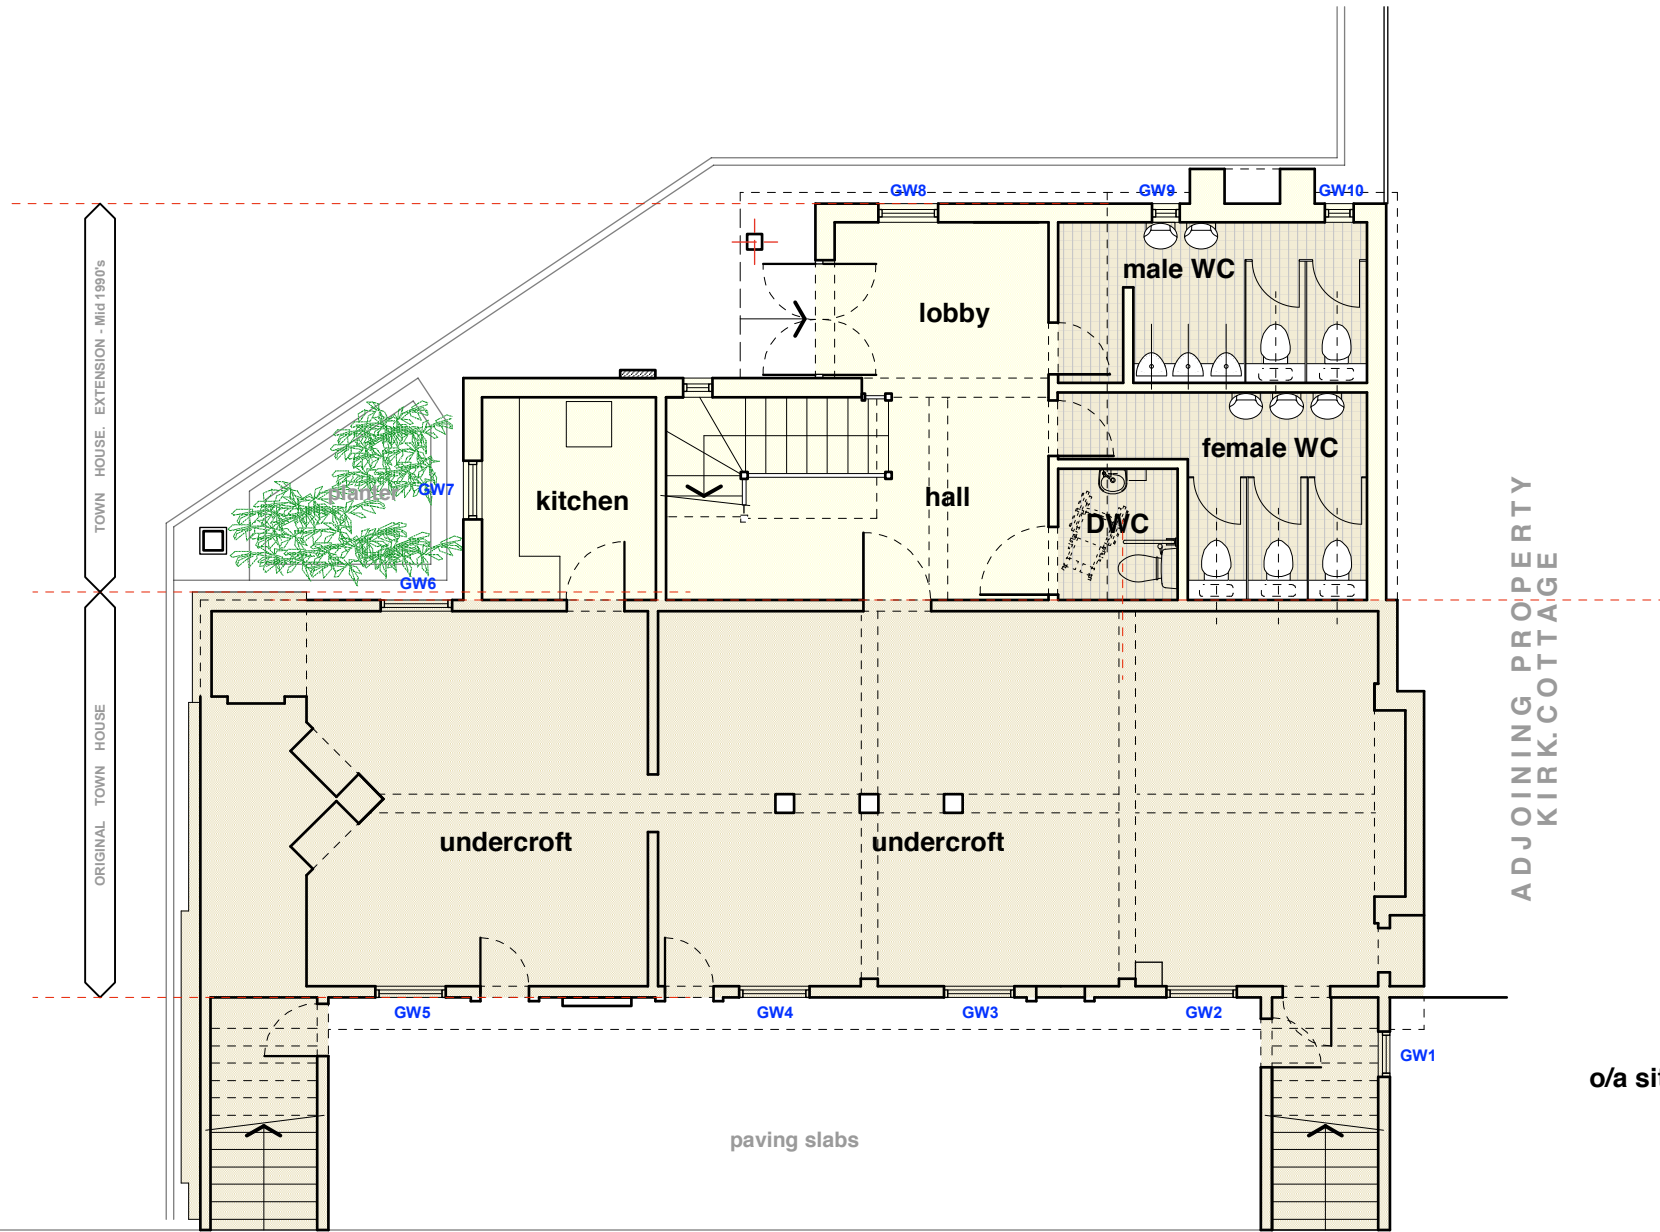

o/a site area = 150 sqm

CHURCH END

0 1.0m 2.0m 3.0m 4.0m
Scale 1:100 @ A3



general notes

This drawing must not be scaled except for Planning purposes.
All setting out must be checked out on site.
All levels must be checked on site and refer to Ordinance Datum Newlyn unless alternative given
Any discrepancy between the drawing and site conditions are to be notified to Sapele Design in writing without delay
This drawing must be read in conjunction with the relevant specification clauses
All fixings and weatherings must be checked on site
This drawing must not be used for land transfer purposes.
This drawing must not be used on site unless issued for construction - see status on this drawing.

notes

Replacement of 12 N° windows to match existing.
For notes in connection with windows, refer to the relevant elevations .

P2 Notes updated: N° of windows reduced from 16 to 12 as requested by Conservation Officer

P1 LISTED BUILDING CONSENT 10.07.24

client

Barley Parish Council

project

Barley Town House
Church End, BARLEY
Hertfordshire SG8 8JW

title

Ground Floor Plan
[Existing / Proposed](#)

scale

1:100

date

June 2024

drawing no.

S1041 - PL12.P2

drawn

status

LISTED BUILD'G CONSENT

drawing status

PL = Planning: P = Preliminary: T = Tender:
C = Construction

Sapele Design Limited

Courtyard Cottage
Manor Farm Barns
Church End
Barley Nr Royston
Hertfordshire SG8 8JW

T : 01763 849154
E: timothy@sapeledesign.co.uk

© 2024 Sapele Design Limited