


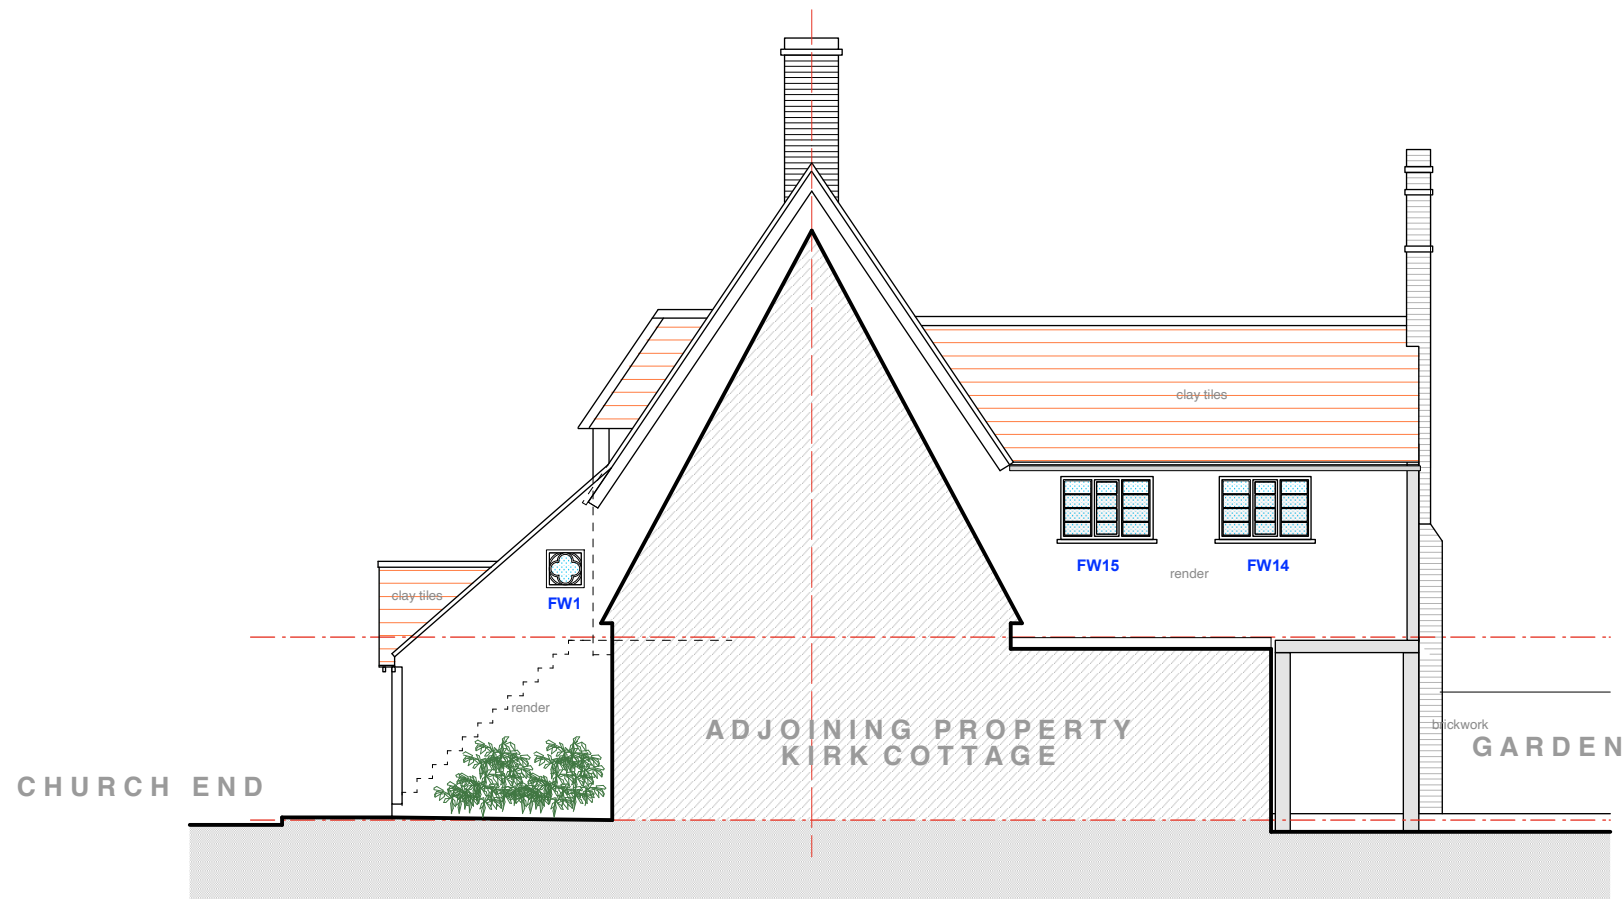

2

North East Elevation (Existing + Proposed) scale 1:100

PHASE II - WINDOW REFS FW14 + FW15

Replace 2 N° first floor windows with new purpose made s/w windows with h/w cills, with new 4mm clear glass to top 3 panes and other panes to be obscured, all with a puttied finish to match existing as illustrated. Existing ironmongery to be retained/refurbished, as required, aluminium primed and undercoated prior to fitting + re-used. All windows to be knotted, primed + undercoated prior to fitting. Top coat - finish colour to match existing.

P2



1

South East Elevation (Existing) scale 1:100

PHASE I - WINDOW REFS FW3 > FW6

Replace 4 N° first floor windows with new purpose made h/w windows with h/w cills, with new 4mm clear glass with a puttied finish. Existing 'crittal' (metal) sash casement opening/fixed sash to be omitted, and replaced with h/w sash casement opening. Existing ironmongery to be retained/refurbished, as required, aluminium primed and undercoated prior to fitting + re-used. All windows to be knotted, primed + undercoated prior to fitting. Top coat - finish colour to match existing.

P2

0 1.0m 2.0m 3.0m 4.0m
Scale 1:100 @ A3

general notes

This drawing must not be scaled except for Planning purposes.
All setting out must be checked out on site.
All levels must be checked on site and refer to Ordinance Datum Newlyn unless alternative given
Any discrepancy between the drawing and site conditions are to be notified to Sapele Design in writing without delay
This drawing must be read in conjunction with the relevant specification clauses
All fixings and weatherings must be checked on site
This drawing must not be used for land transfer purposes.
This drawing must not be used on site unless issued for construction - see status on this drawing.

notes

For proposed South East Elevation refer to drg N° S1041 - PL16.P1.

P2 Notes relating to windows updated. 30.09.24

P1 LISTED BUILDING CONSENT 10.07.24

client

Barley Parish Council

project

Barley Town House
Church End, BARLEY
Hertfordshire SG8 8JW

title

Elevation (sh 1 of 2)
Existing / Proposed

scale
1:100

date
June 2024

drawing no.

S1041 - PL14.P2

status

LISTED BUILD'G CONSENT

drawing status

PL = Planning: P = Preliminary: T = Tender:
C = Construction

Sapele Design Limited

Courtyard Cottage
Manor Farm Barns
Church End
Barley Nr Royston
Hertfordshire SG8 8JW

T : 01763 849154
E: timothy@sapeledesign.co.uk

© 2024 Sapele Design Limited