


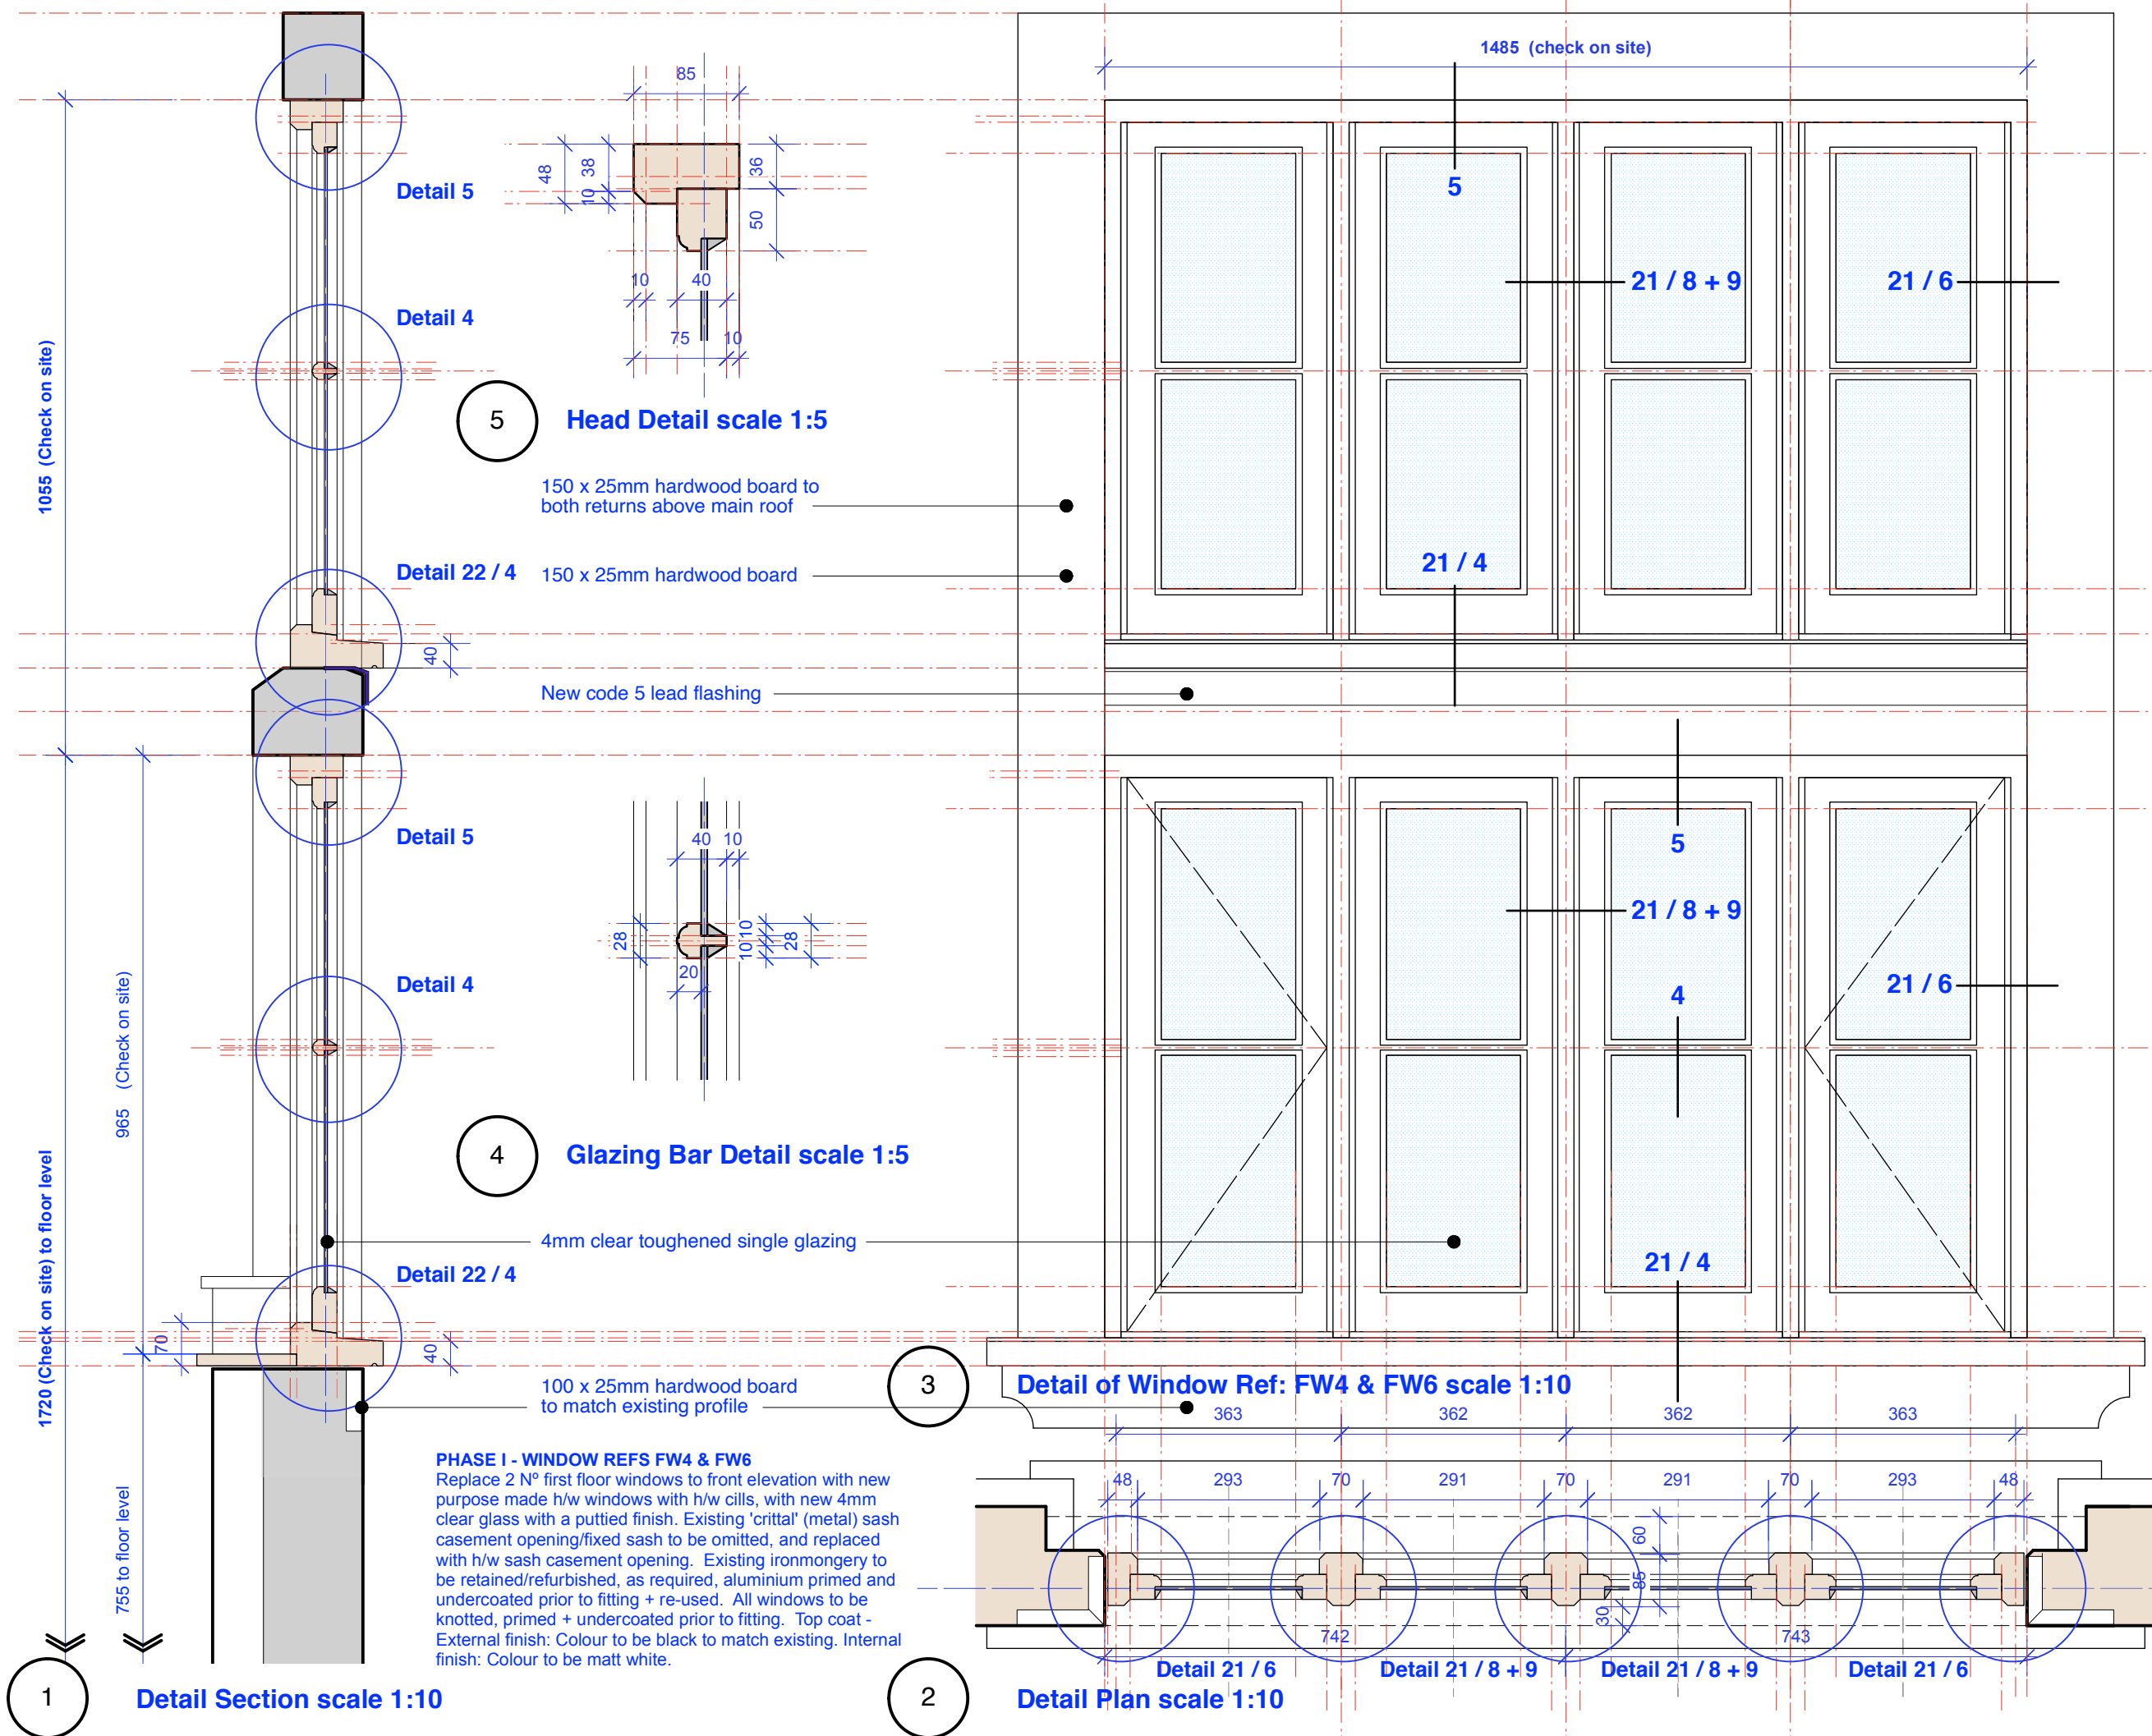

general notes

This drawing must not be scaled except for Planning purposes.
All setting out must be checked out on site.
All levels must be checked on site and refer to Ordinance Datum Newlyn unless alternative given
Any discrepancy between the drawing and site conditions are to be notified to Sapele Design in writing without delay
This drawing must be read in conjunction with the relevant specification clauses
All fixings and weatherings must be checked on site
This drawing must not be used for land transfer purposes.
This drawing must not be used on site unless issued for construction - see status on this drawing.

notes

For proposed South East Elevation refer to drg N° S1041 - PL16.
All dimensions must be checked on site prior to the manufacturer of the elements.
Proposed window illustrated are to be in hardwood and detailed as shown.

P2 LISTED BUILDING CONSENT 11.10.24
Windows frames, Ovolo style incorporated to inside of window, horizontal glazing profile and notes relating to windows generally updated.
P1 PRELIMINARY ISSUE 30.09.24

client
Barley Parish Council

project
Barley Town House
Church End, BARLEY
Hertfordshire SG8 8JW

title
Window FW4 & 6 Details
Proposed

scale
1:10 / 1:5

date
Sept 2024

drawing no.
S1041 - PL20.P2

status
LISTED BUILD'G CONSENT

drawing status
PL = Planning; P = Preliminary; T = Tender; C = Construction

Sapele Design Limited
Courtyard Cottage
Manor Farm Barns
Church End
Barley Nr Royston
Hertfordshire SG8 8JW
T : 01763 849154
E: timothy@sapeledesign.co.uk