



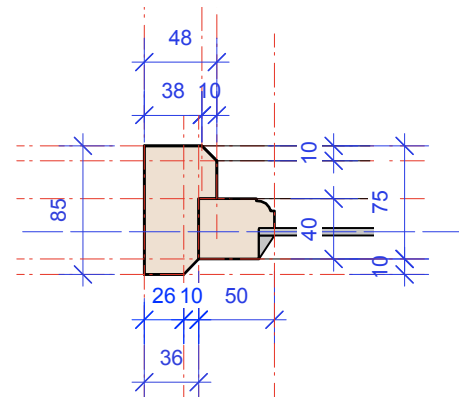


6

Jamb Detail scale 1:5

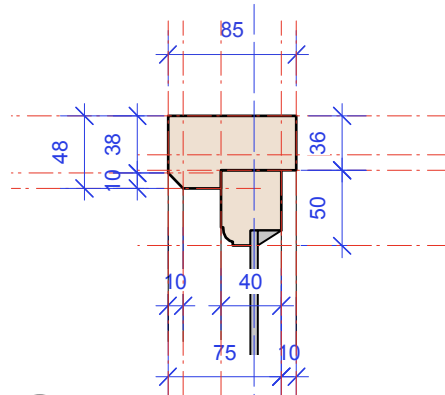


7

Head Detail scale 1:5

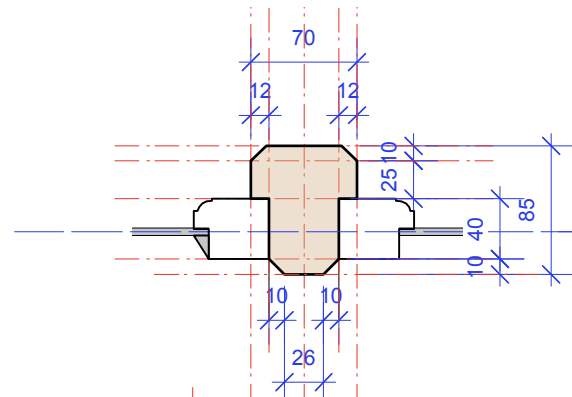

8

Mullion Detail scale 1:5

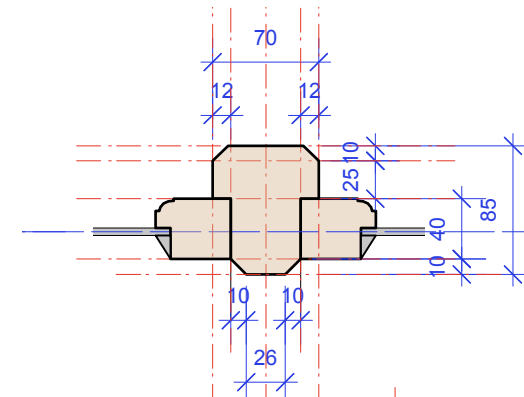

9

Mullion Detail scale 1:5

**PHASE I - WINDOW REFS FW2 & FW5**

Replace 2 N° first floor windows to front elevation with new purpose made h/w windows with h/w cills, with new 4mm clear glass with a puttied finish. Existing 'crittal' (metal) sash casement opening/fixd sash to be omitted, and replaced with h/w sash casement opening. Existing ironmongery to be retained/refurbished, as required, aluminium primed and undercoated prior to fitting + re-used. All windows to be knotted, primed + undercoated prior to fitting. Top coat - External finish: Colour to be black to match existing. Internal finish: Colour to be matt white.

Detail 7


4mm clear toughened single glazing

Detail 5

Detail 4

5

Glazing Bar Detail scale 1:5

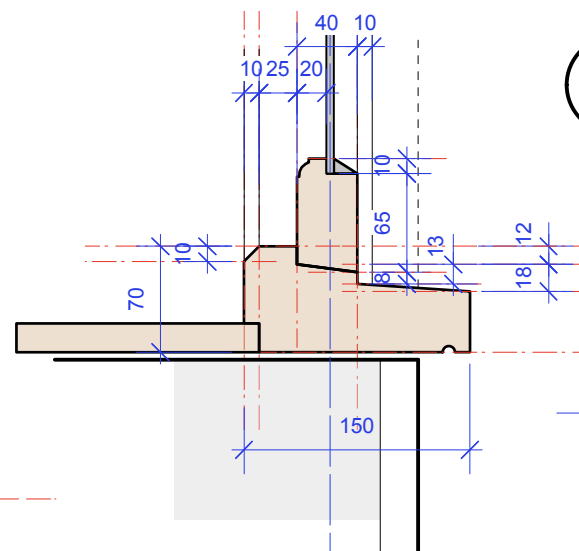
100 x 25mm hardwood board  
to match existing profile

4

Cill Detail scale 1:5


3

Detail of Window Ref: FW3 &amp; FW5 scale 1:10

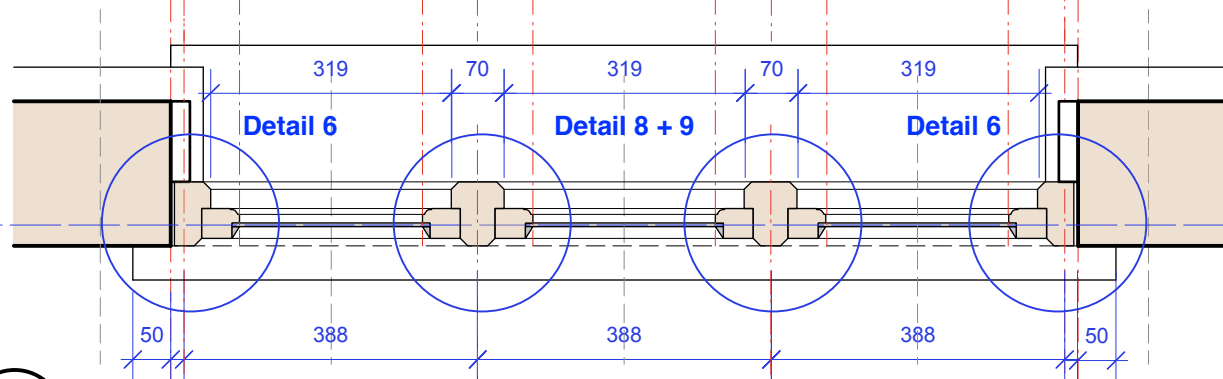

2

Detail Plan scale 1:10

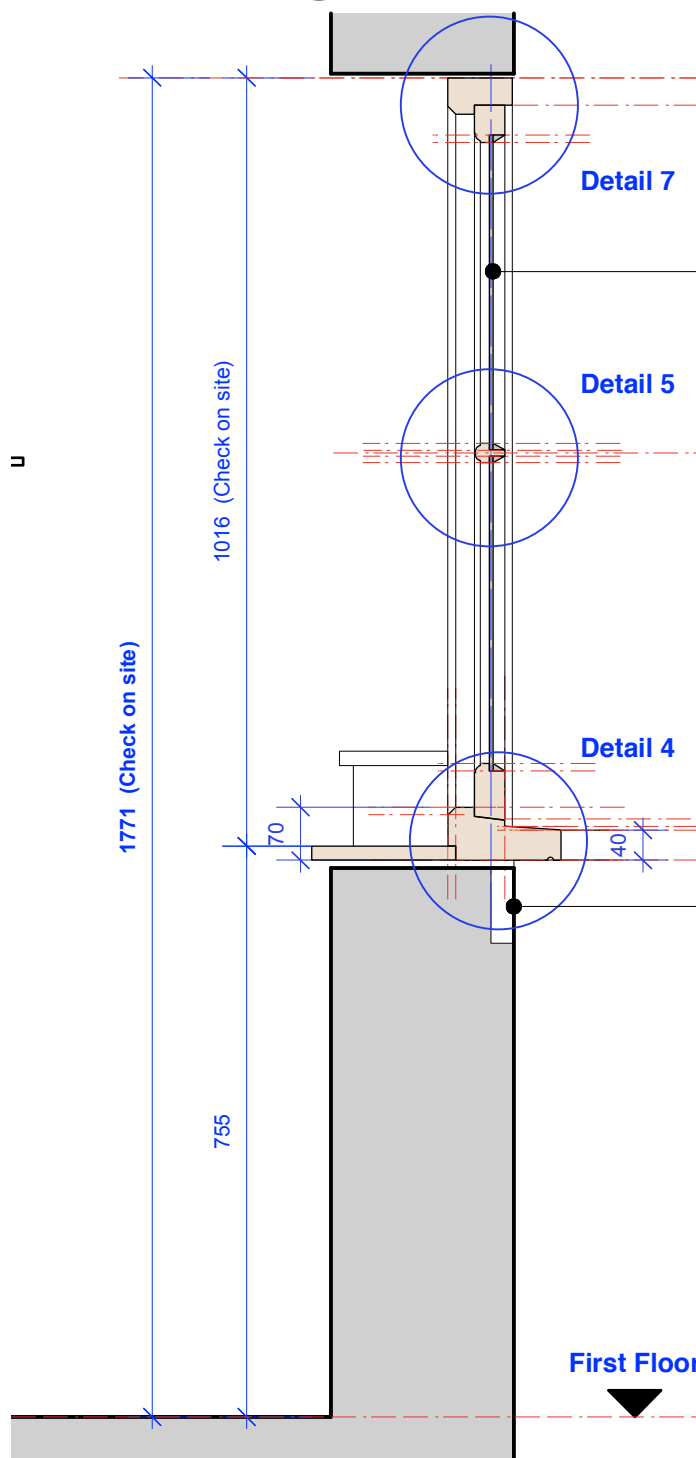

1

Detail Section scale 1:10

First Floor

**general notes**

This drawing must not be scaled except for Planning purposes.  
All setting out must be checked out on site.  
All levels must be checked on site and refer to Ordinance Datum Newlyn unless alternative given  
Any discrepancy between the drawing and site conditions are to be notified to Sapele Design in writing without delay  
This drawing must be read in conjunction with the relevant specification clauses  
All fixings and weatherings must be checked on site  
This drawing must not be used for land transfer purposes.  
This drawing must not be used on site unless issued for construction - see status on this drawing.

**notes**

For proposed South East Elevation refer to drg N° S1041 - PL16.

All dimensions must be checked on site prior to the manufacturer of the elements.

Proposed window illustrated are to be in hardwood and detailed as shown.

P2 LISTED BUILDING CONSENT 11.10.24

Windows frames, Ovolo style incorporated to inside of window, horizontal glazing profile and notes relating to windows generally updated.

P1 PRELIMINARY ISSUE 30.09.24

client

Barley Parish Council

project

Barley Town House  
Church End, BARLEY  
Hertfordshire SG8 8JW

title

Window FW3 & 5 Details

Proposed

scale

1:10 / 1:5

date

Sept 2024

drawing no.

S1041 - PL21.P2

drawn

status

LISTED BUILD'G CONSENT

drawing status

PL = Planning: P = Preliminary: T = Tender:  
C = Construction

**Sapele Design Limited**

Courtyard Cottage  
Manor Farm Barns  
Church End  
Barley Nr Royston  
Hertfordshire SG8 8JW

T : 01763 849154

E: timothy@sapeledesign.co.uk

© 2024 Sapele Design Limited