


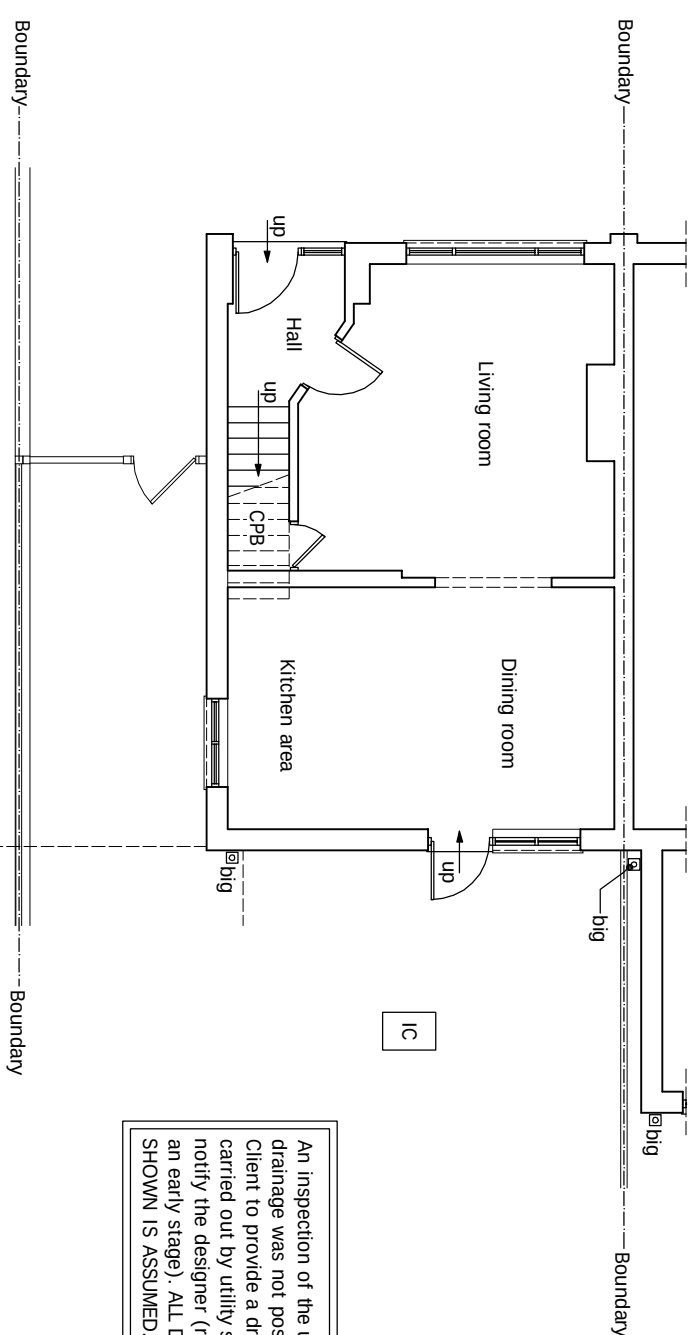


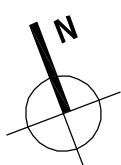

**EXISTING GROUND FLOOR PLAN**  
scale 1:100

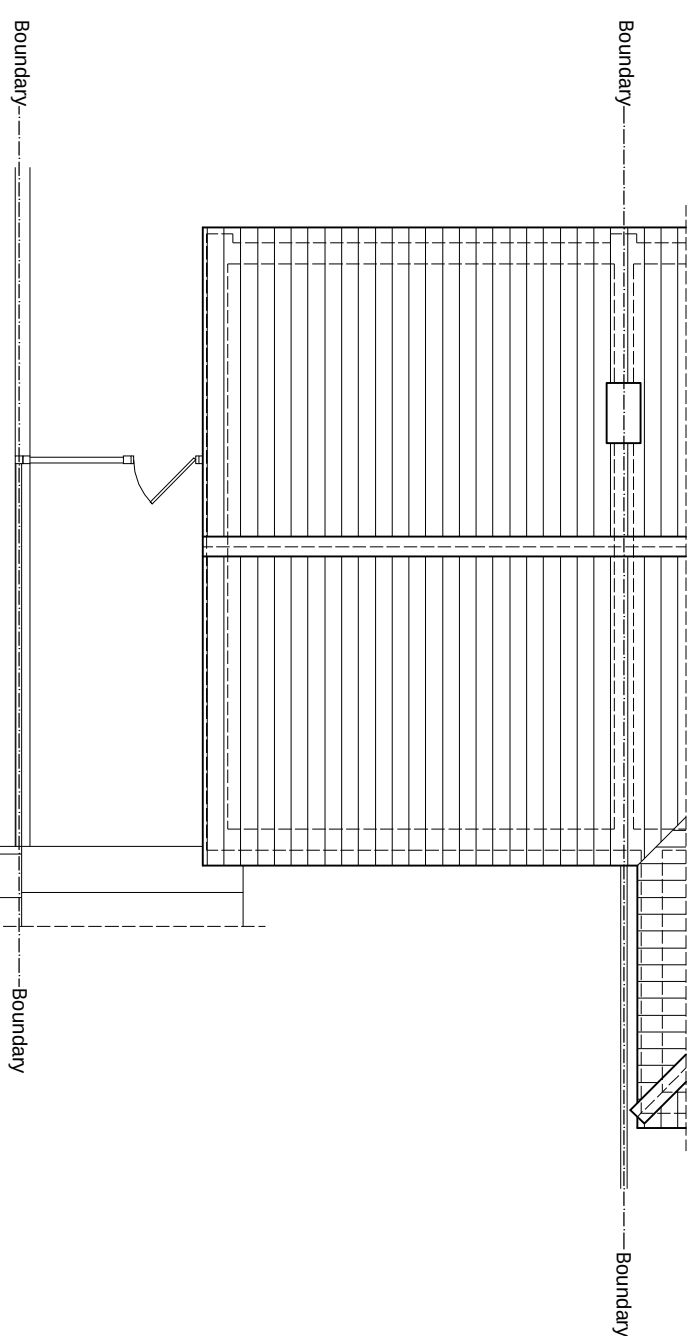


**EXISTING ROOF PLAN**  
scale 1:100

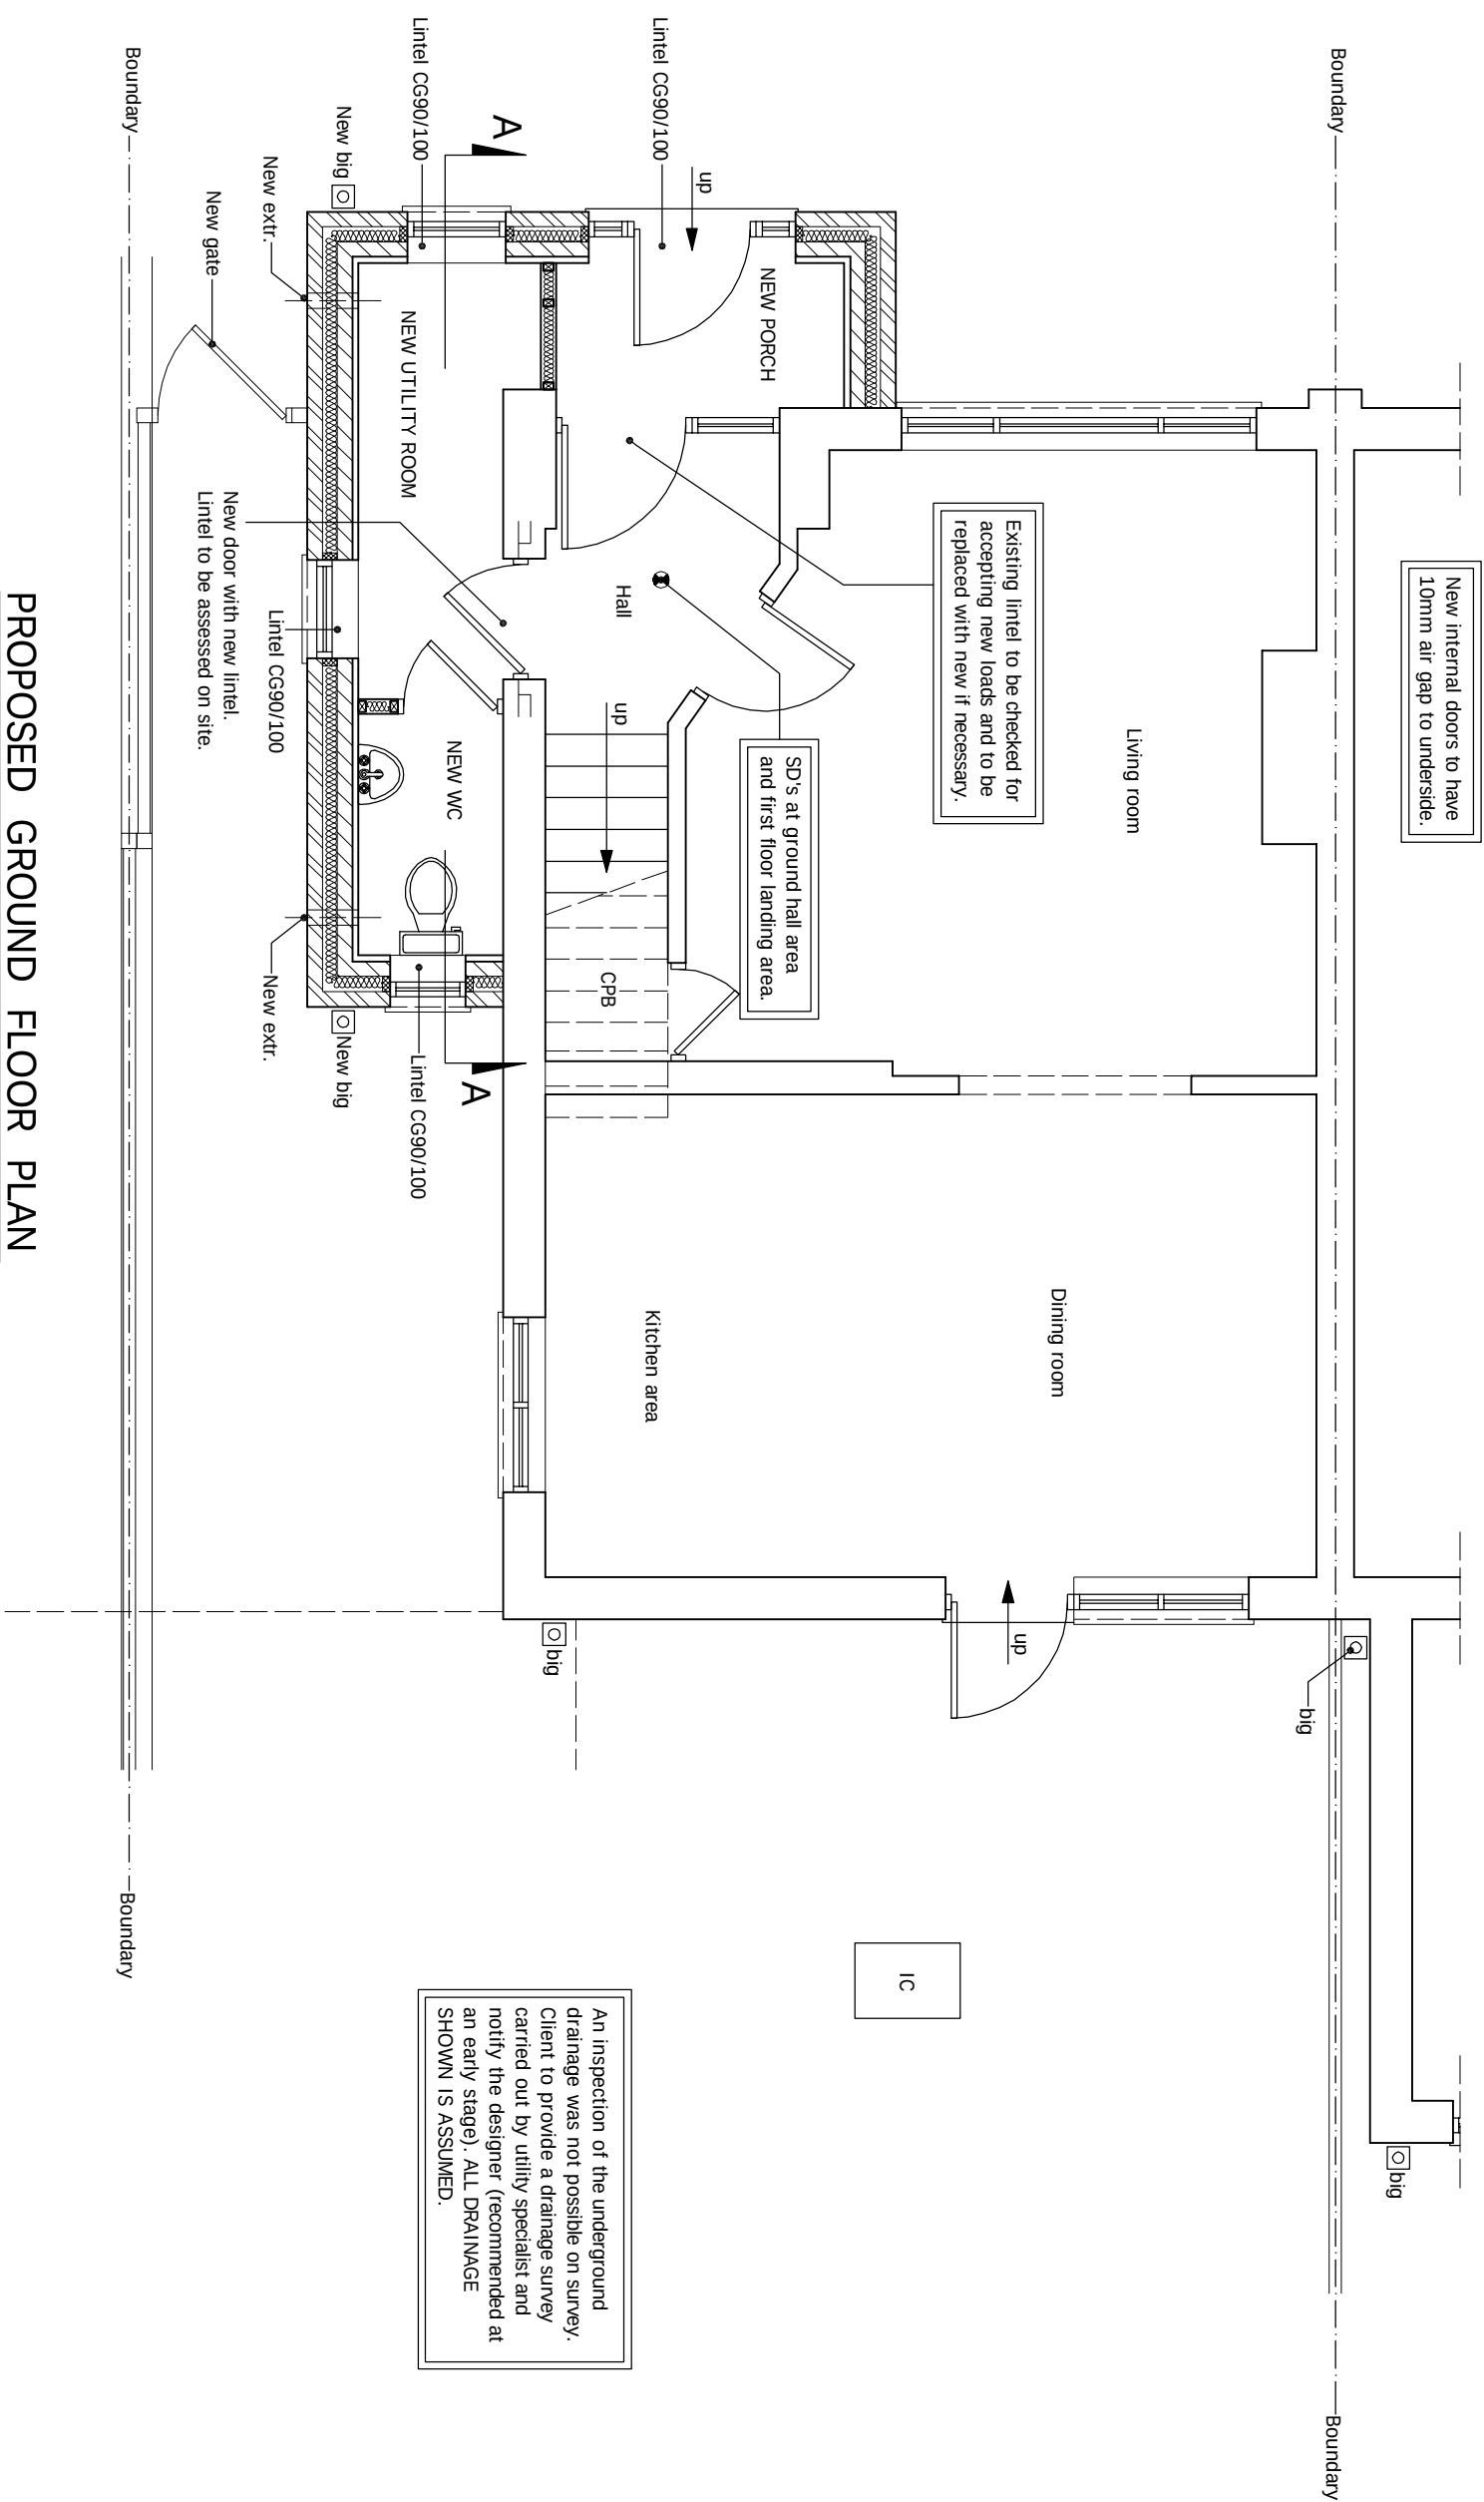

PROPOSED GROUND FLOOR PLAN

scale 1:50

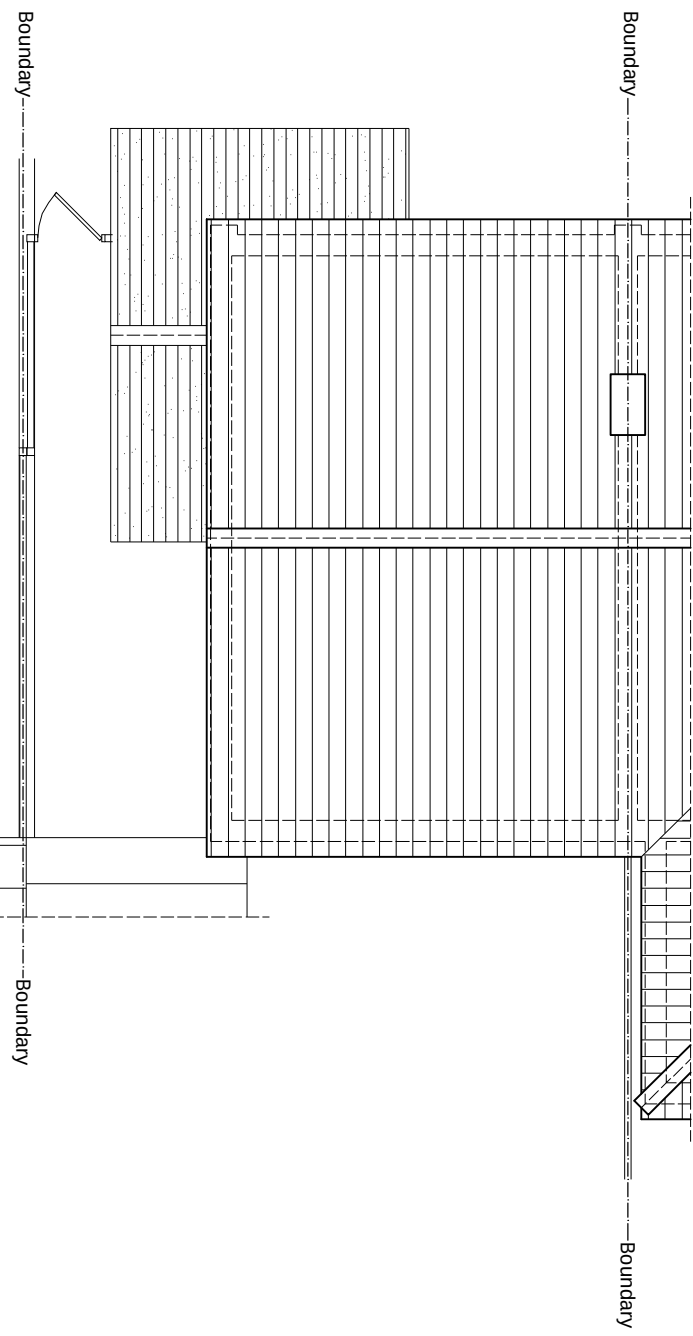

**PROPOSED ROOF PLAN**  
scale 1:100

**Note:** At least one window at each first floor habitable room such as bedroom, study and etc. must be suitable for fire escape, i.e. have min. 450mm height x 450mm width opening position fully and at least 0.33m<sup>2</sup> operable area. Bottom of window to be at max. 1100mm from floor level. The key for any lockable windows or security grilles is kept close to the escape window where it can be easily located.

New internal doors to have 10mm air gap to underside.

An inspection of the underground drainage was not possible on survey. Client to provide a drainage survey carried out by utility specialist and notify the designer (recommended at an early stage). ALL DRAINAGE SHOWN IS ASSUMED.

An inspection of the underground drainage was not possible on survey. Client to provide a drainage survey carried out by utility specialist and notify the designer (recommended at an early stage). ALL DRAINAGE SHOWN IS ASSUMED.

|   |   |          |   |
|---|---|----------|---|
| <br>Architect's Stamp<br>No. 01003 13/07/07<br>www.dplarchitectural.com<br>dpl@architectural.com | DRAWING<br>STATUS   | PLANNING | CHECKLIST NOTES<br>1. The drawing is not a valid planning application as the site is not a residential site and the drawing is not a valid planning application as the site is not a residential site. |
|   | ROAD PLANNING AND BUILDING CONTRACTS<br>1. The drawing is not a valid planning application as the site is not a residential site and the drawing is not a valid planning application as the site is not a residential site. | PLANNING | CHECKLIST NOTES<br>1. The drawing is not a valid planning application as the site is not a residential site and the drawing is not a valid planning application as the site is not a residential site. |
| Architect's Stamp<br>No. 01003 13/07/07<br>www.dplarchitectural.com<br>dpl@architectural.com                                                                                      | DRAWING<br>STATUS   | PLANNING | CHECKLIST NOTES<br>1. The drawing is not a valid planning application as the site is not a residential site and the drawing is not a valid planning application as the site is not a residential site. |