




02 Rear Elevation - Typical
Scale 1:50 @ A1 (1:100 @ A3)



04 Side Elevation
Scale 1:50 @ A1 (1:100 @ A3)

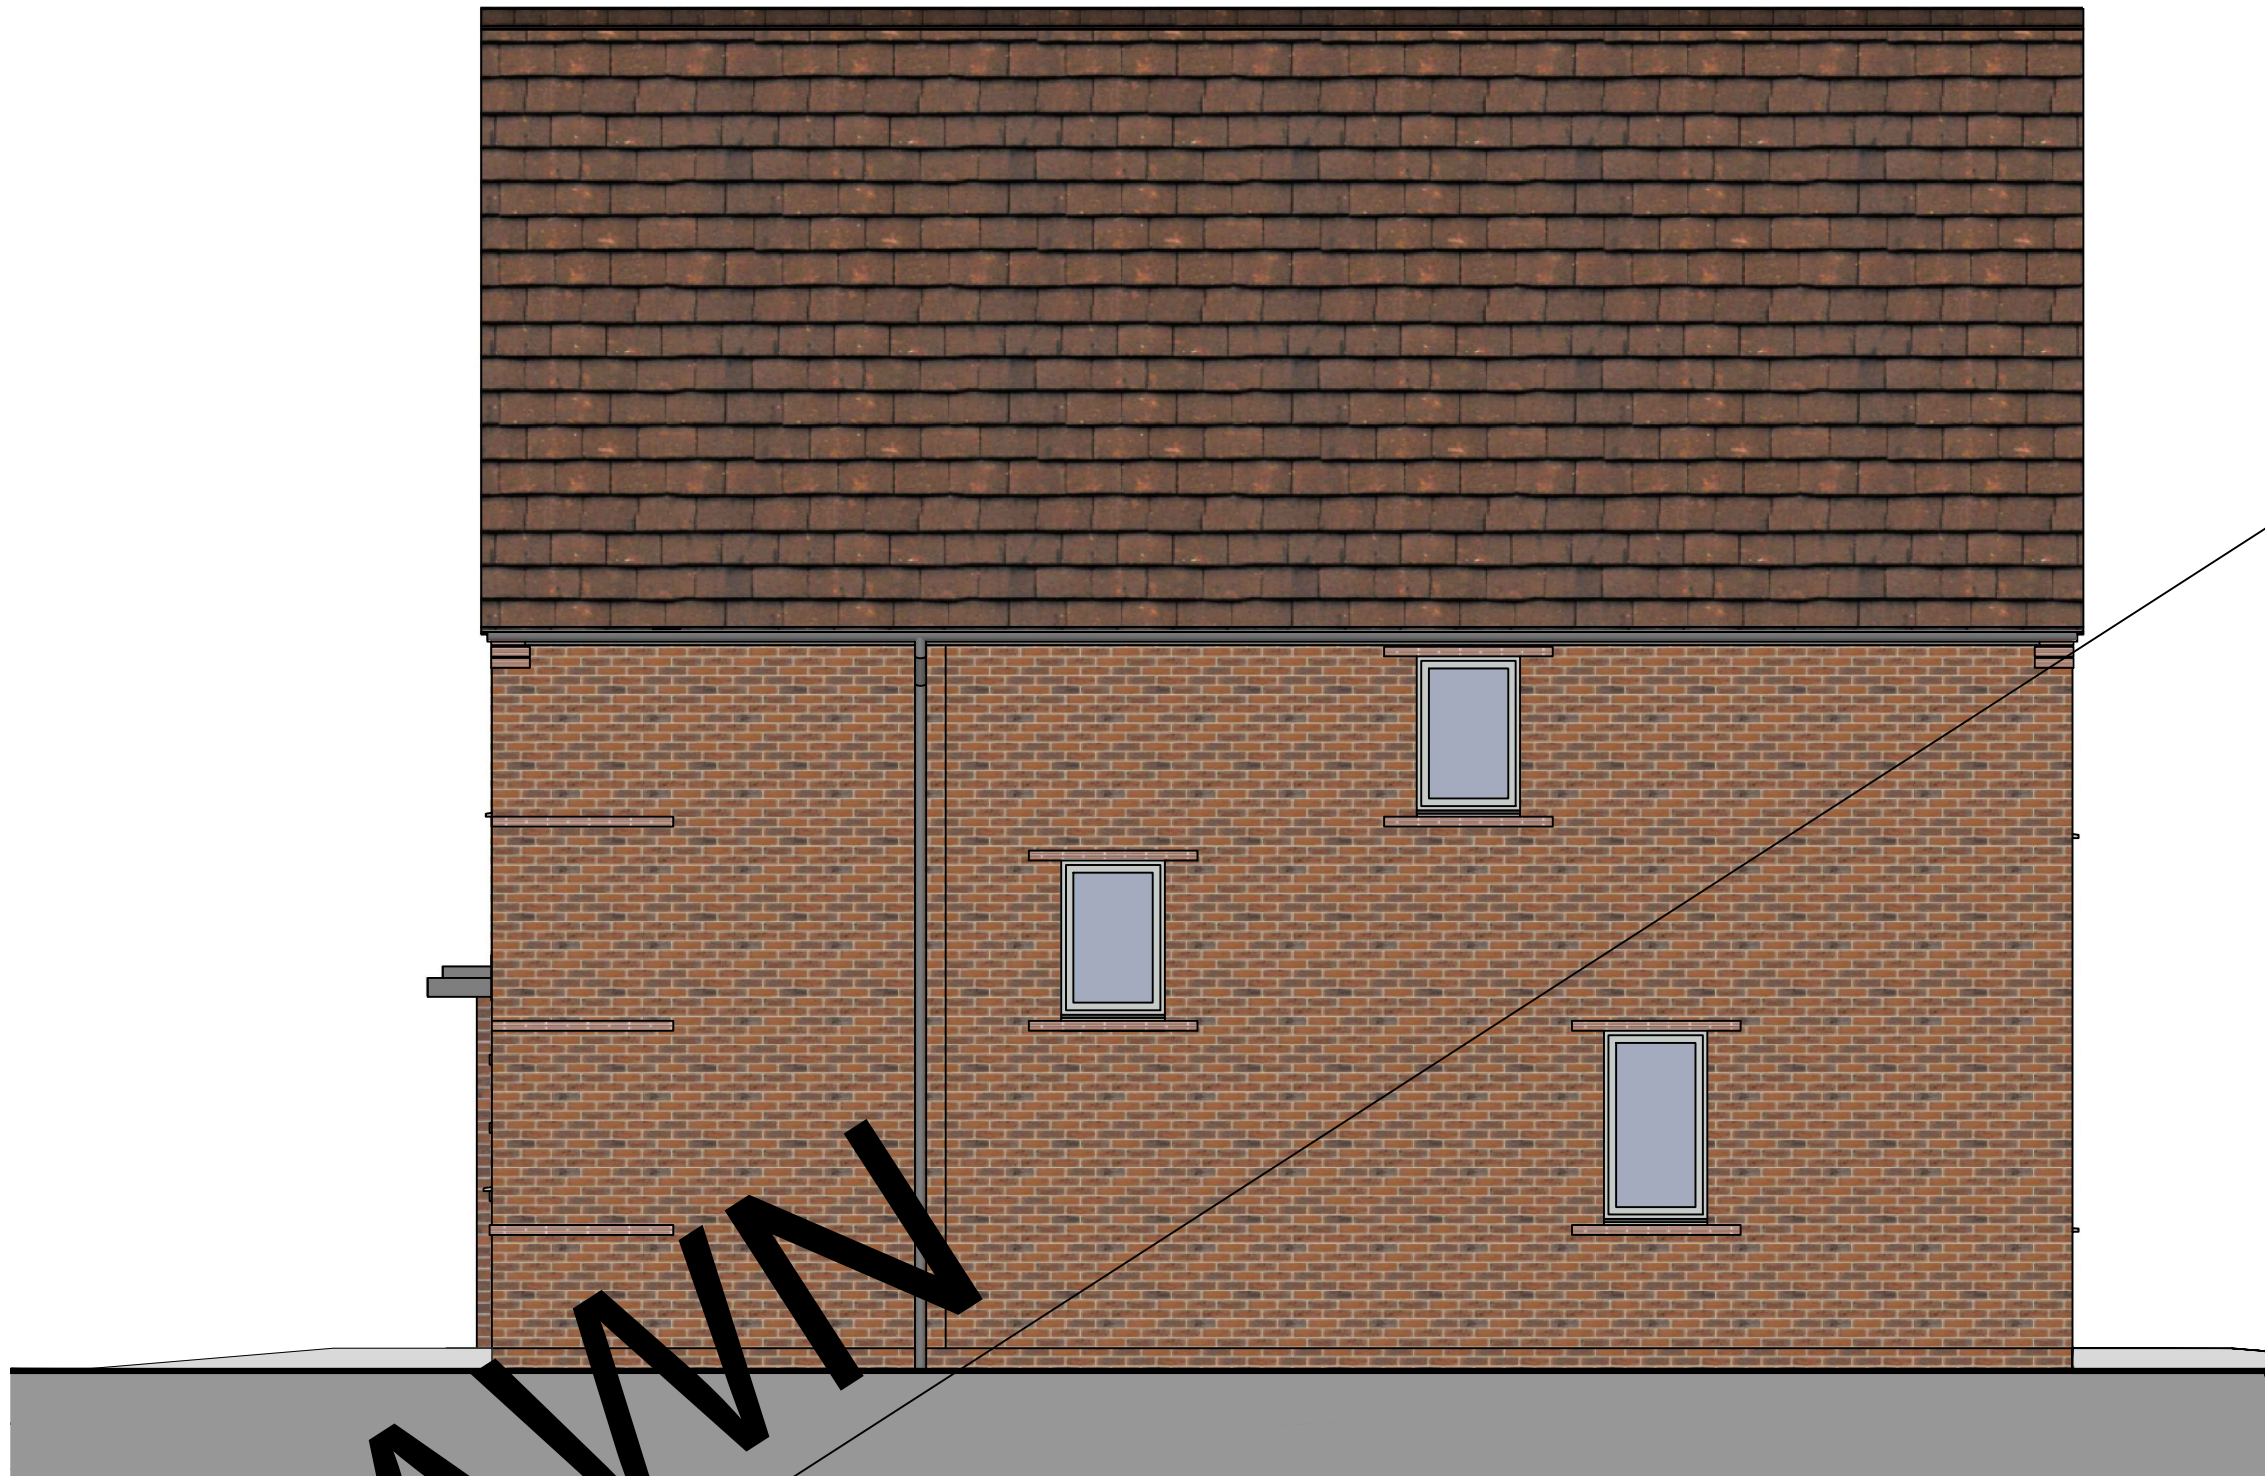

01 Front Elevation - Semi-detached
Scale 1:50 @ A1 (1:100 @ A3)




03 Side Elevation
Scale 1:50 @ A1 (1:100 @ A3)

BECKINGHAM ALLOTMENT

House Type	4B6P
Format	Detached
Tenure	Private
NIA (sqm)	112.6
NIA (sqft)	1212
NDSS Min (sqm)	106
Storage (sqm)	3.1
NDSS Min Storage	3.0
Part M Category	M4(2)
Plots	7(h), 8

Key Plan - Dwelling Location

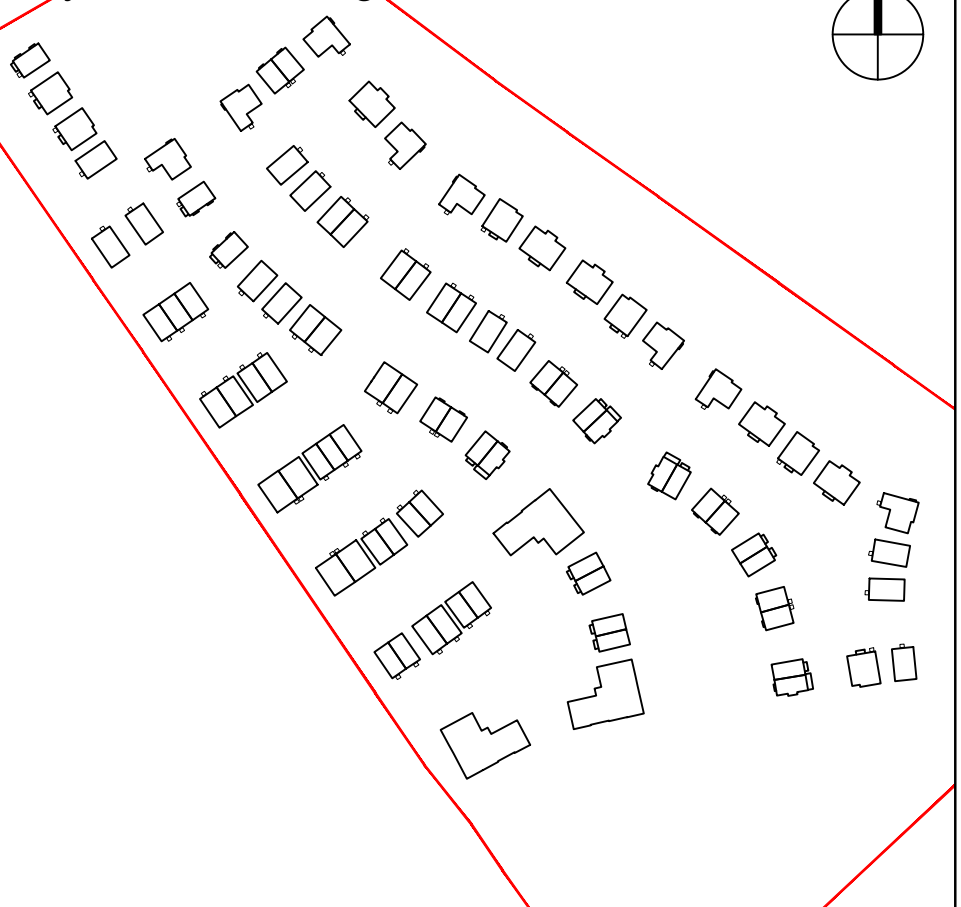

Notes/Legend

Rev	Date	Drawn	Description
A	01.10.25	JPA	Initial Issue Pre-Planning Pack for Foundation
B	27.10.25	SAE	Elevation updates
C	24.11.25	SAE	Minor updates following review by LGCH
D	20.04.26	JPA	Window colour changed following LGCHF review, brick bond updated
			WITHDRAWN

Notes:
Do not scale from drawings unless by agreement with HTA. Use figured dimensions only. Check all dimensions on site prior to commencing the works. Drawing to be read in conjunction with other relevant consultant information.
This drawing is the copyright of HTA Design LLP and must not be copied or reproduced in part, or in whole, without the express permission of HTA Design LLP. Drawing to be read in conjunction with specification.

Legend

Beckingham Allotment Elevations HTA-A_DR_2121

drawing title	David Wilson Homes	drawing number	1:50 @ A1	revision	D
client / project	LG3 Letchworth Garden City	Scale	1:100 @ A3	project number	BAR-LGC-100 GBE
				originated by	

FOR PLANNING

HTA Design LLP www.hta.co.uk	London Edinburgh Manchester Bristol	hta
---------------------------------	---	-----