


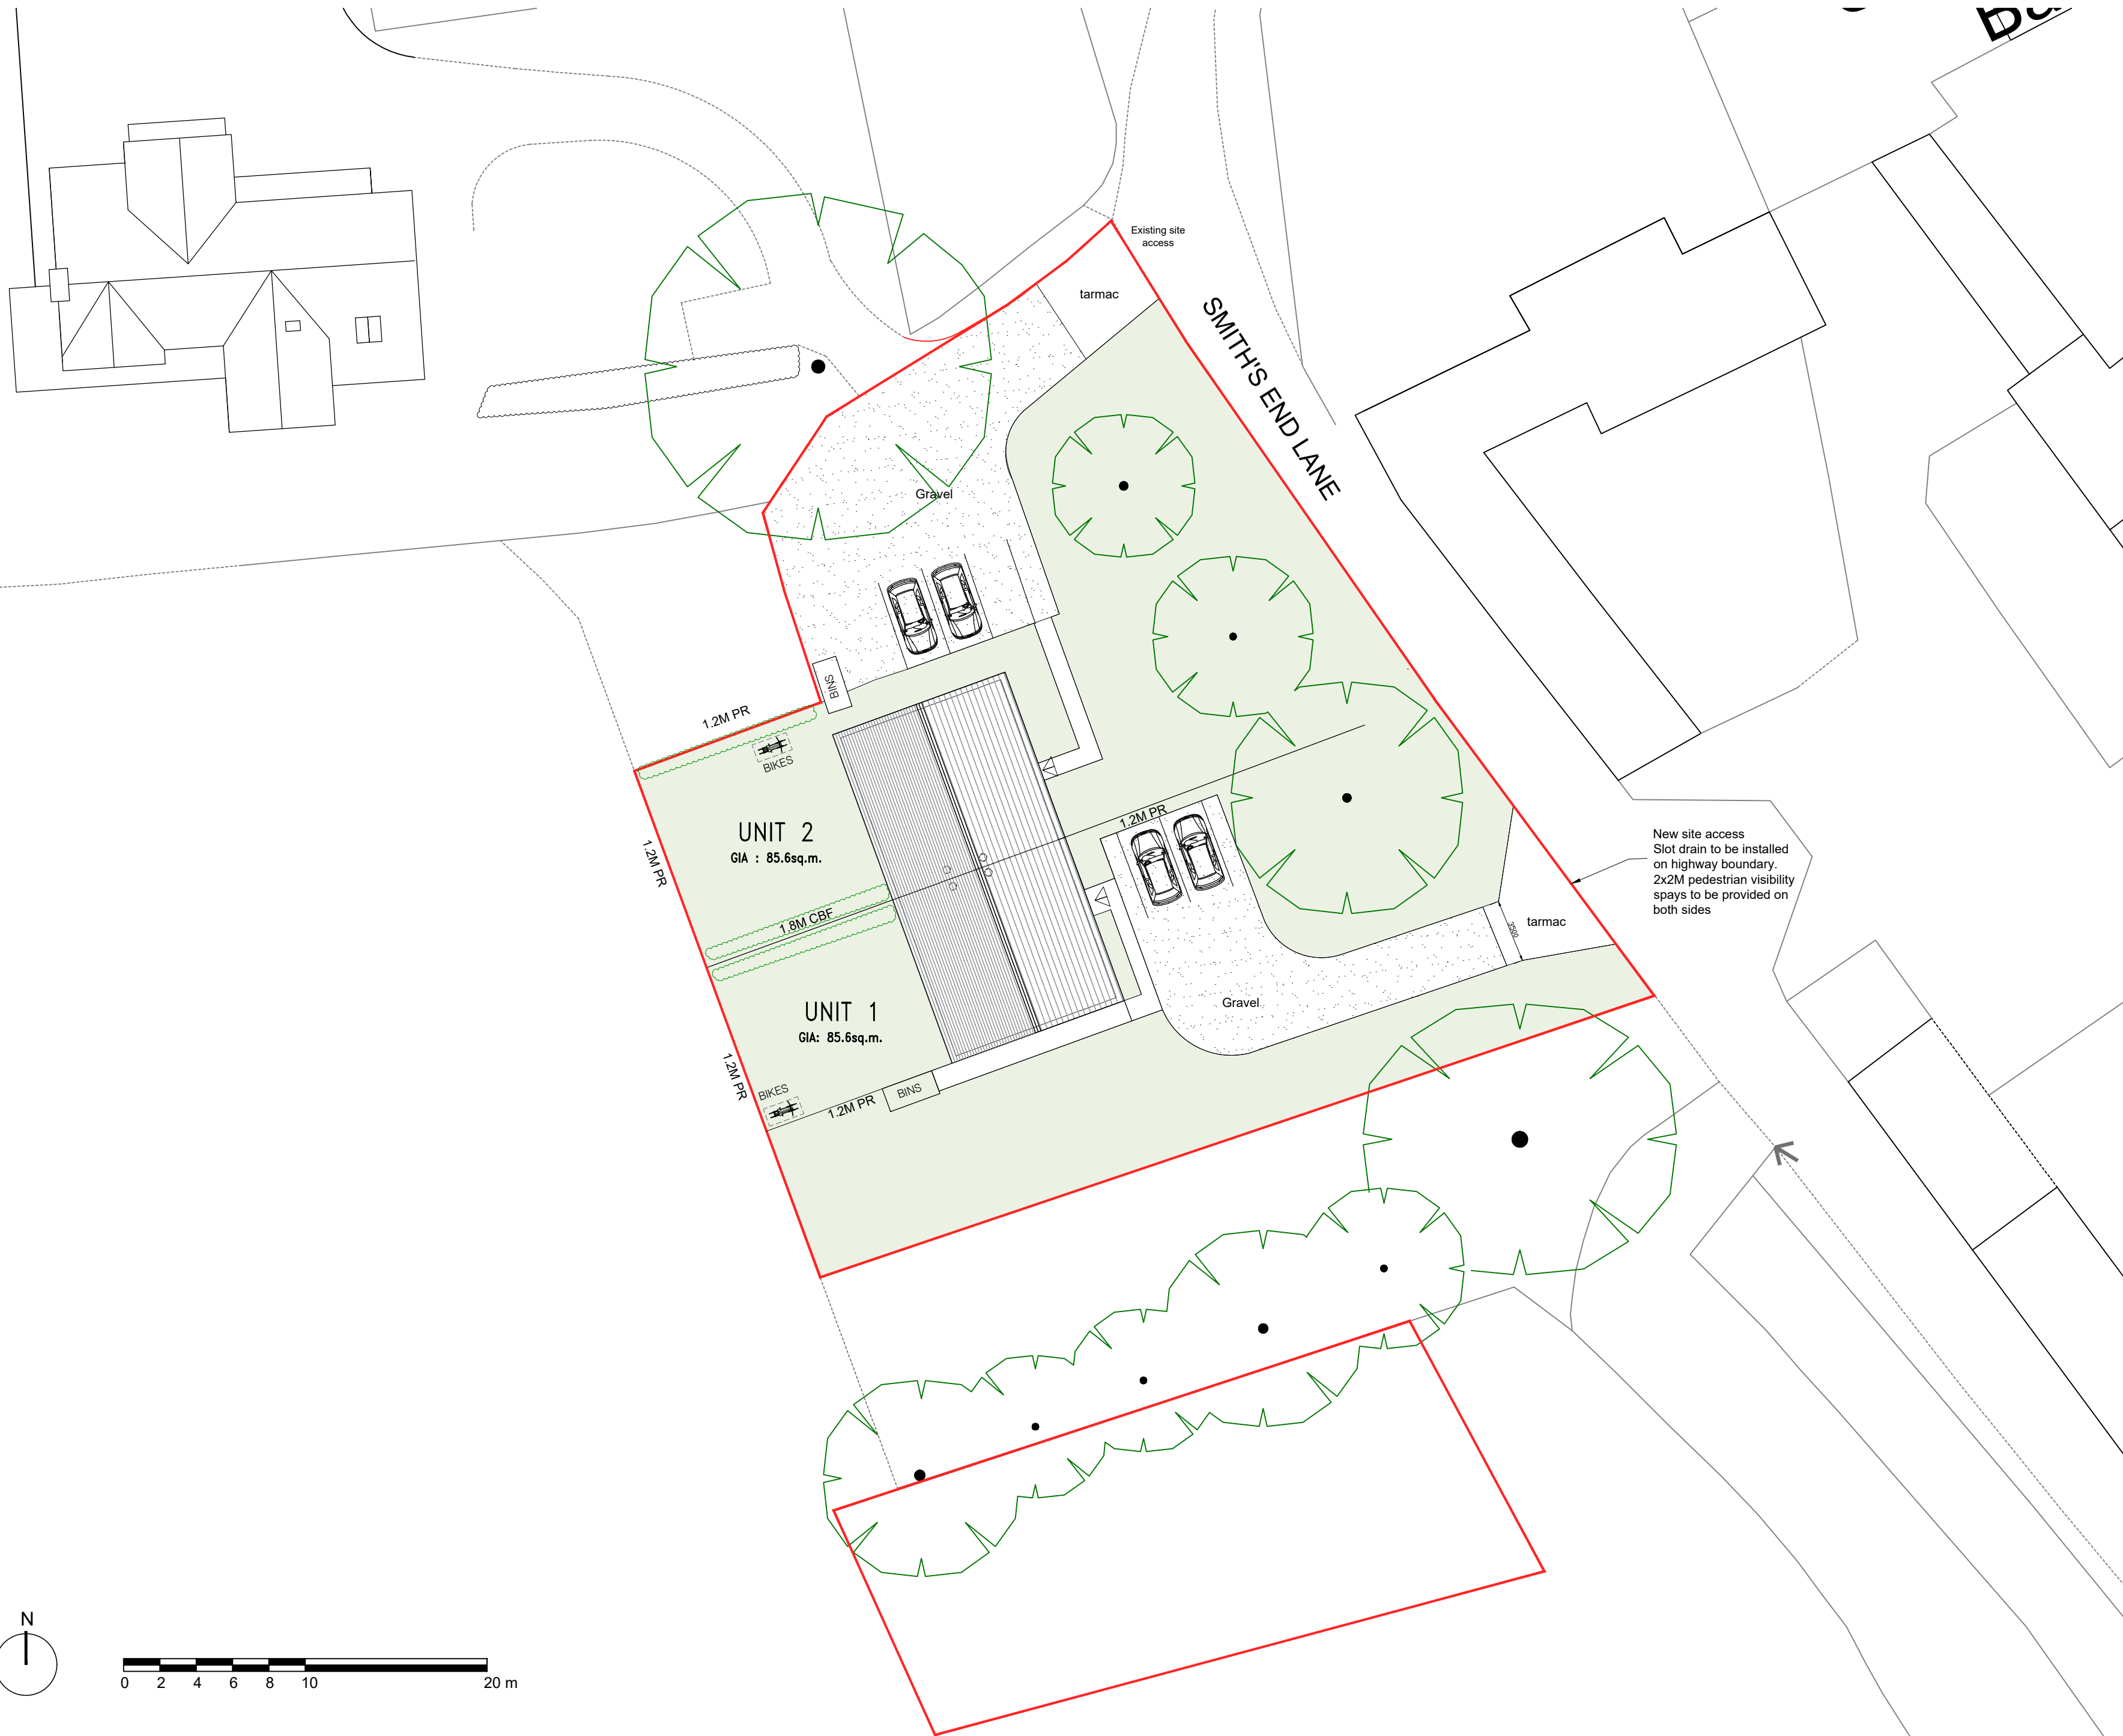

LEGEND

- Site Boundary
- Existing Tree
- CBF Close Boarded Fence
- PR Post & Rail Fence
- Bike Shed
- Proposed Hedge (indicative)

REV A 20/01/2026
Additional site area added

CLIENT
MR & MRS RAND

PROJECT
Change of Use from Office
to Residential
Smiths End Lane, Barley

TITLE
Proposed Site Plan

DRAWING STATUS
PLANNING

DRAWN	NP	CHECKED
-------	----	---------

SCALE	1:250 @ A2
-------	------------

DATE	JUN 2025
------	----------

THE GALLERY
96 KING ST
CAMBRIDGE
CB1 1LN

t: 01223 755596
w: www.nparchitects.co.uk
e: info@nparchitects.co.uk



JOB NO.	DRAWING NUMBER	REV
677	PL-05	C