

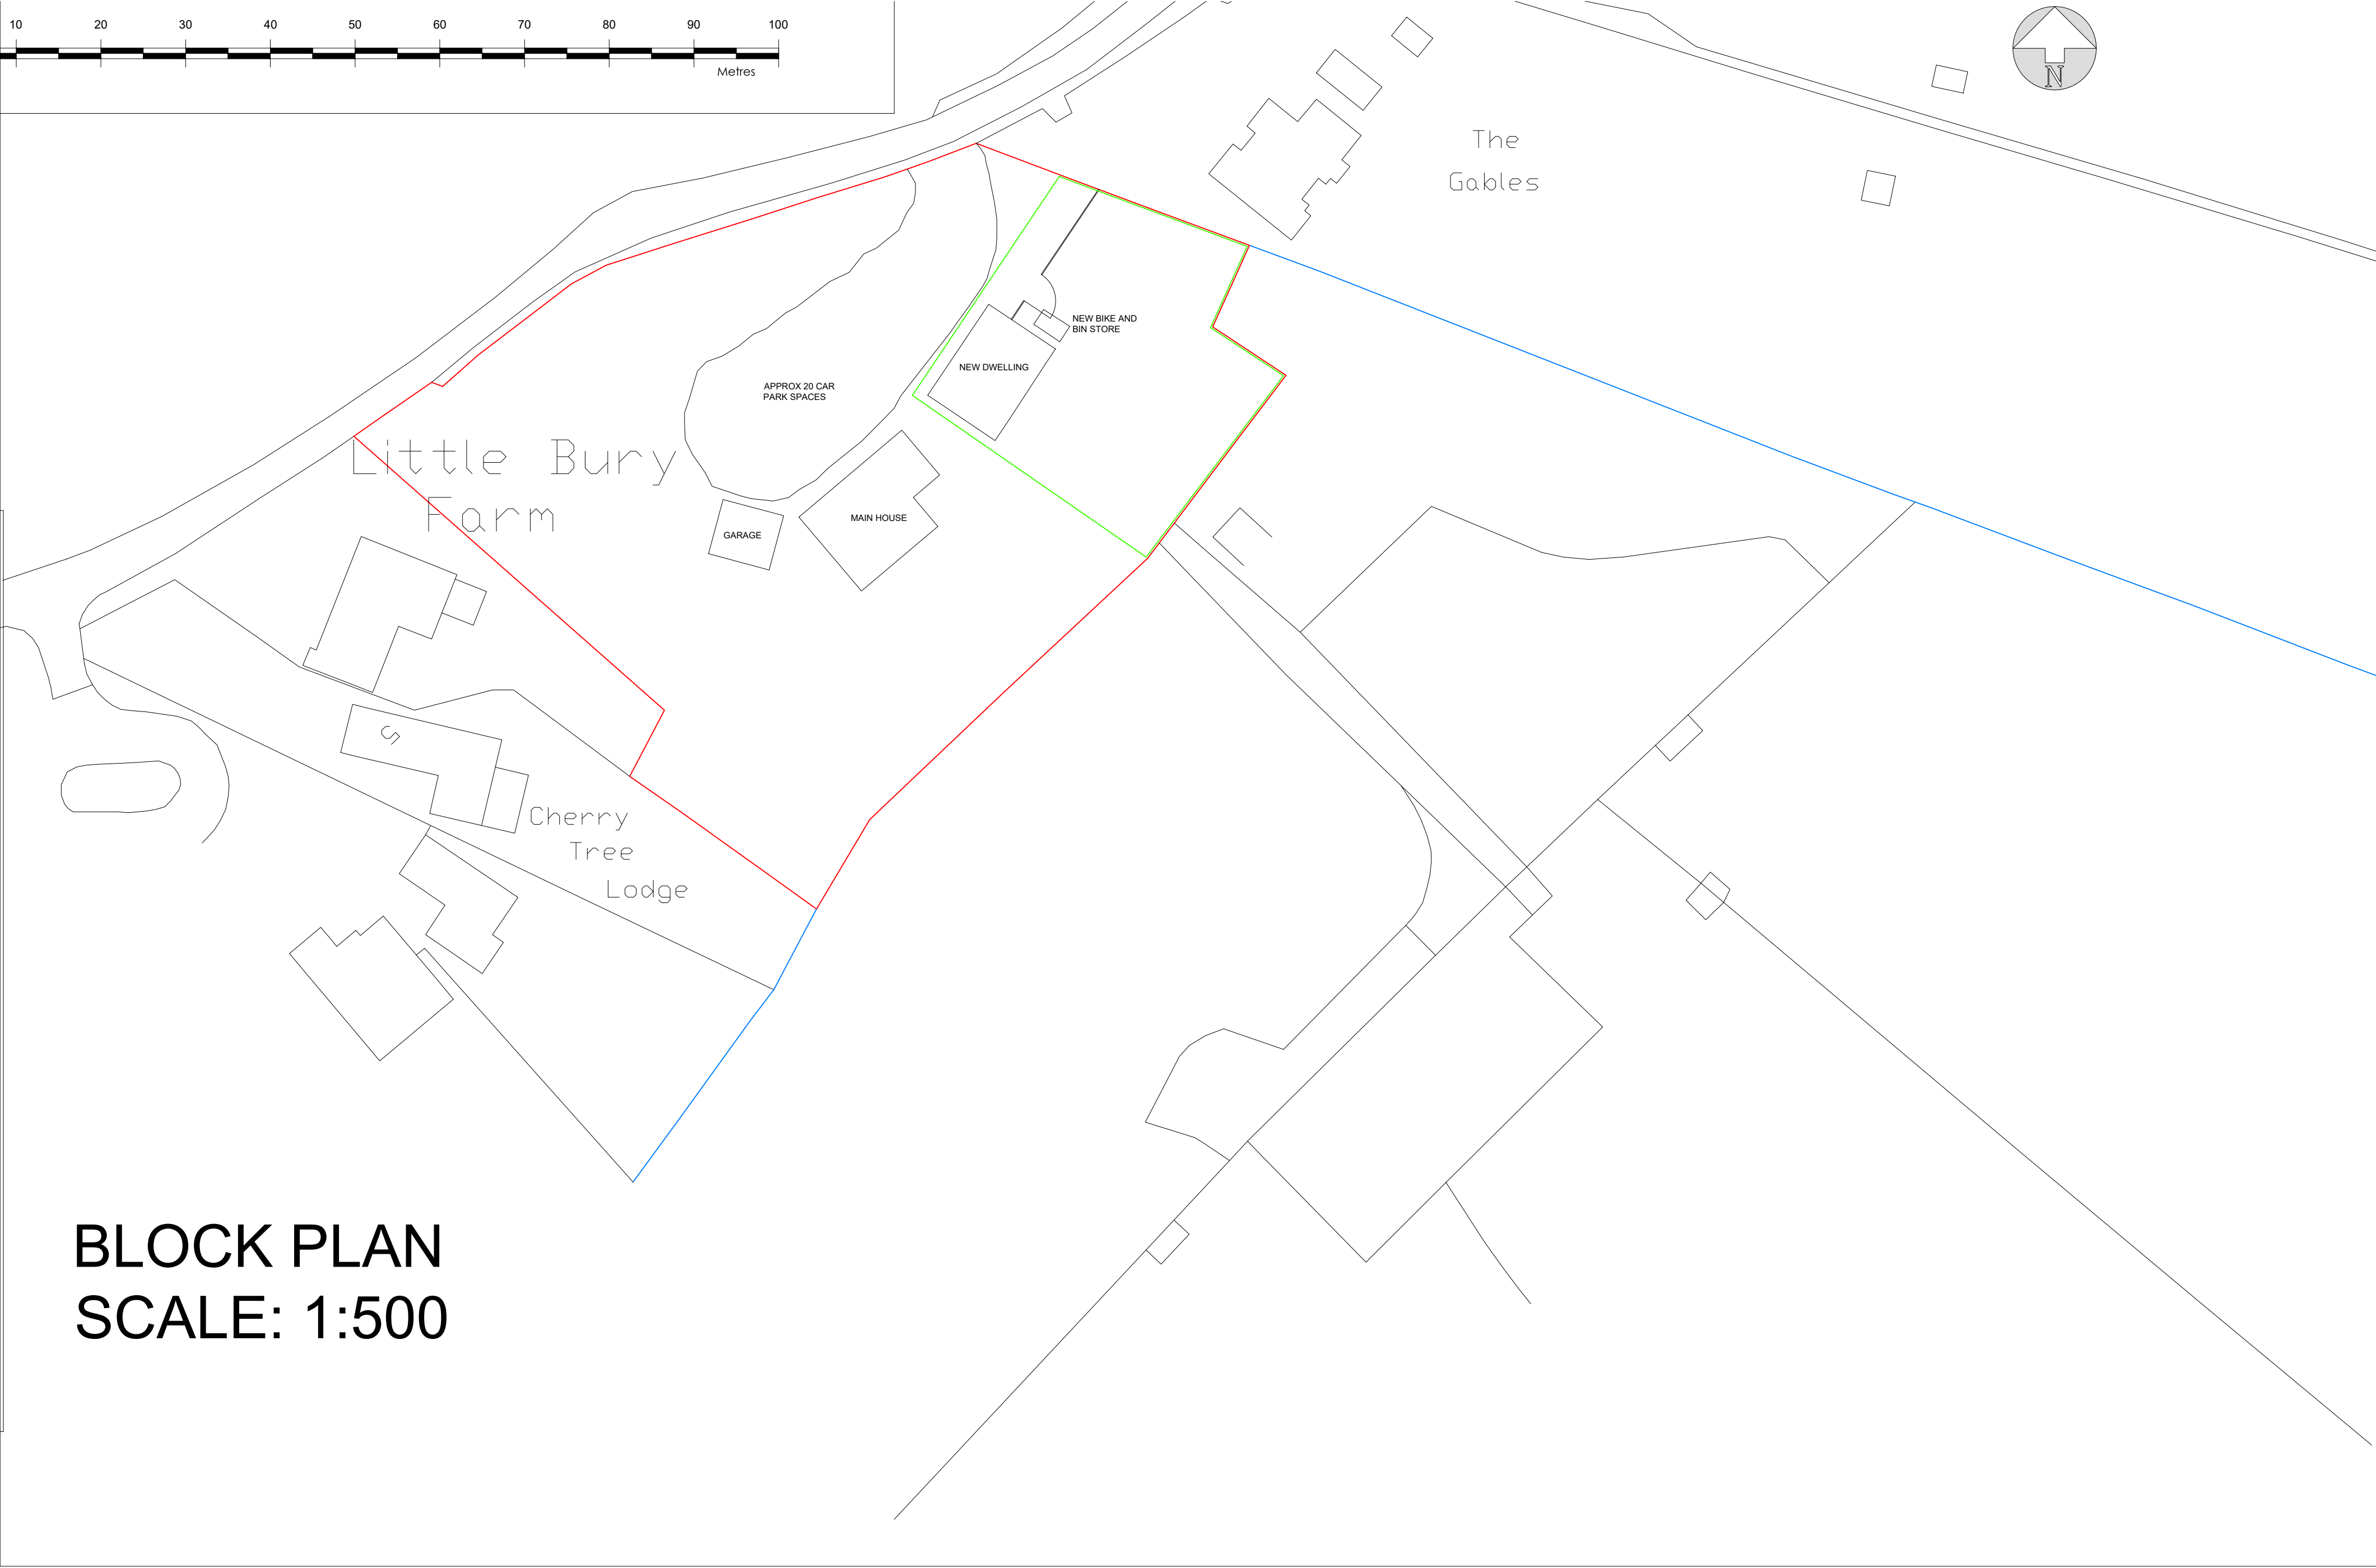
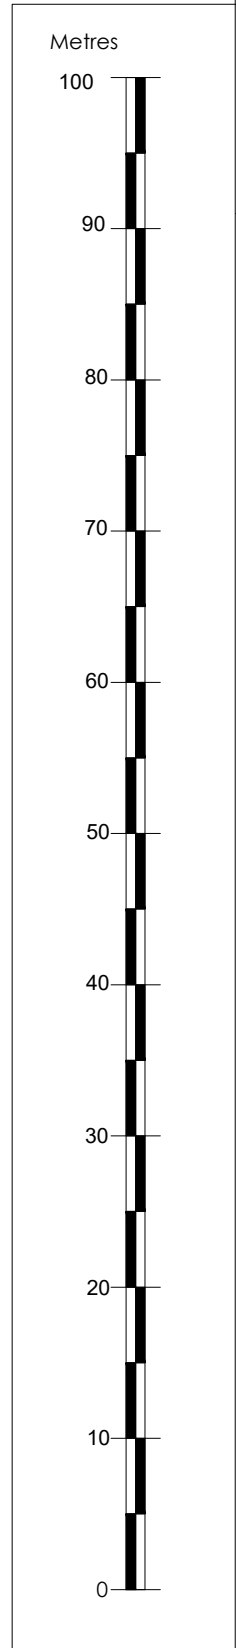


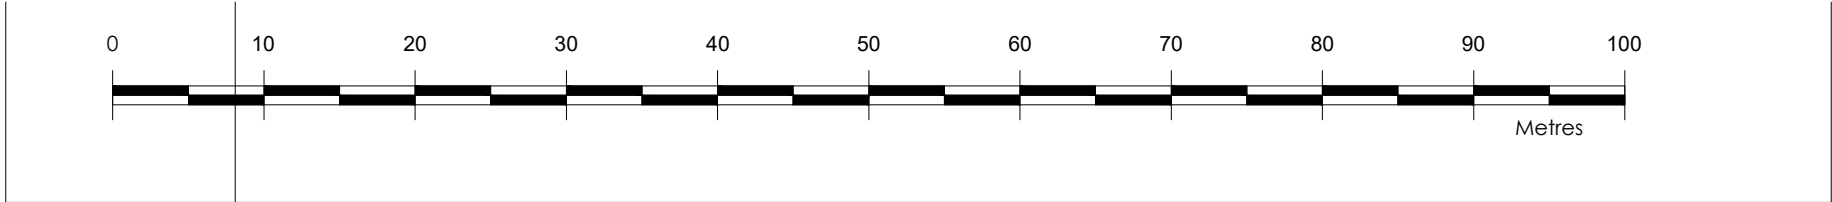


SCHEDULE OF AREAS	
MAIN HOUSE	- 163.24M2
GARAGE	- 49.09M2
NEW DWELLING	- 123.4M2

BLOCK PLAN
SCALE: 1:500

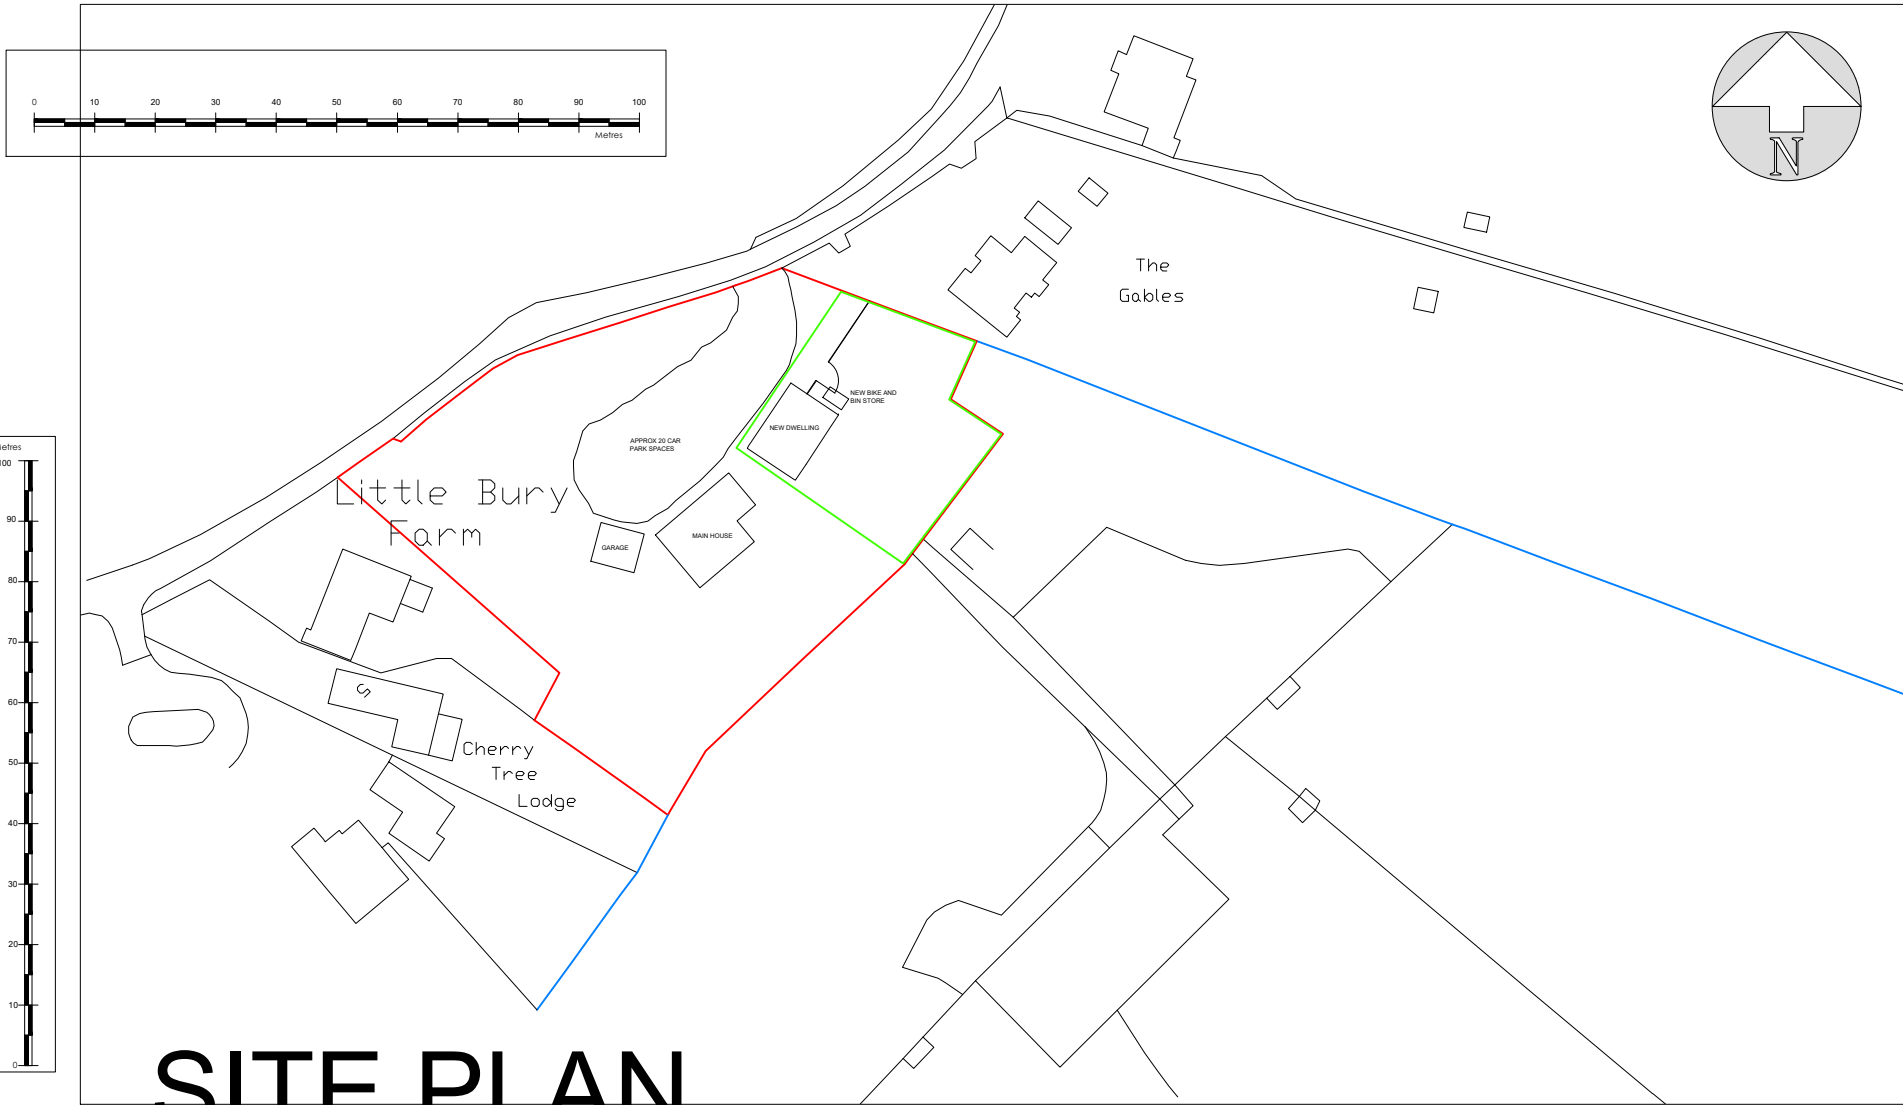

- KEY TO LINE COLOURS:
- RED - SITE BOUNDARY
 - GREEN - PROPOSED CURTILAGE
 - BLUE - WIDER OWNERSHIP

SITE PLAN
SCALE: 1:1250

 

THIS DRAWING PRINTED ON A2 SIZE PAPER



Home Extension Designs

HOME EXTENSION DESIGNS
HED HOUSE
60A BRIDGE ROAD EAST
WELWYN GARDEN CITY
HERTS AL7 1JU
tel : 01707 393971
e:info@hed.co.uk

Project: FEN FARM
RABLEY HEATH ROAD
WELWYN, HERTS

Drawing Title: PROPOSED PLANS

Drawn By:	DAMIEN	Scale:	1:1250, 1:500	Date:	JUNE 2024
Orig Status:	PROPOSED	Checked:		Revised:	E
Drawing No:	6009-P01				