

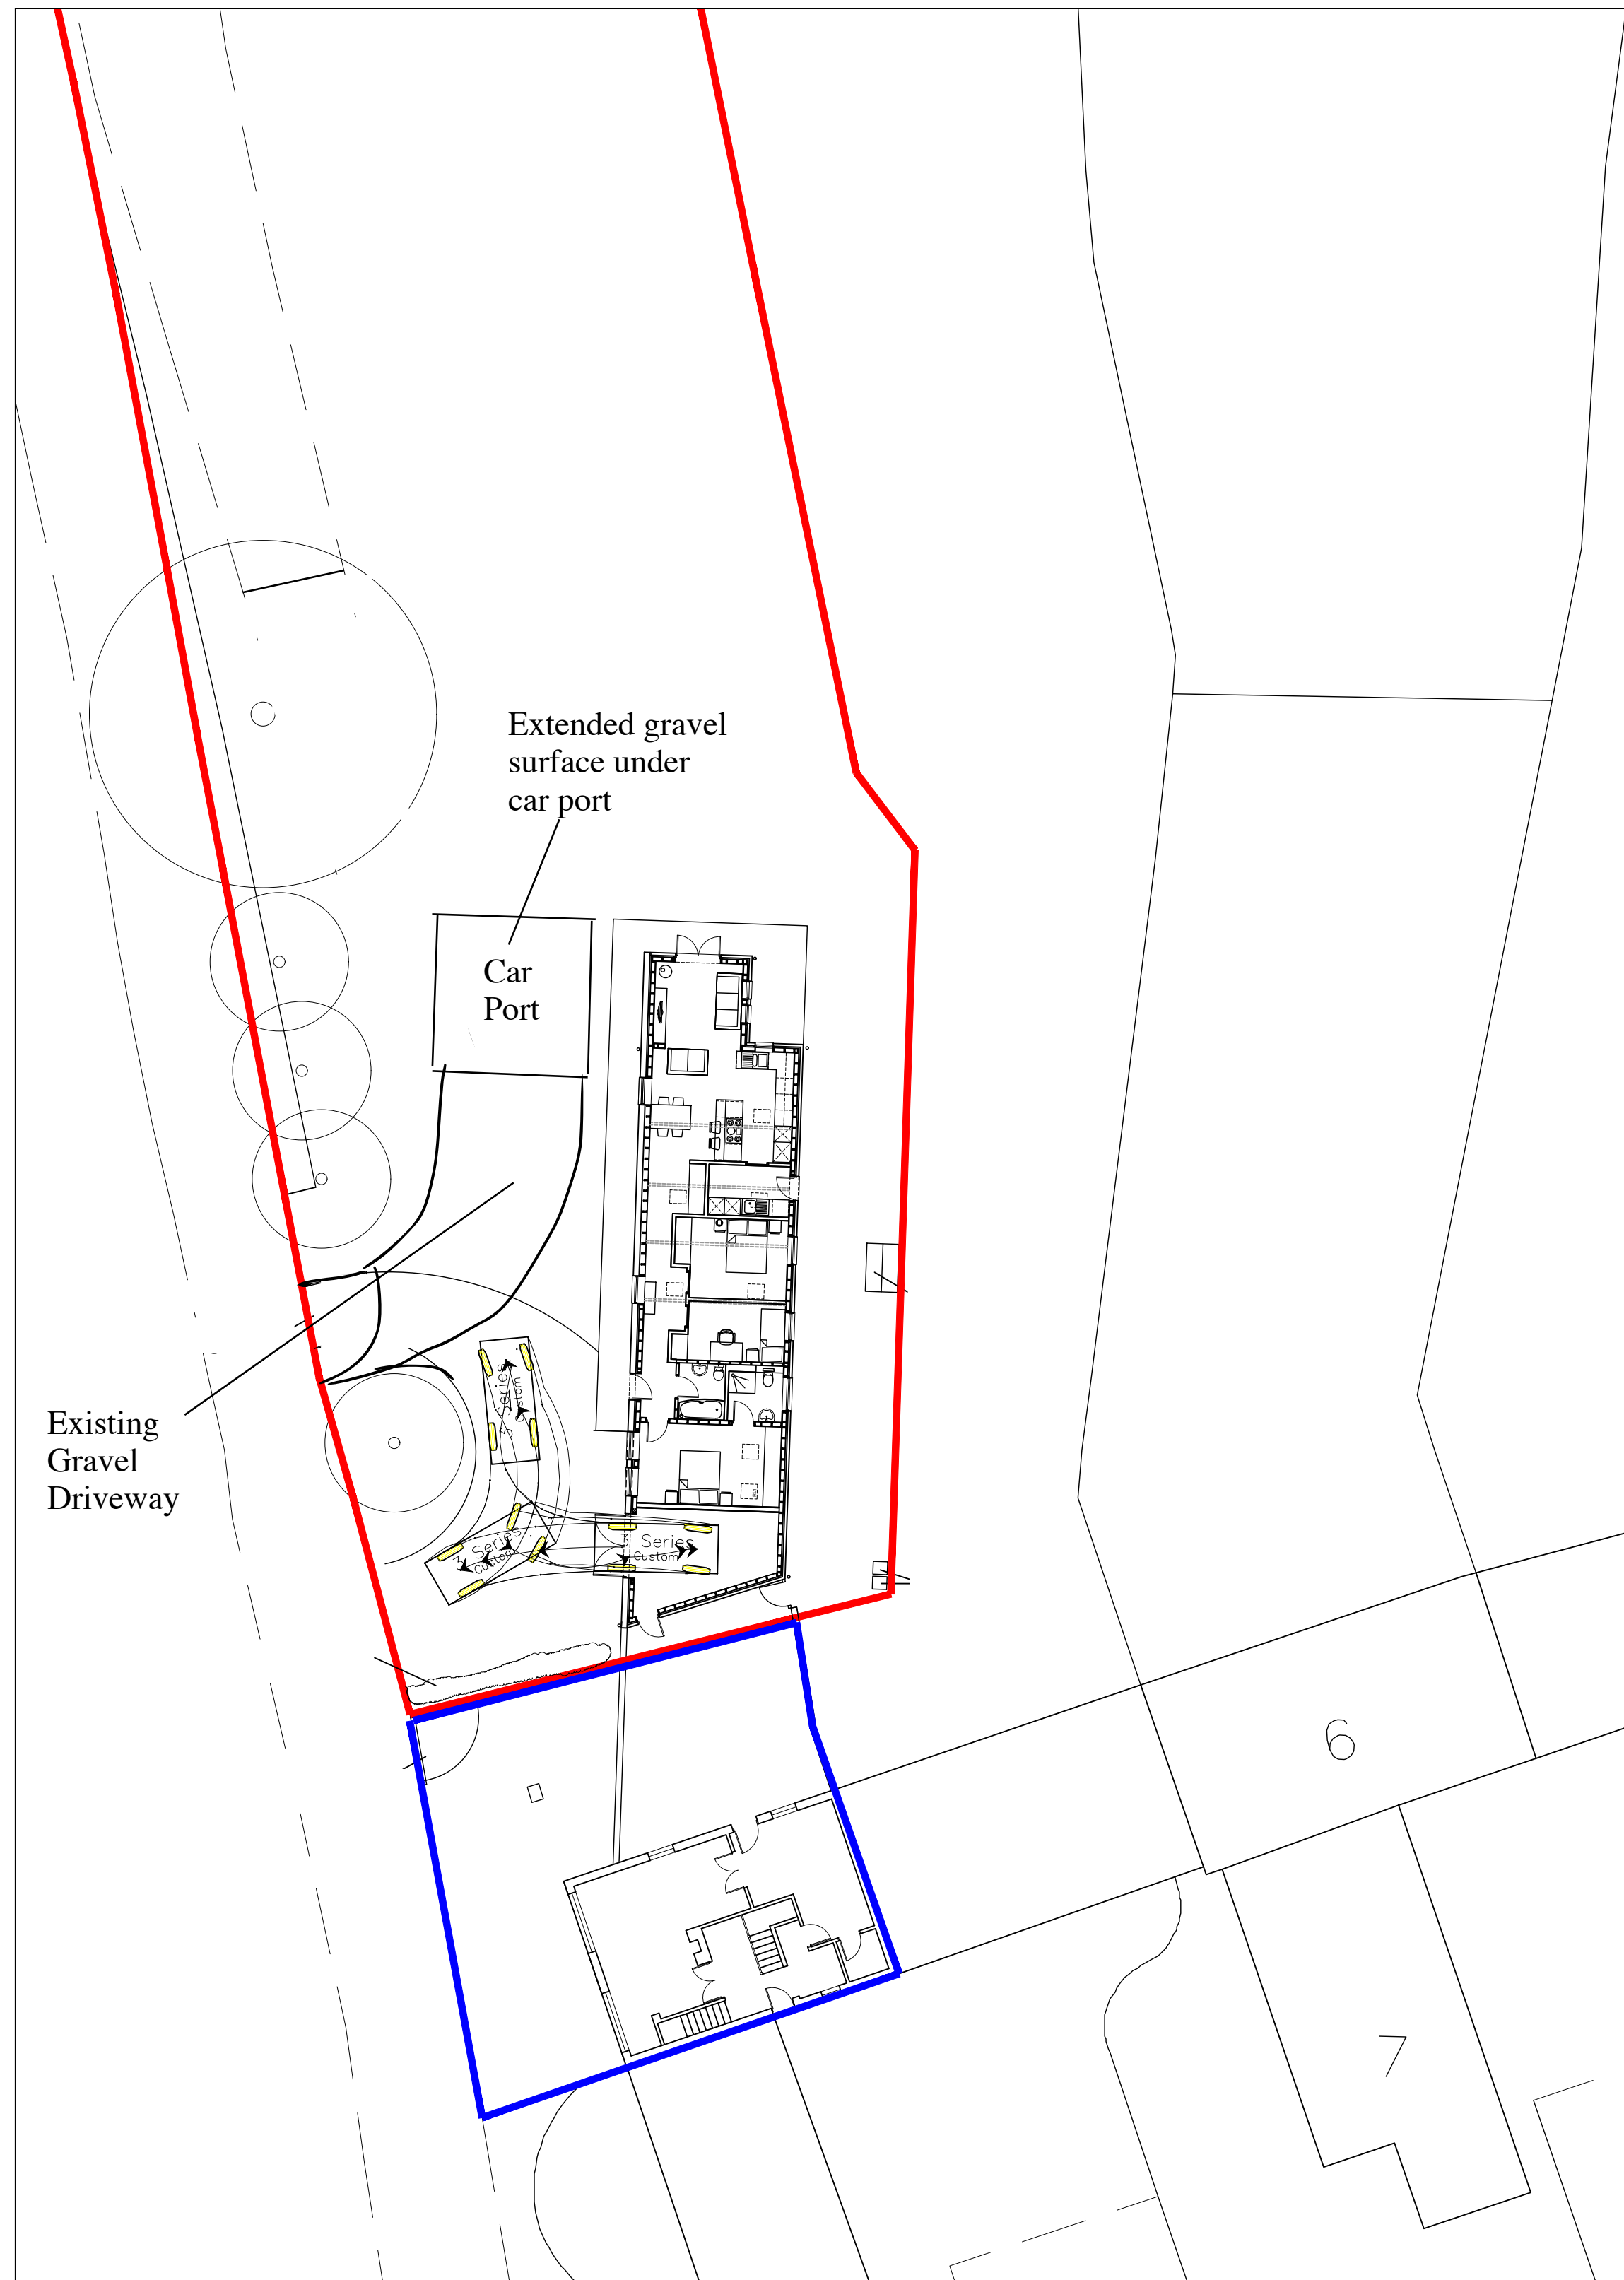


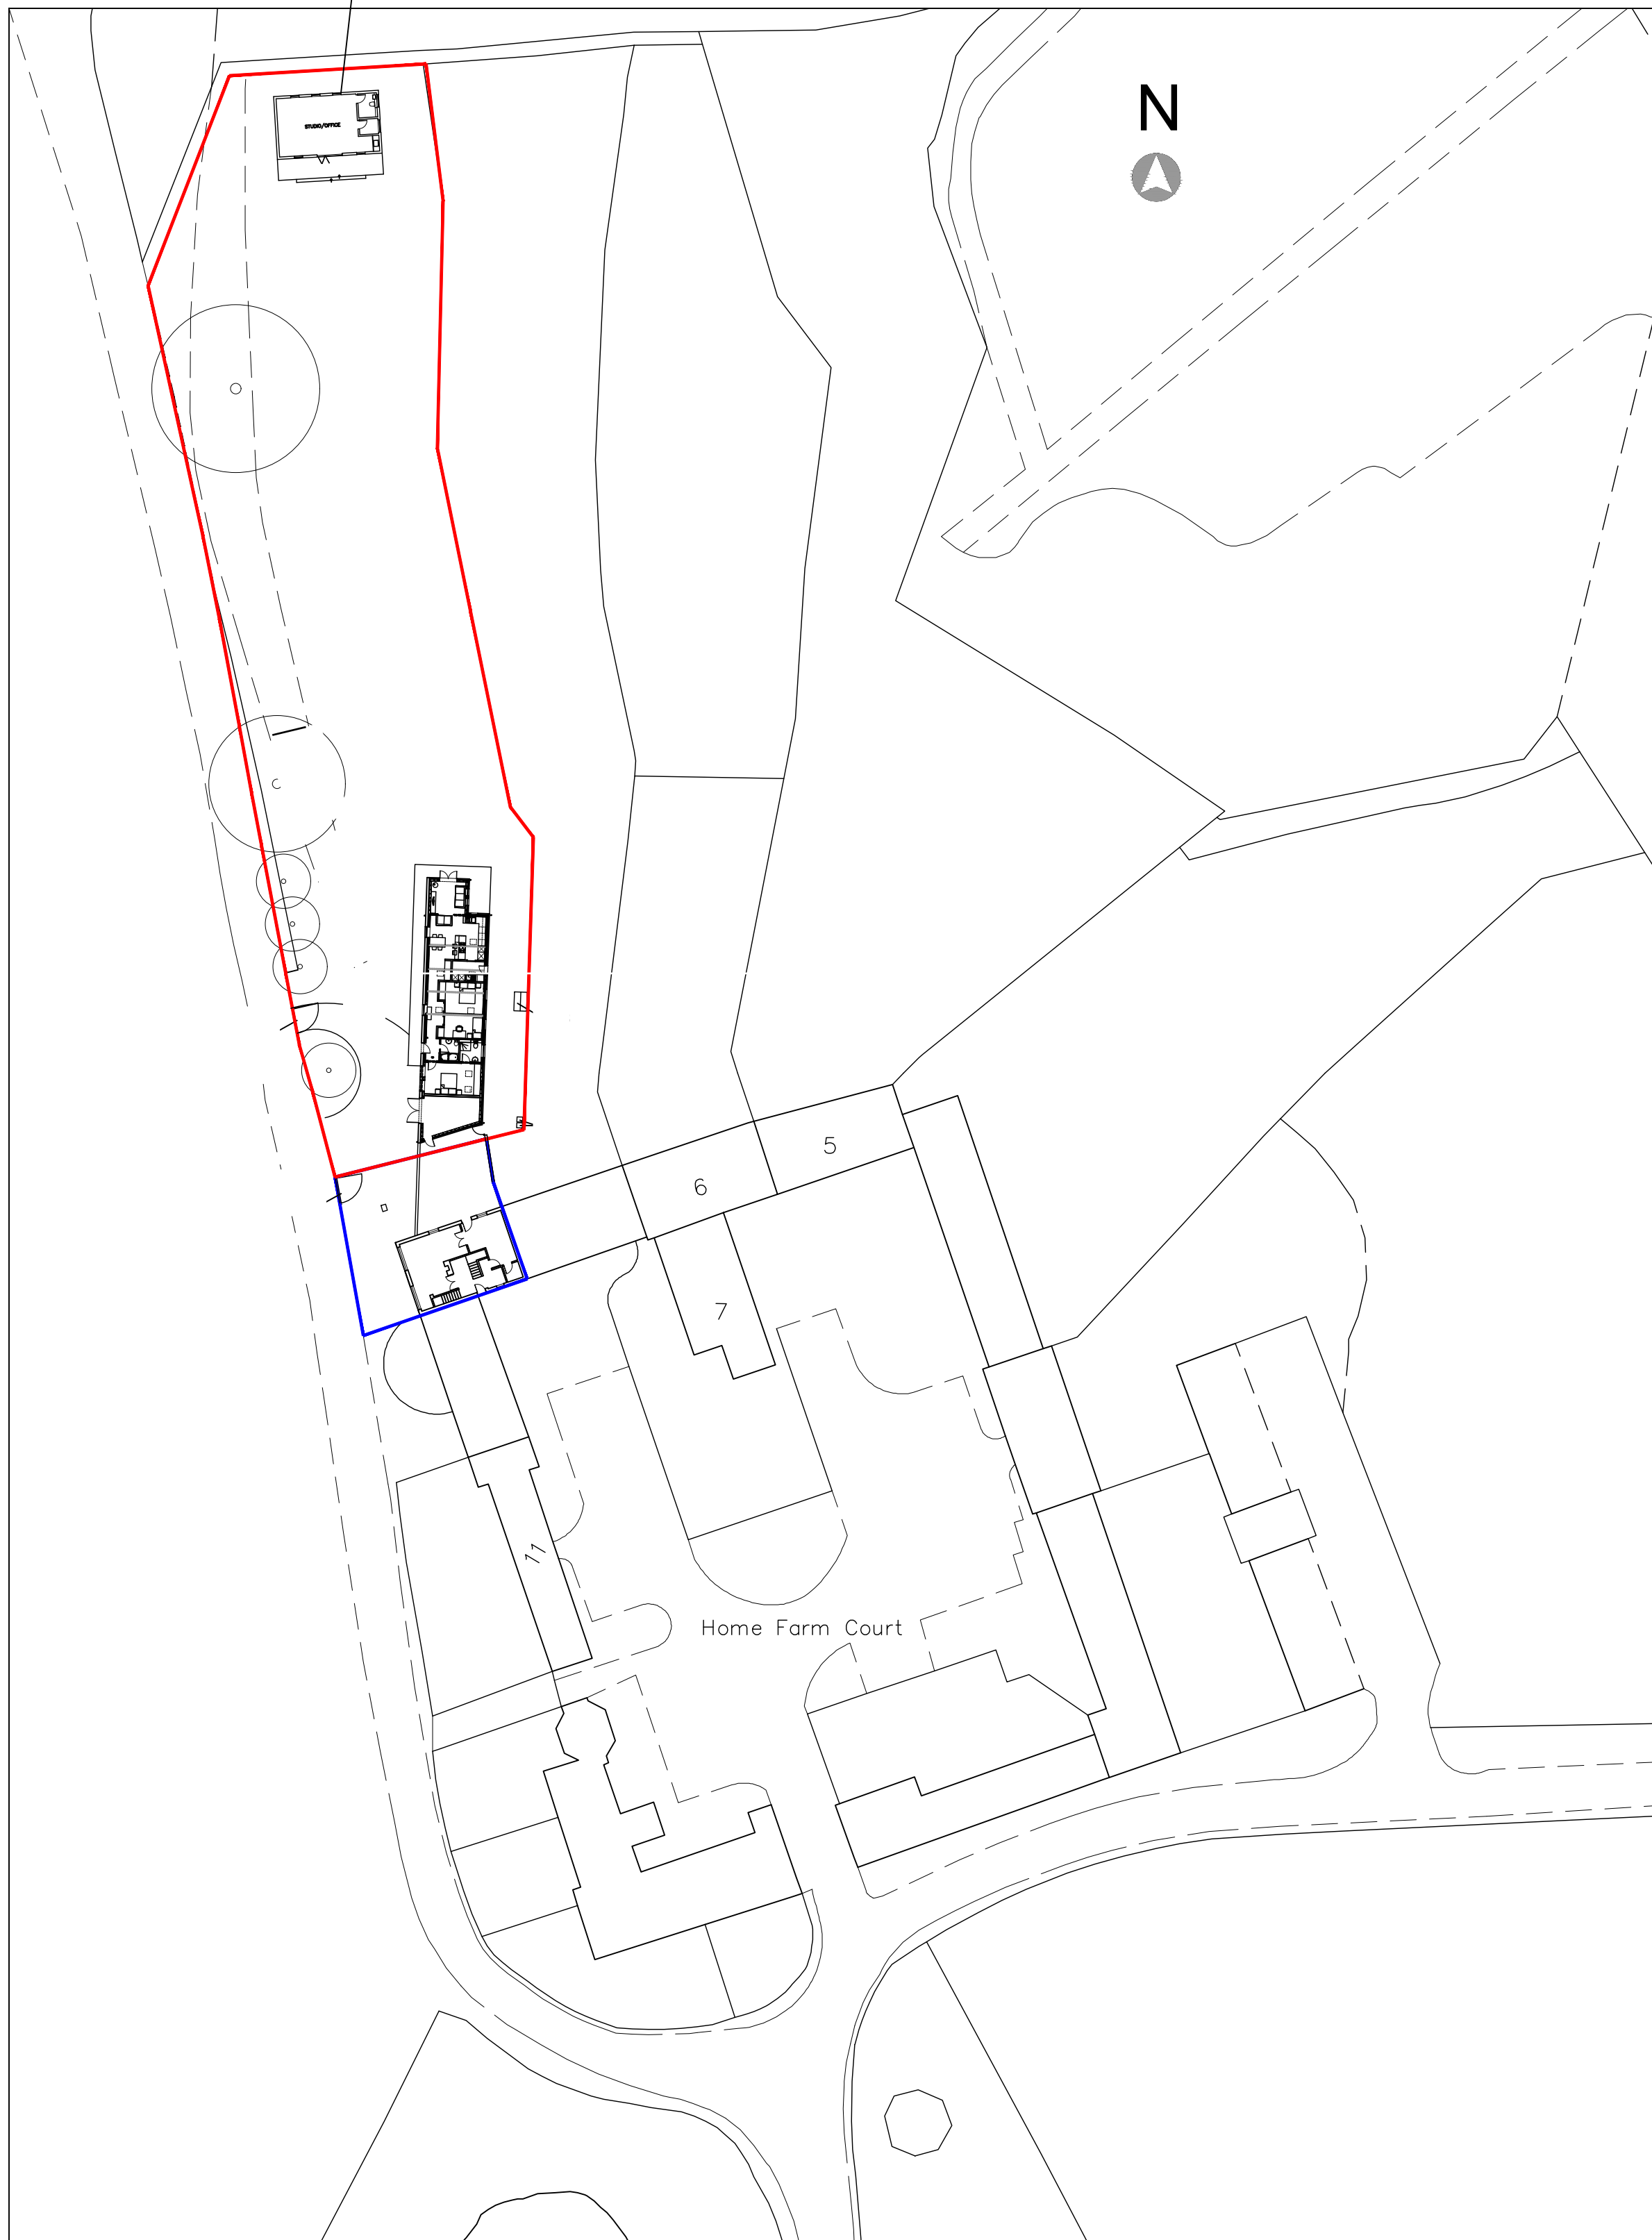

Proposed Site Plan 1:200

 

Site Location Plan 1:500

Project  
**Home Farm Cottage  
Car Port**

Drawing Title  
**LOCATION PLAN, SITE LOCATION  
PLAN AND PROPOSED SITE PLAN**

| Date  | Scale          | Cad Ref | Drawn | Checked |
|-------|----------------|---------|-------|---------|
| JAN20 | 1:1250/500/200 | PK      |       |         |

Drawing No.  
**Site Plan - Car Port Home Farm Cottage  
v3**

