




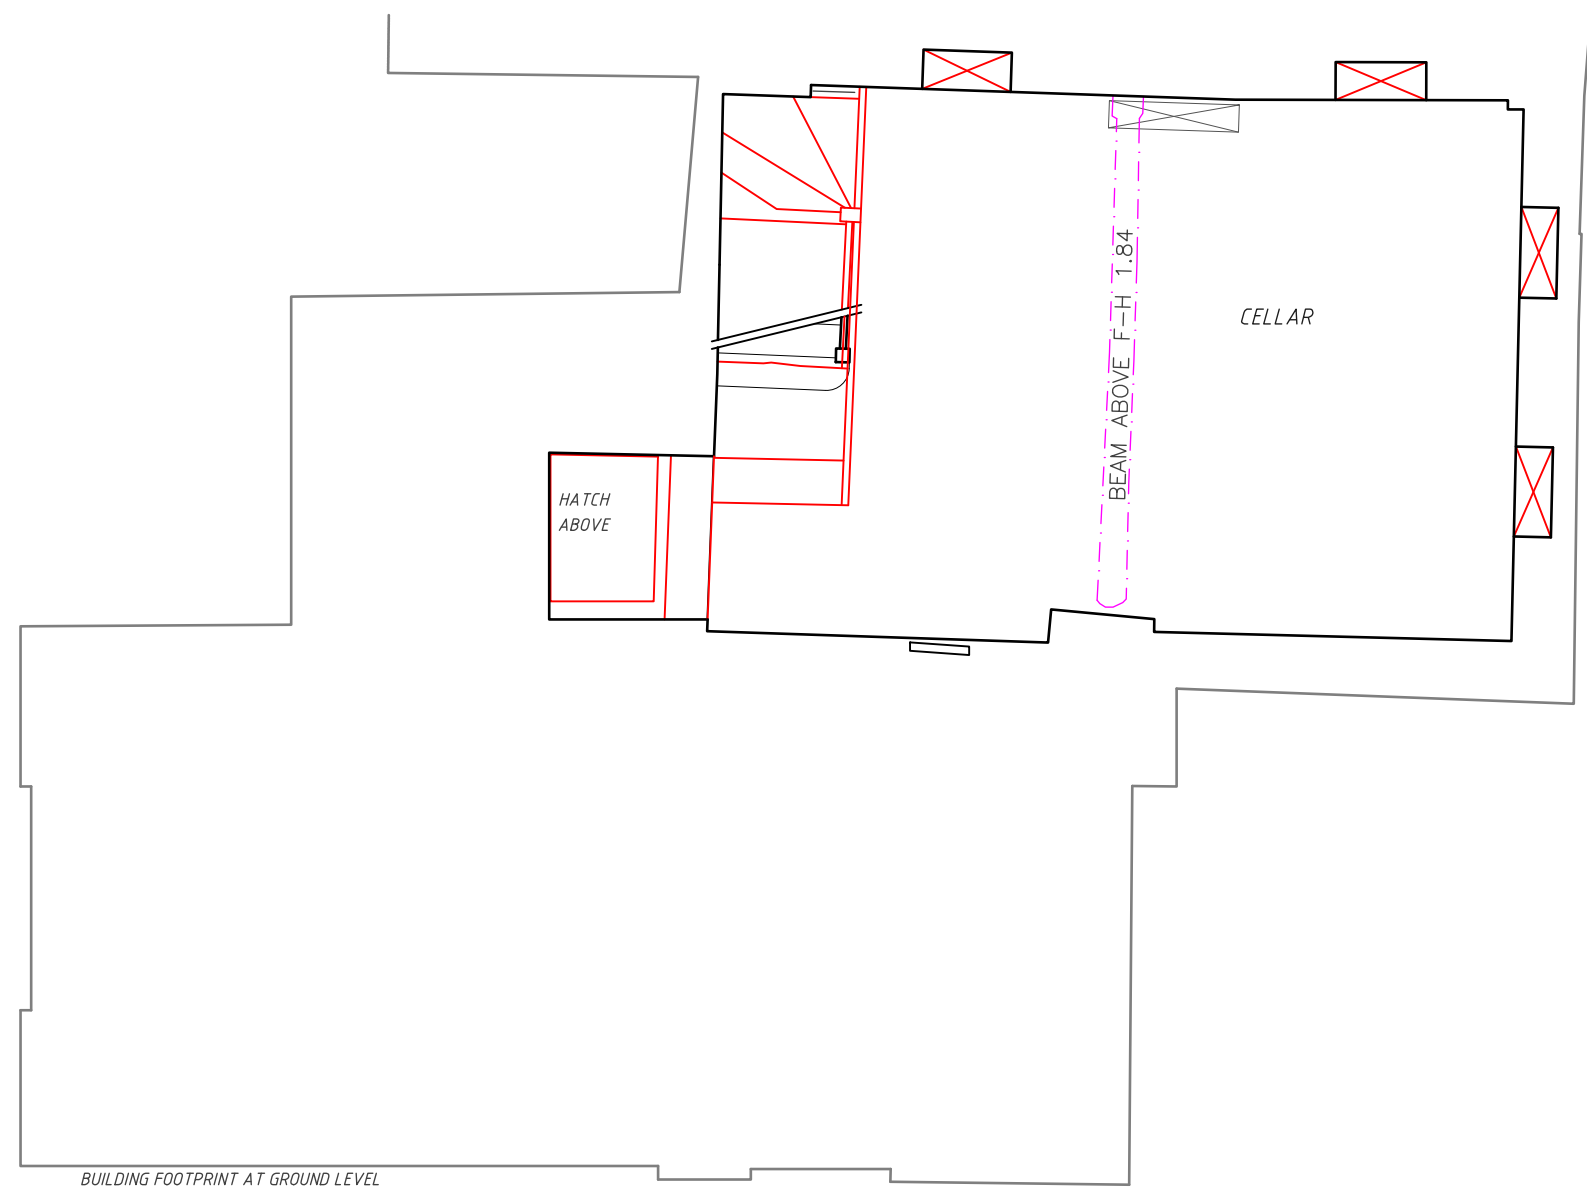


Basement Plan

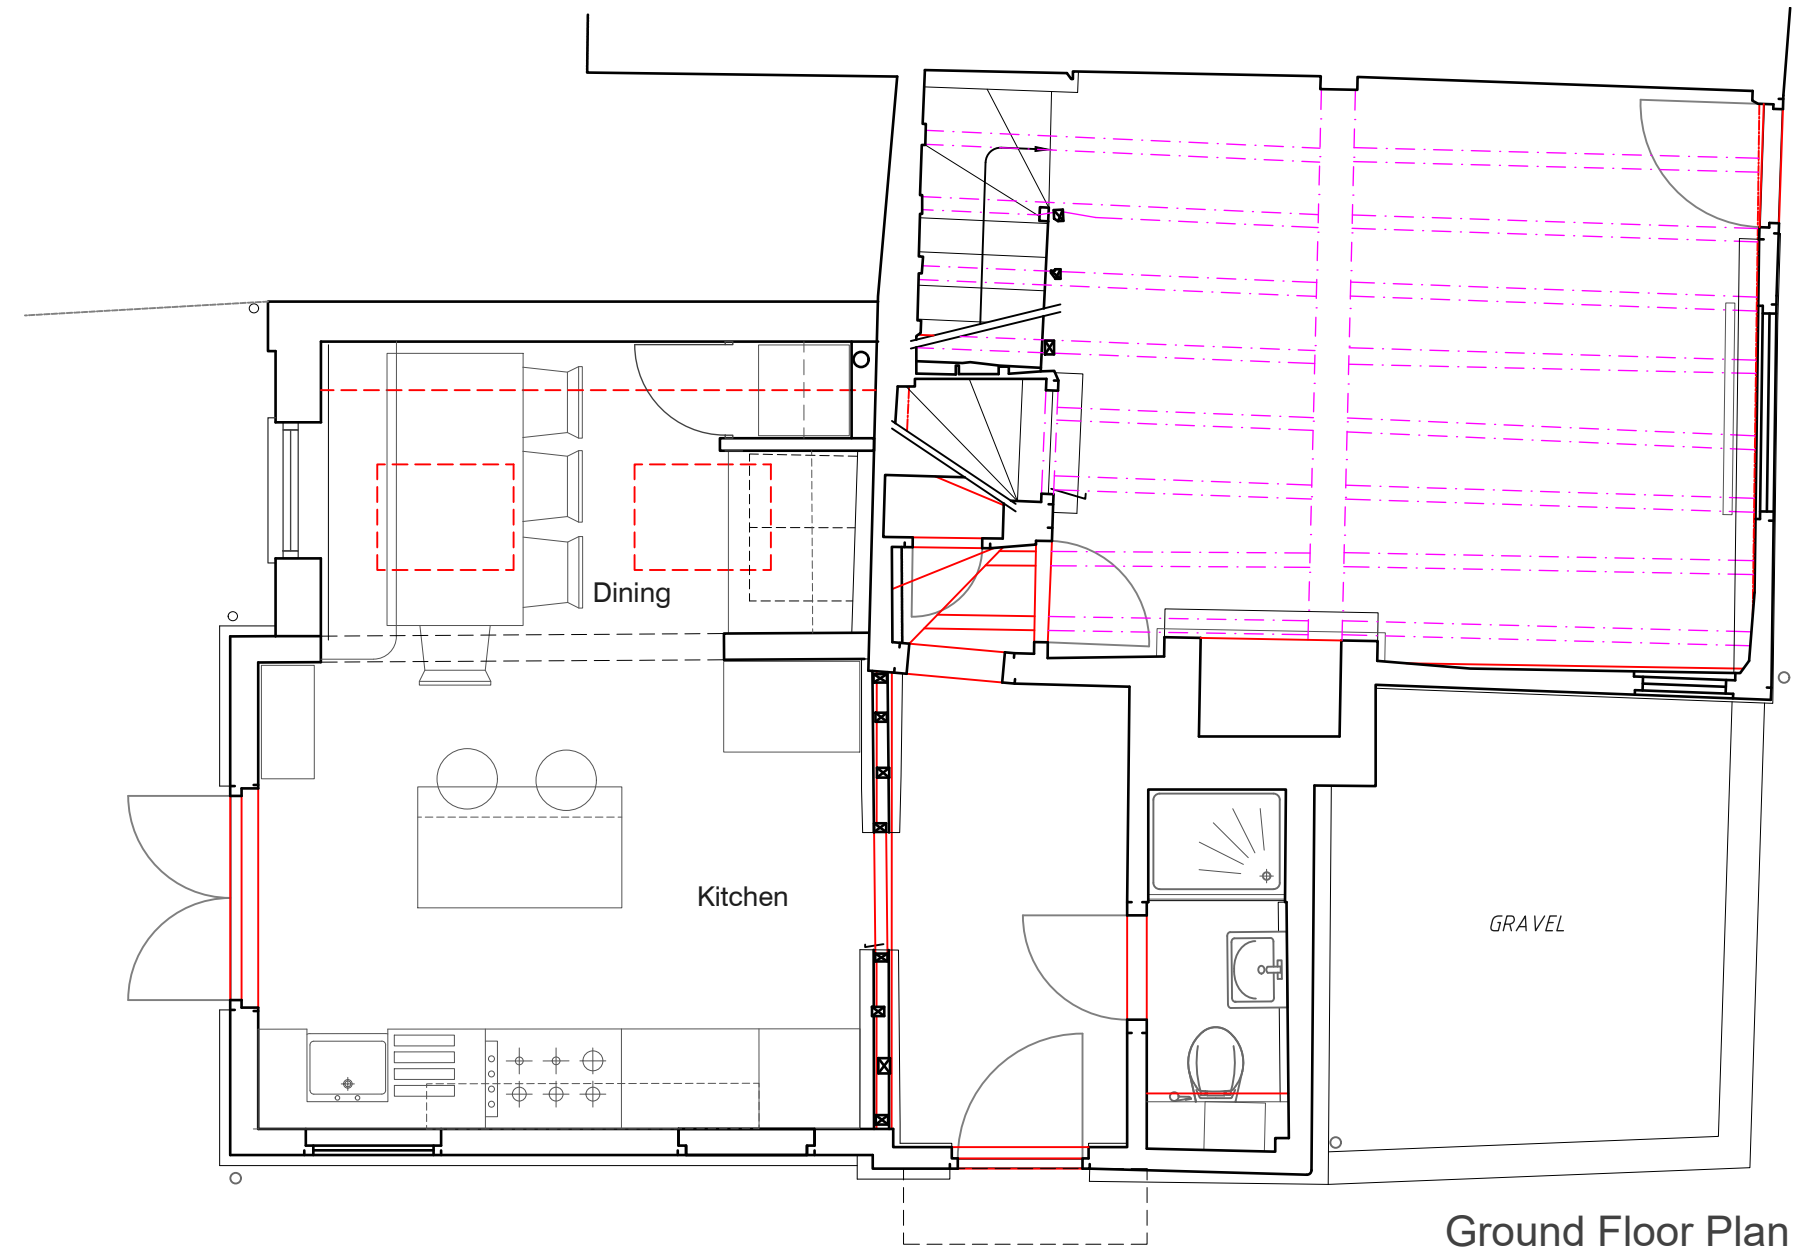

Ground Floor Plan

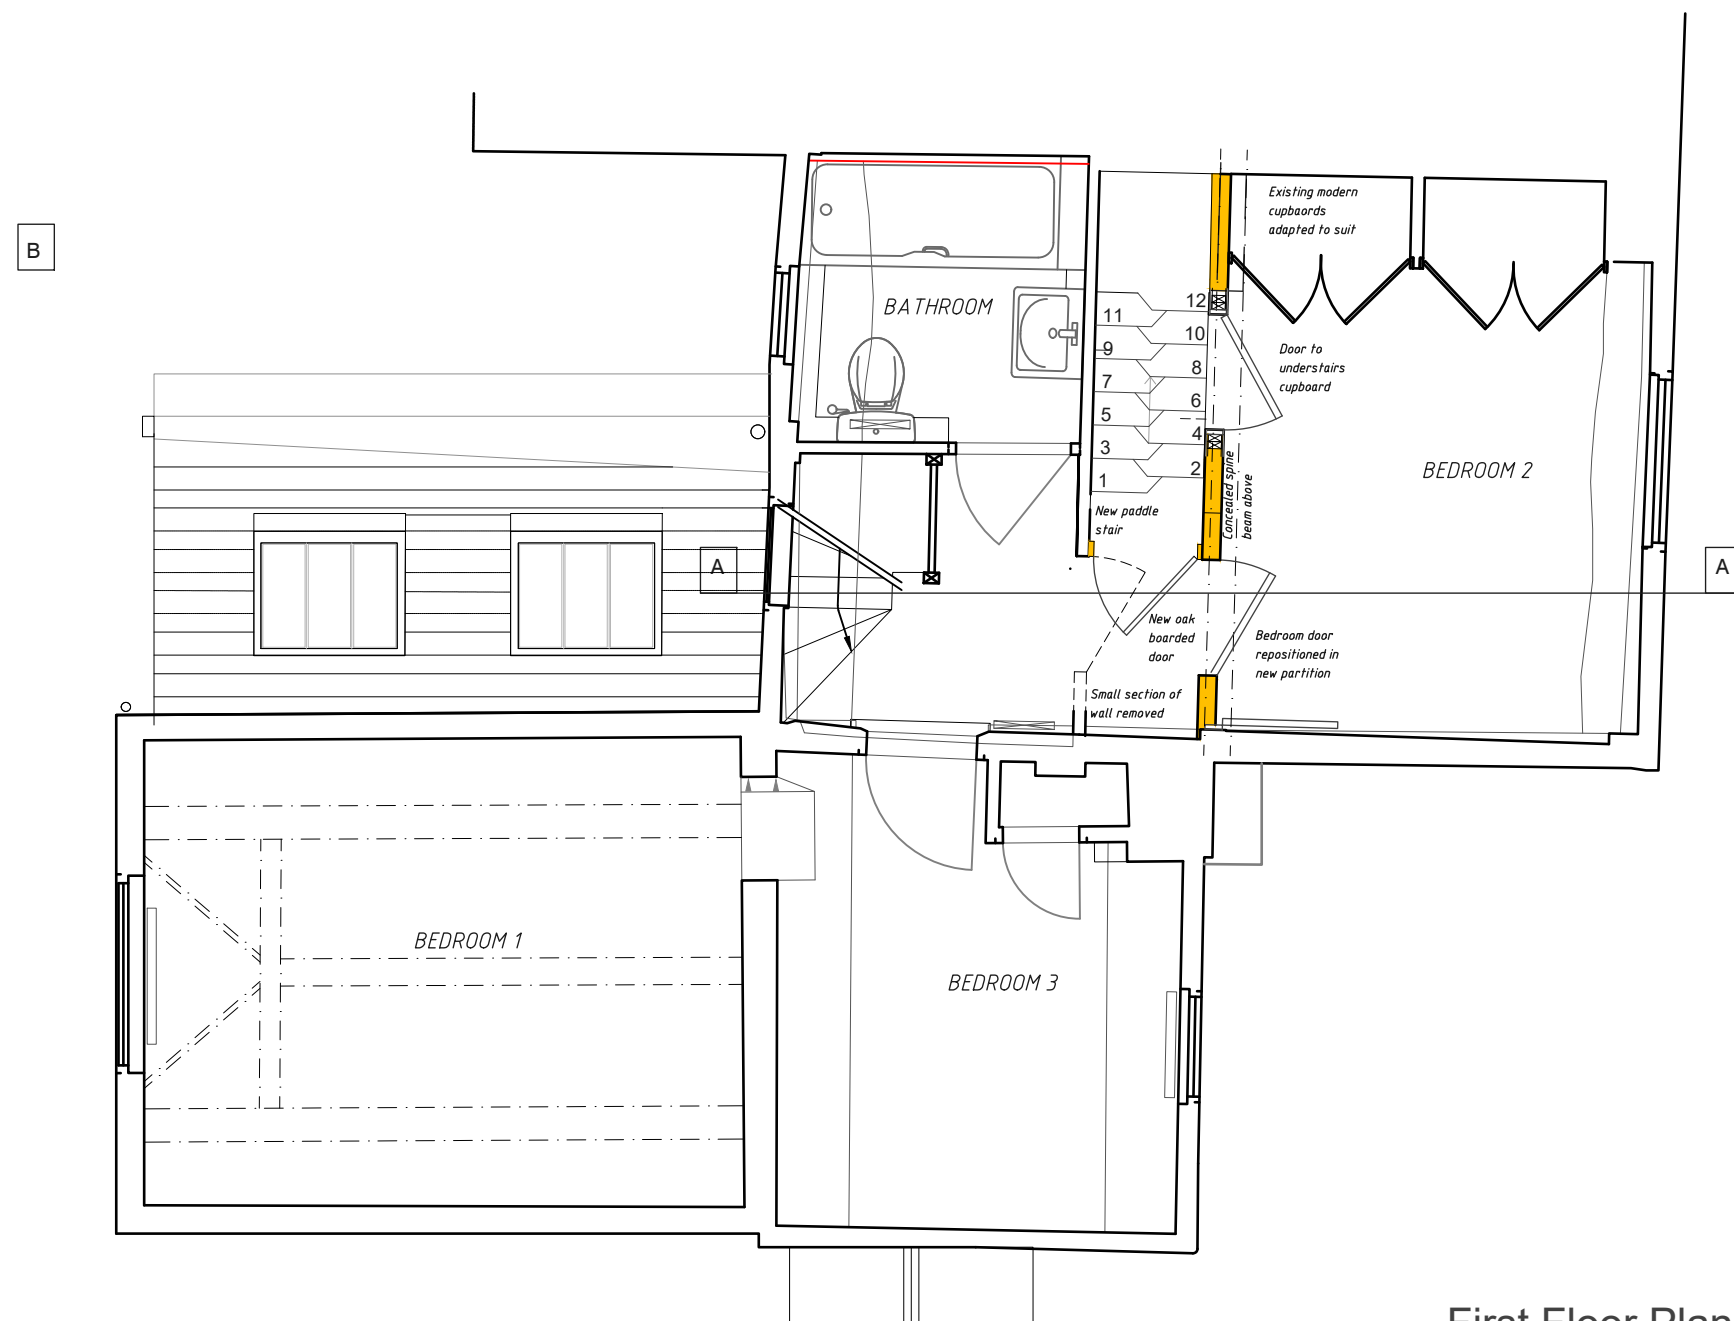


First Floor Plan

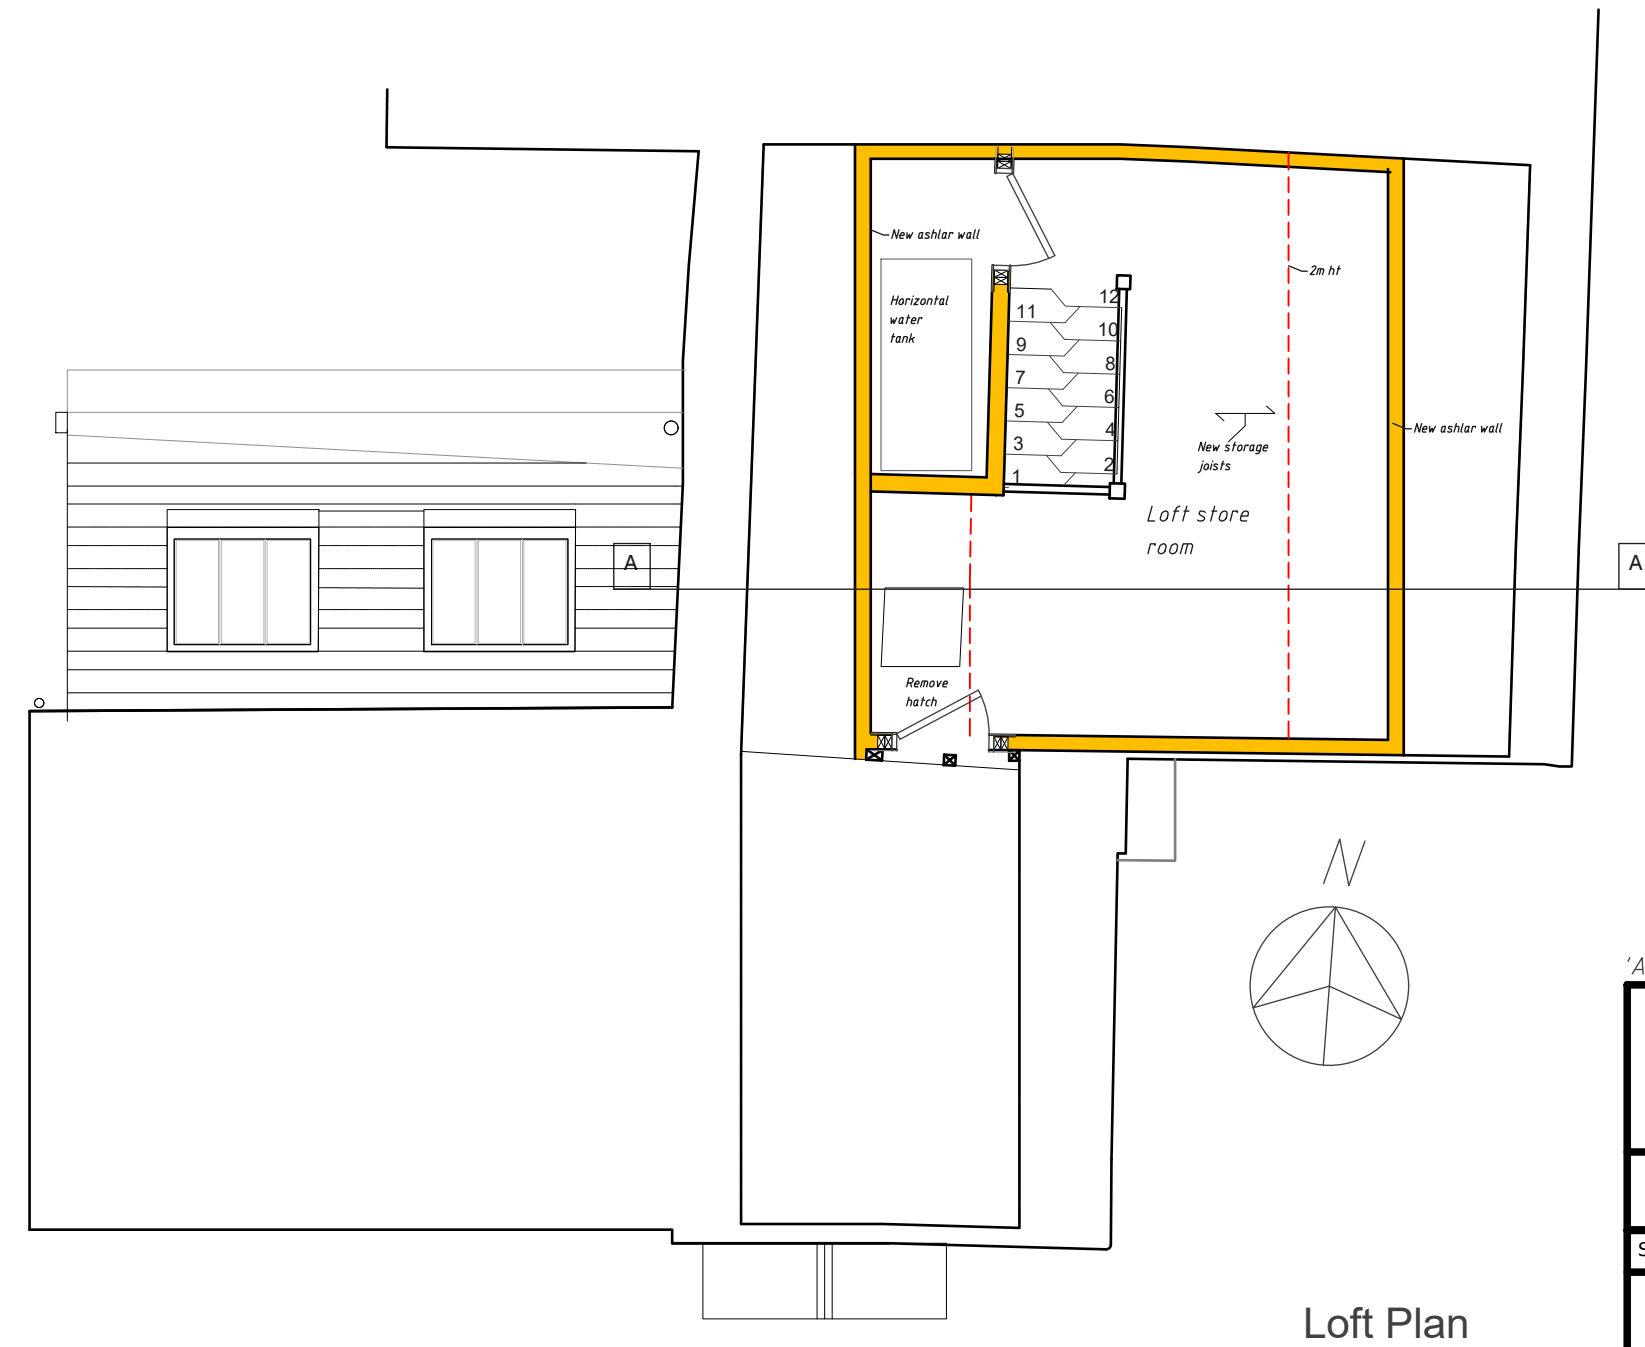

Loft Plan

Plans as proposed

 

'A' First floor amendments and notes 11.09.25

Loft works at
1 Sells Close Cottages, Barley
For Mr & Mrs Hedges

Plans as proposed

SCALE 1:50 @A2 DWG No. 2316.18A

DONALD PURKISS
ASSOCIATES
chartered architects

1A KING STREET
SAFFRON WALDEN, ESSEX CB10 1HE
TEL: 01799 523087 & 527202
E-mail: dpa@purkissarchitects.co.uk

Copyright - Donald Purkiss and Associates