


EXISTING SOUTH ELEVATION



EXISTING WEST ELEVATION

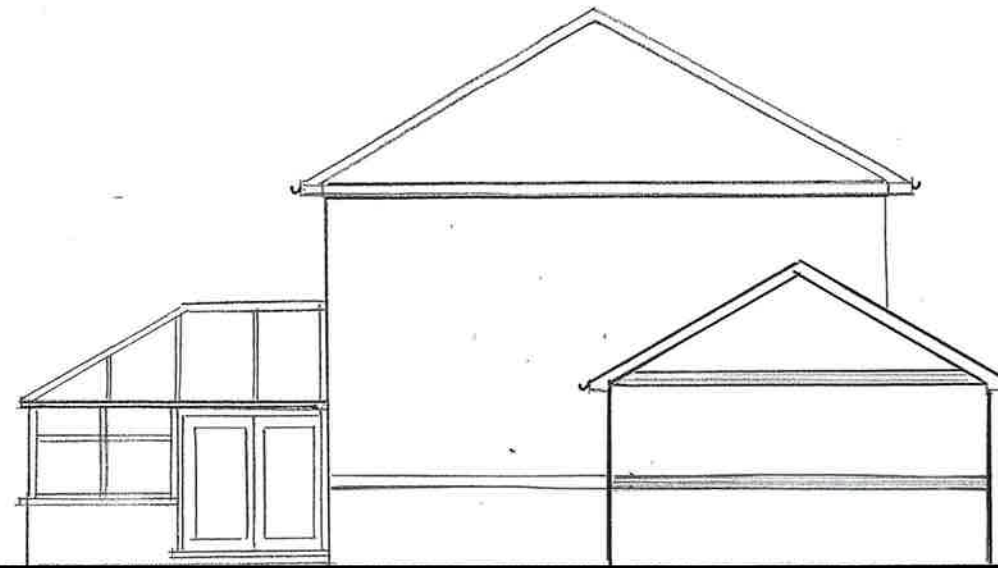

EXISTING NORTH ELEVATION

MORAN ARCHITECTURE
& INTERIOR DESIGN
30 RIVERWAY
LONDON N13 5LJ.

T: 0 7 9 8 4-8 5 7 8 0 9
E: Moranseumas@yahoo.co.uk

Client:
C.O'Malley
1 Elms Close
Little Wymondley
Hitchin SG4 7HP.

Project;
**Two storey side extension
with garage conversion**

Drawing;
Existing and proposed elevations

Scale : 1:100

Dwg. No: 1000 Date: Jan 2025



PROPOSED SOUTH ELEVATION



PROPOSED WEST ELEVATION



PROPOSED NORTH ELEVATION