




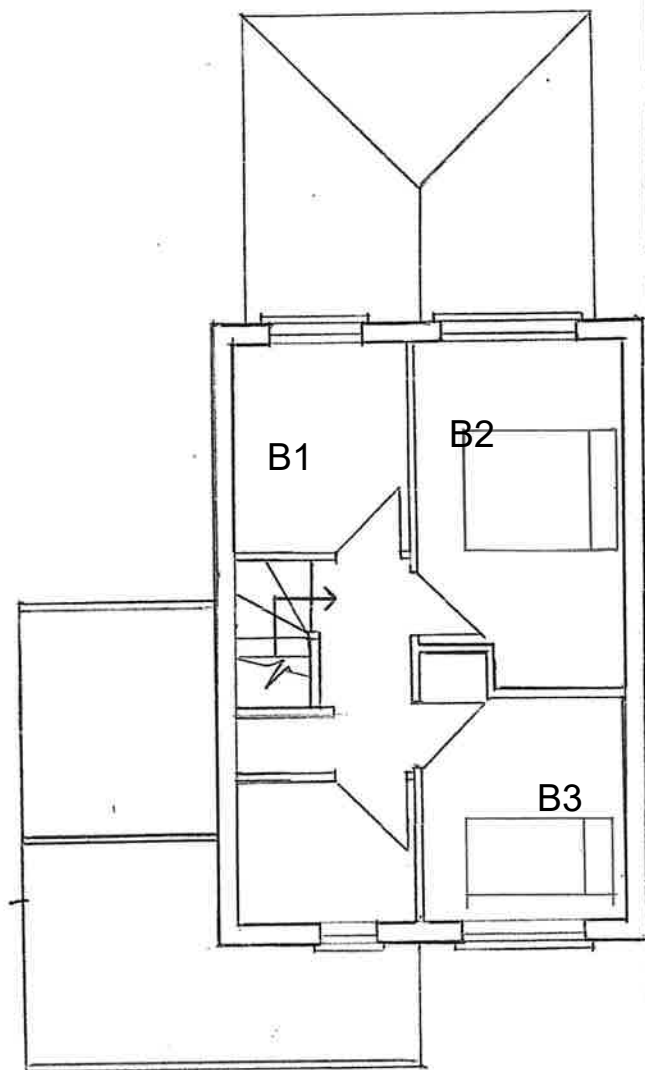

EXISTING FIRST FLOOR PLAN

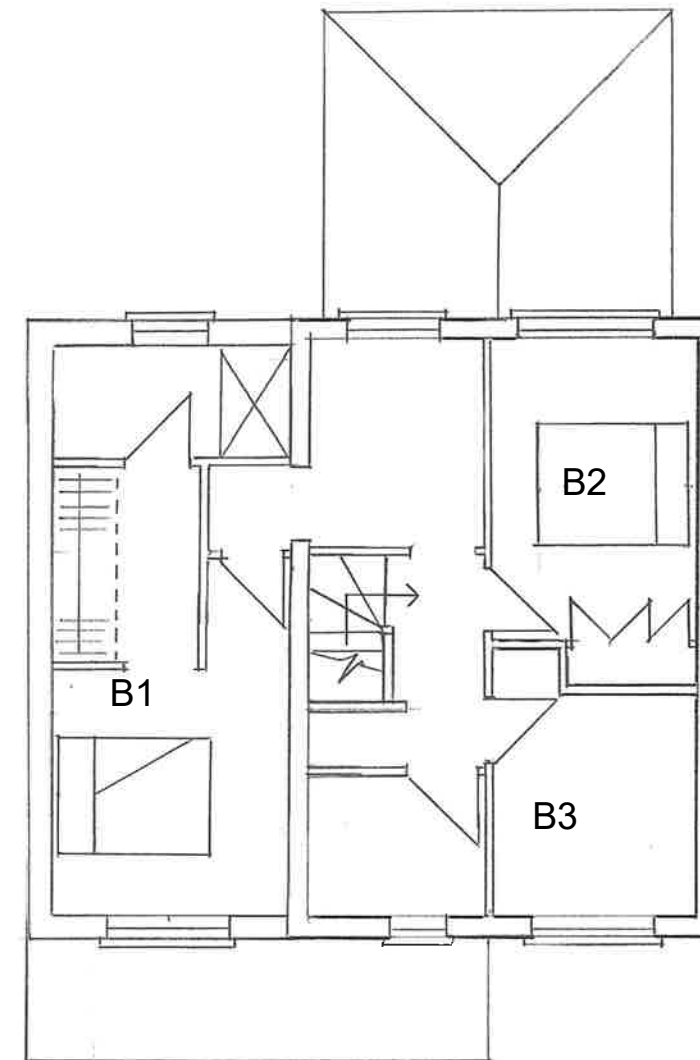

PROPOSED FIRST FLOOR PLAN

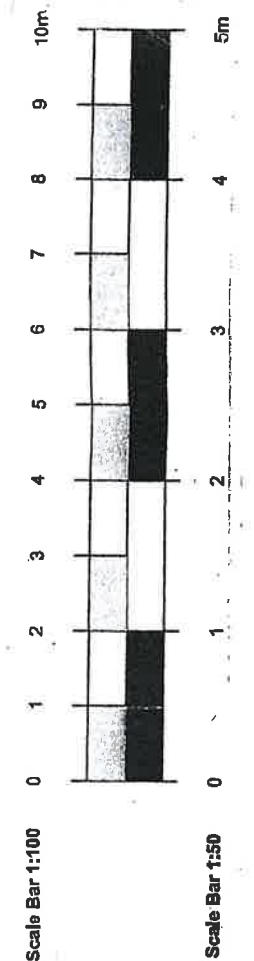

MORAN ARCHITECTURE
& INTERIOR DESIGN
30 RIVERWAY
LONDON N13 5LJ.

T: 07984-857809
E: Moranseumas@yahoo.co.uk

Client:
C.O'Malley
1 Elms Close
Little Wymondley
Hitchin SG4 7HP.

Project:
Two storey side extension
with garage conversion.

Drawing:
Existing / Proposed First floor plans.

Scale : 1 : 100

Dwg. No: 1001 Date: Jan 2025