



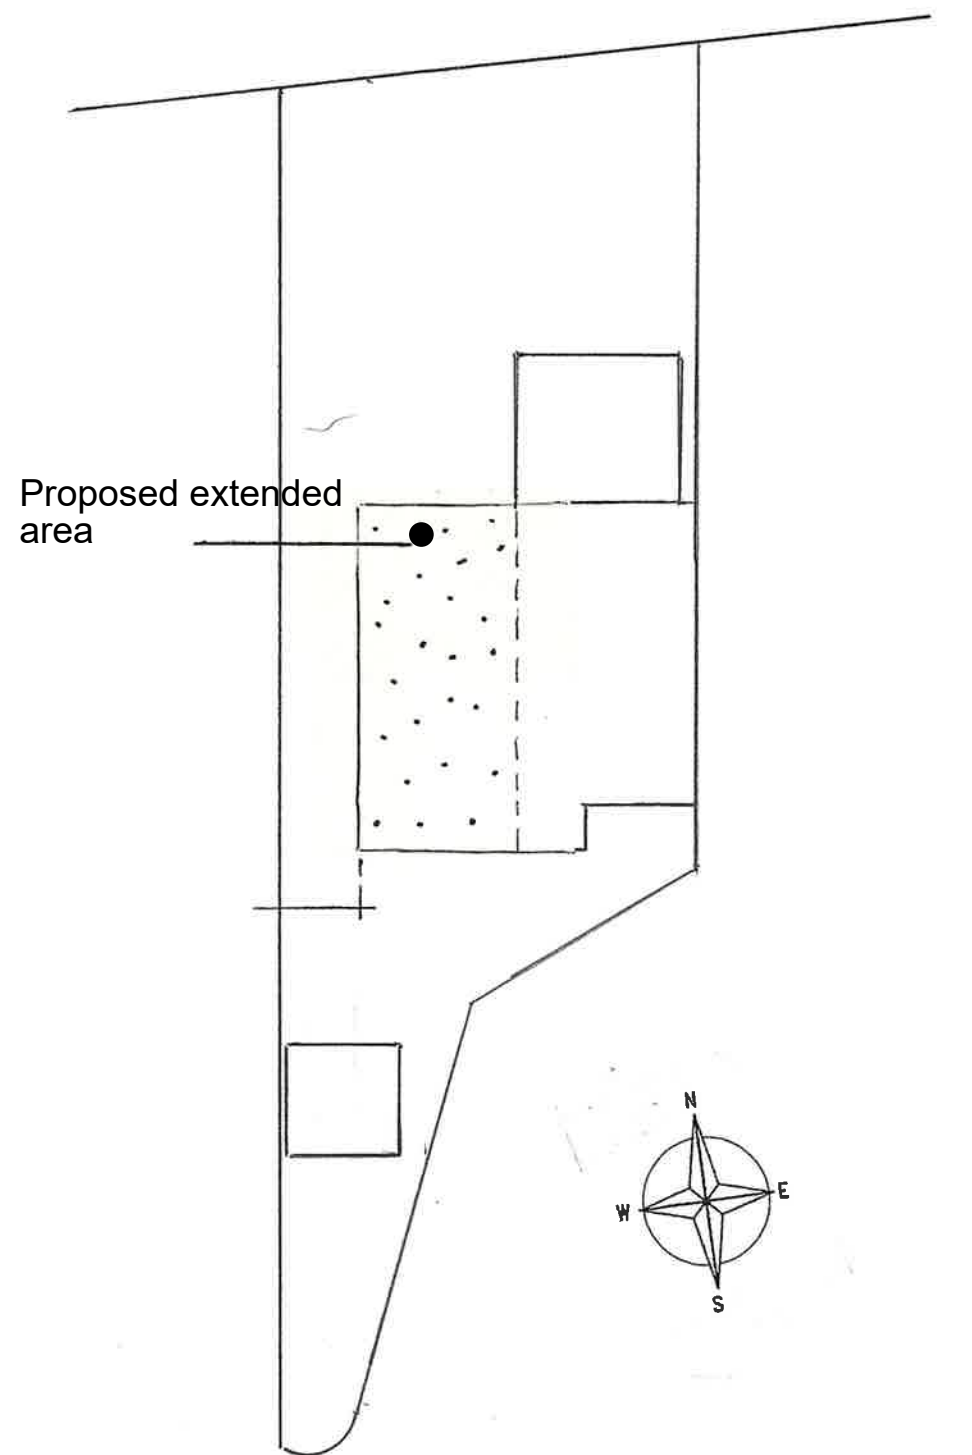


SITE PLAN

1:200

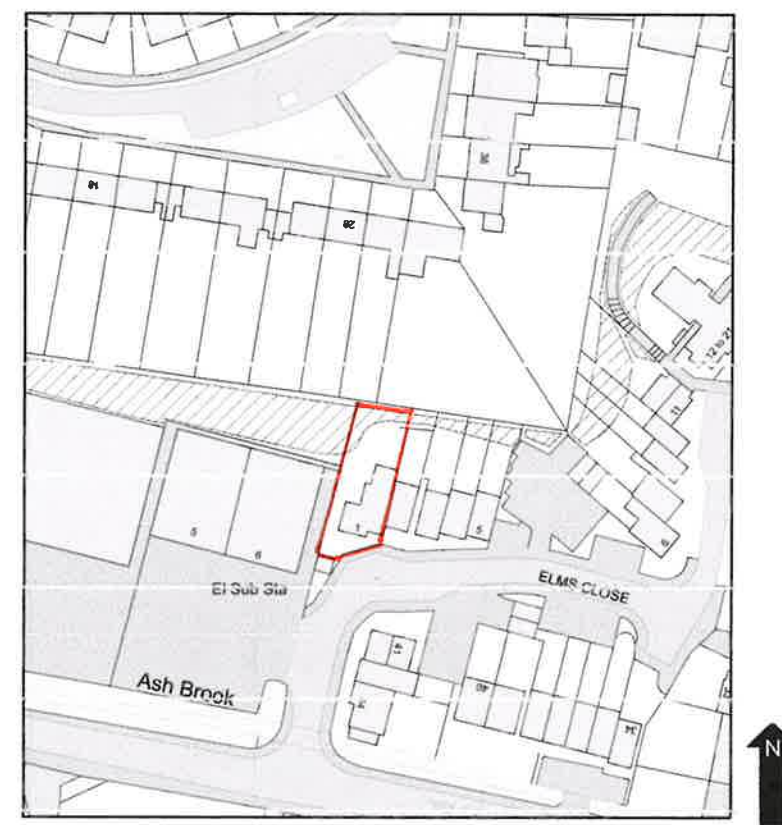

LOCATION PLAN

1:1250

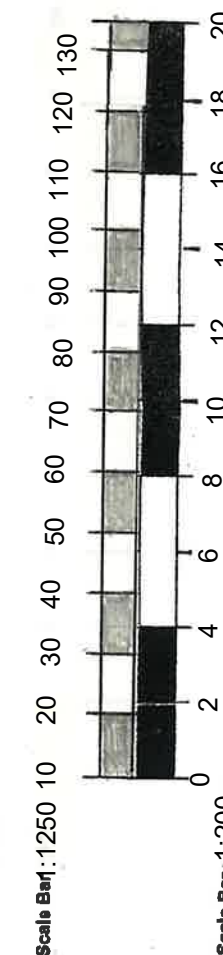

MORAN ARCHITECTURE
& INTERIOR DESIGN
30 RIVERWAY
LONDON N13 5LJ.

T: 07984-857809
E: Moranseumas@yahoo.co.uk

Client:
C. O'Malley
1 Elms Close
Little Wymondley
Hitchin SG4 7HP.

Project:
Two storey side
extension
with garage conversion
Drawing:
Site plan / Location plan

Scale: 1:200 / 1:1250
1002 Jan 2025
Dwg. No: Date: