




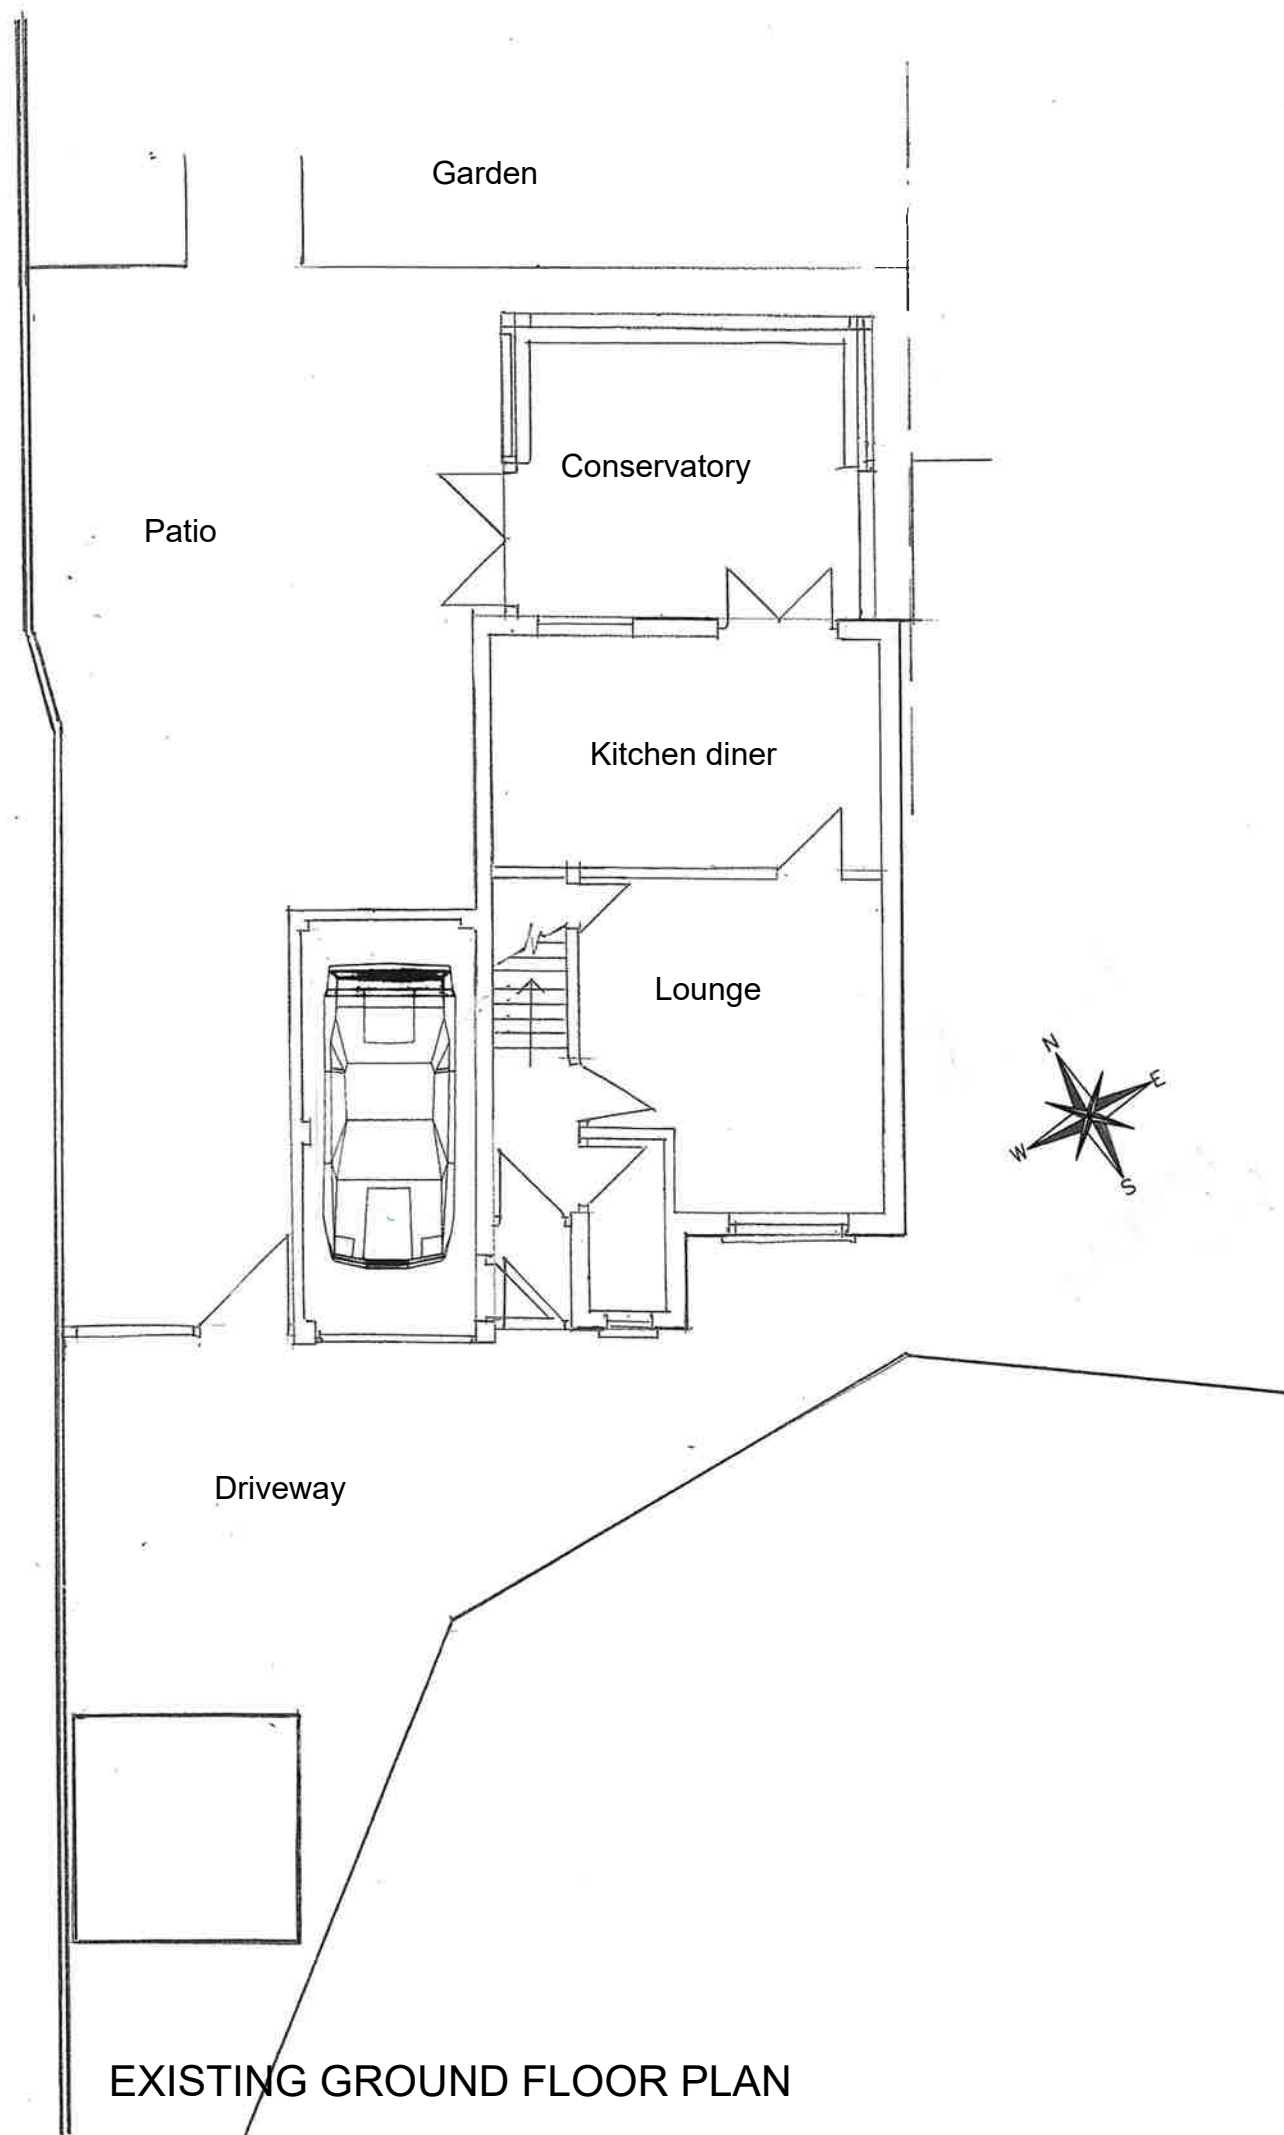

EXISTING GROUND FLOOR PLAN

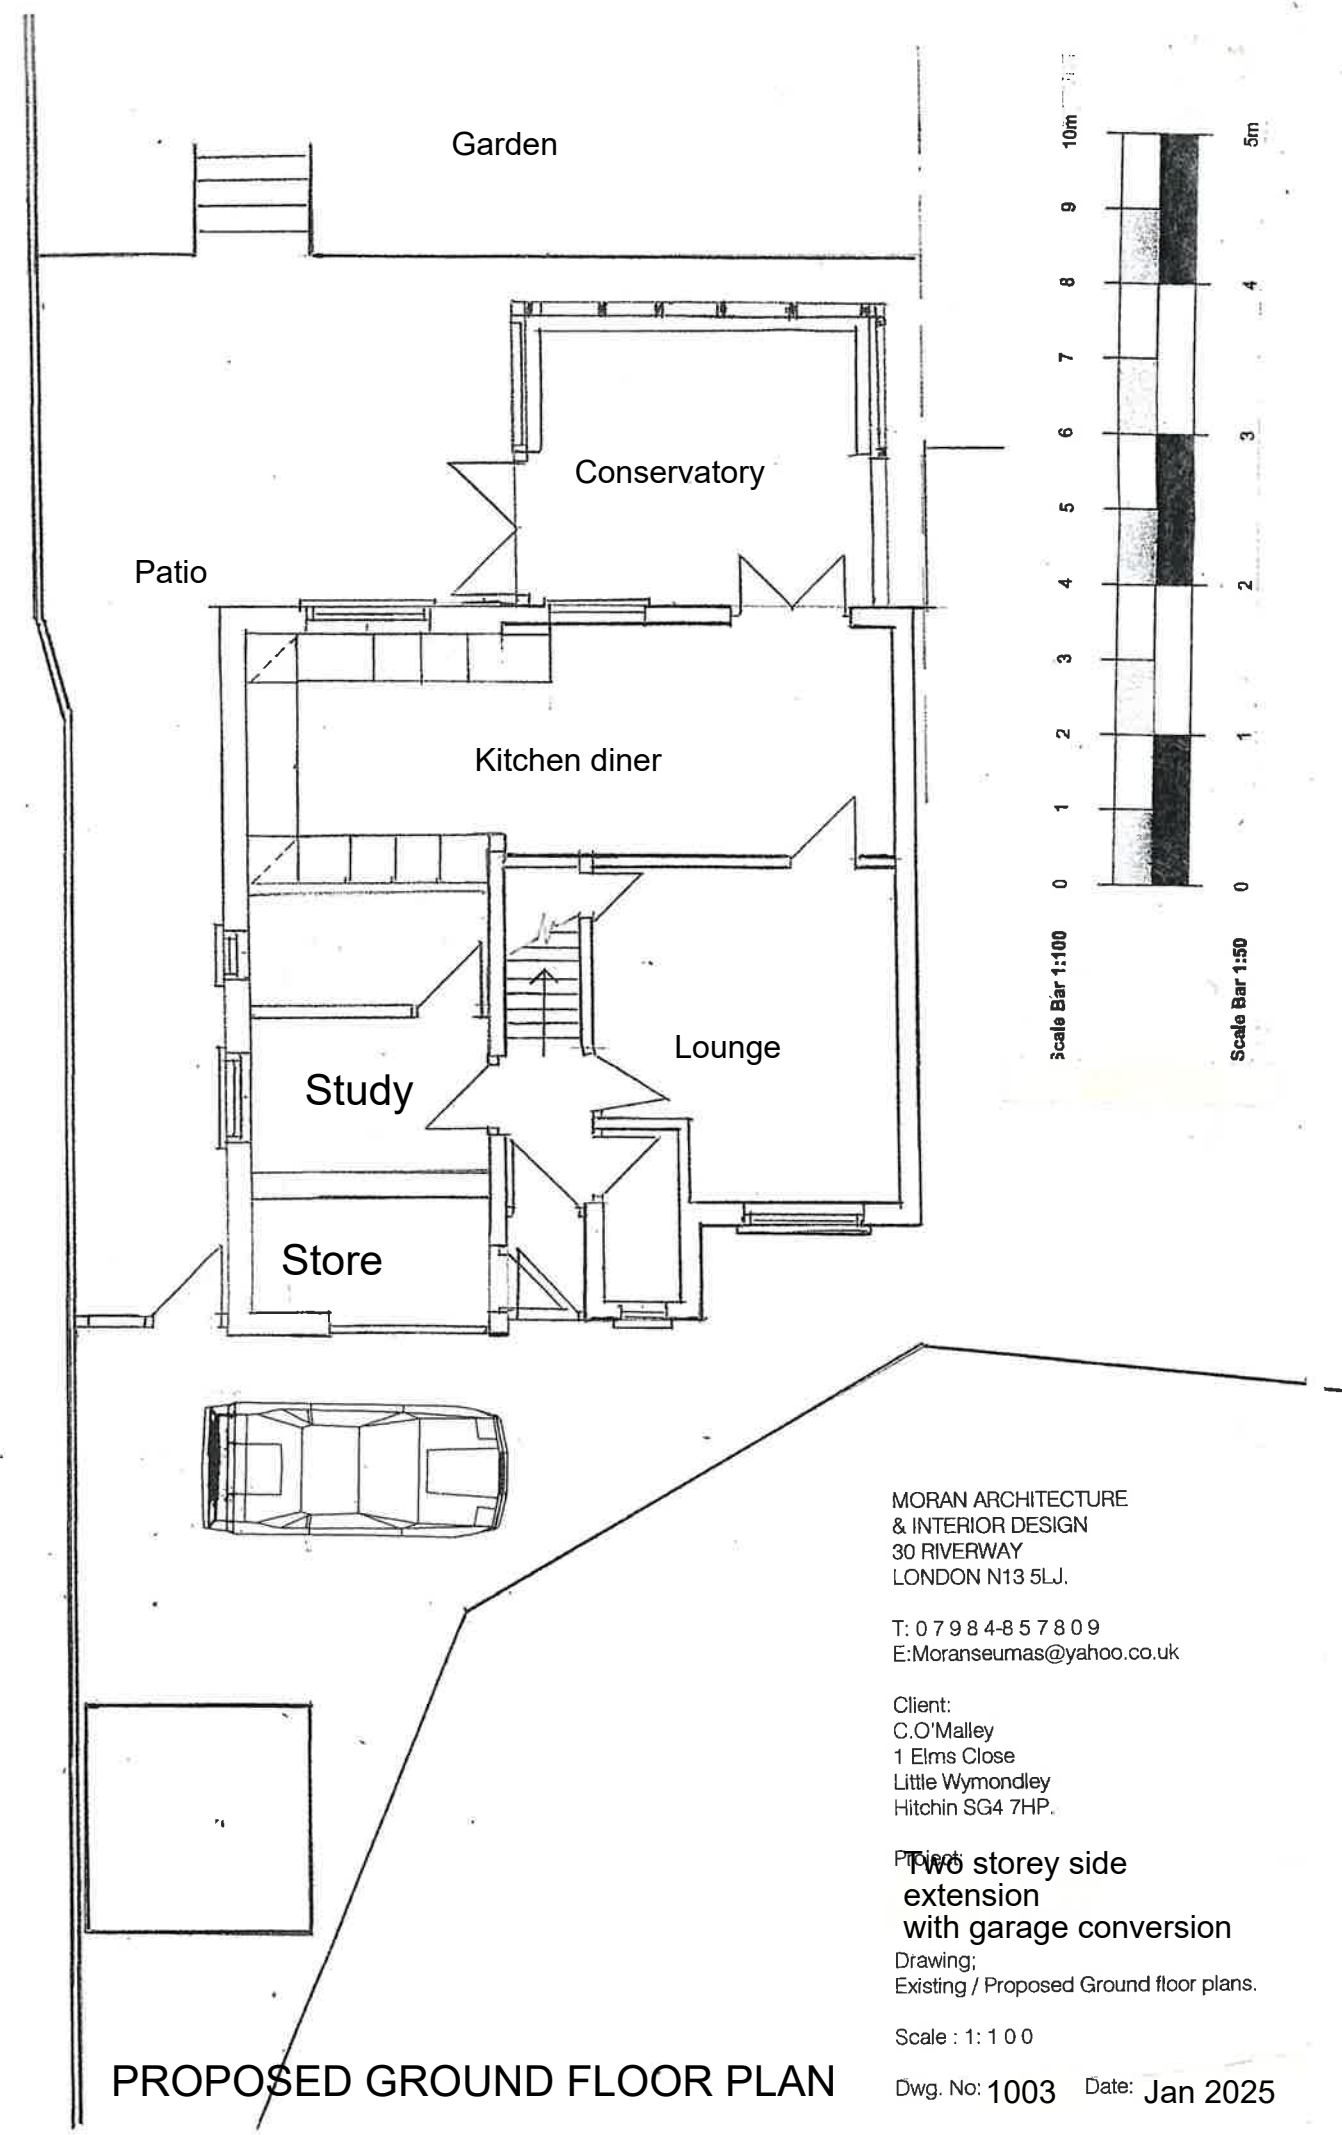

PROPOSED GROUND FLOOR PLAN

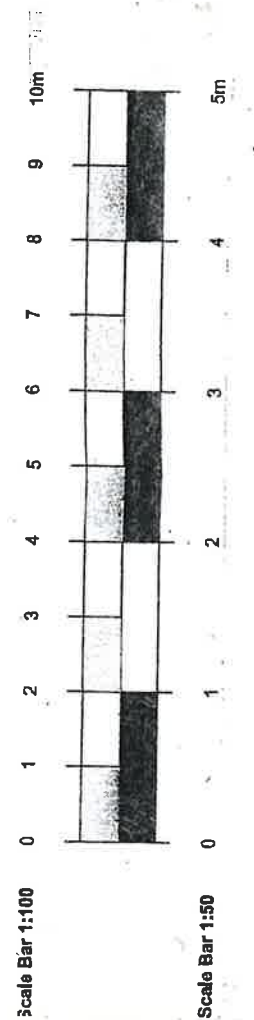

MORAN ARCHITECTURE
& INTERIOR DESIGN
30 RIVERWAY
LONDON N13 5LJ.
T: 07984-857809
E: Moranseumas@yahoo.co.uk

Client:
C.O'Malley
1 Elms Close
Little Wymondley
Hitchin SG4 7HP.

Project:
**Two storey side
extension
with garage conversion**

Drawing:
Existing / Proposed Ground floor plans.

Scale : 1:100

Dwg. No: 1003 Date: Jan 2025