





Existing Front Elevation



Existing Side Elevation

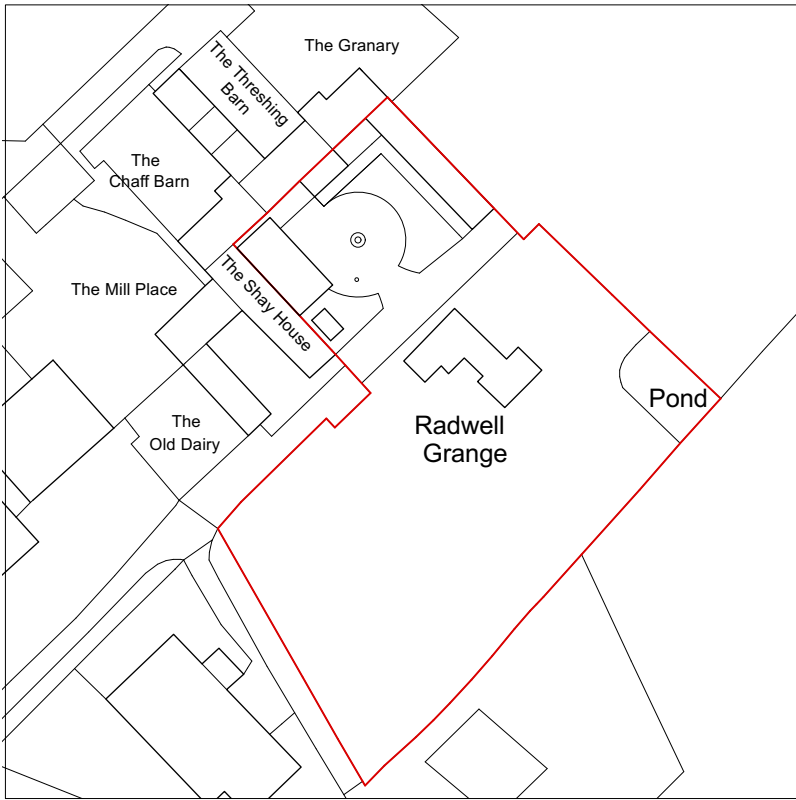

Radwell Grange, Baldock
Drawing title: Existing Plan
Scale: 1:100 @ A1
Date: Jan 2025

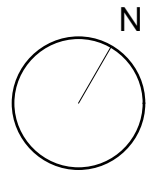

General Notes
All dimensions to be verified on site
To be read in conjunction with all relevant documents
In the event of discrepancy notify the Architect immediately
This document is copyright of the author.
Issue Status
SK Information F Feasibility D Design
P Permissions S Scheme T Tender
C Construction E Existing Condition

P2 - 08-02-25 scale bar corrected


0533 - 101 (P2)




Existing Rear Elevation




Existing Side Elevation

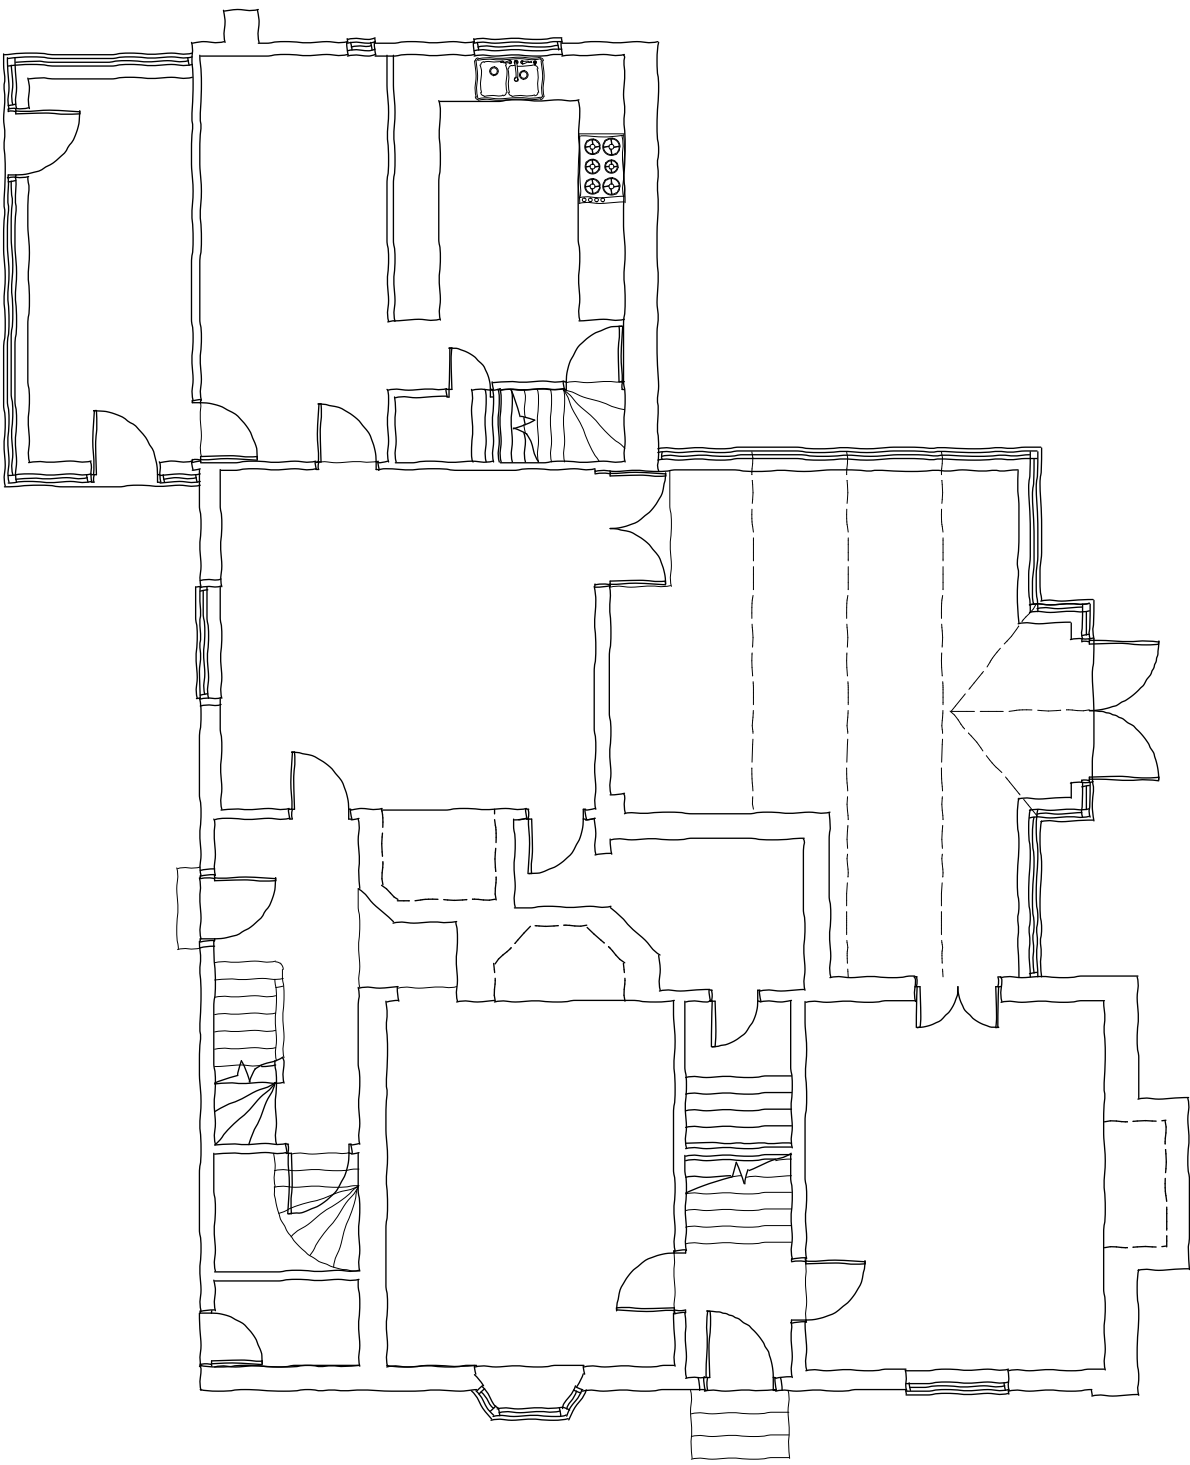


Existing Ground Floor

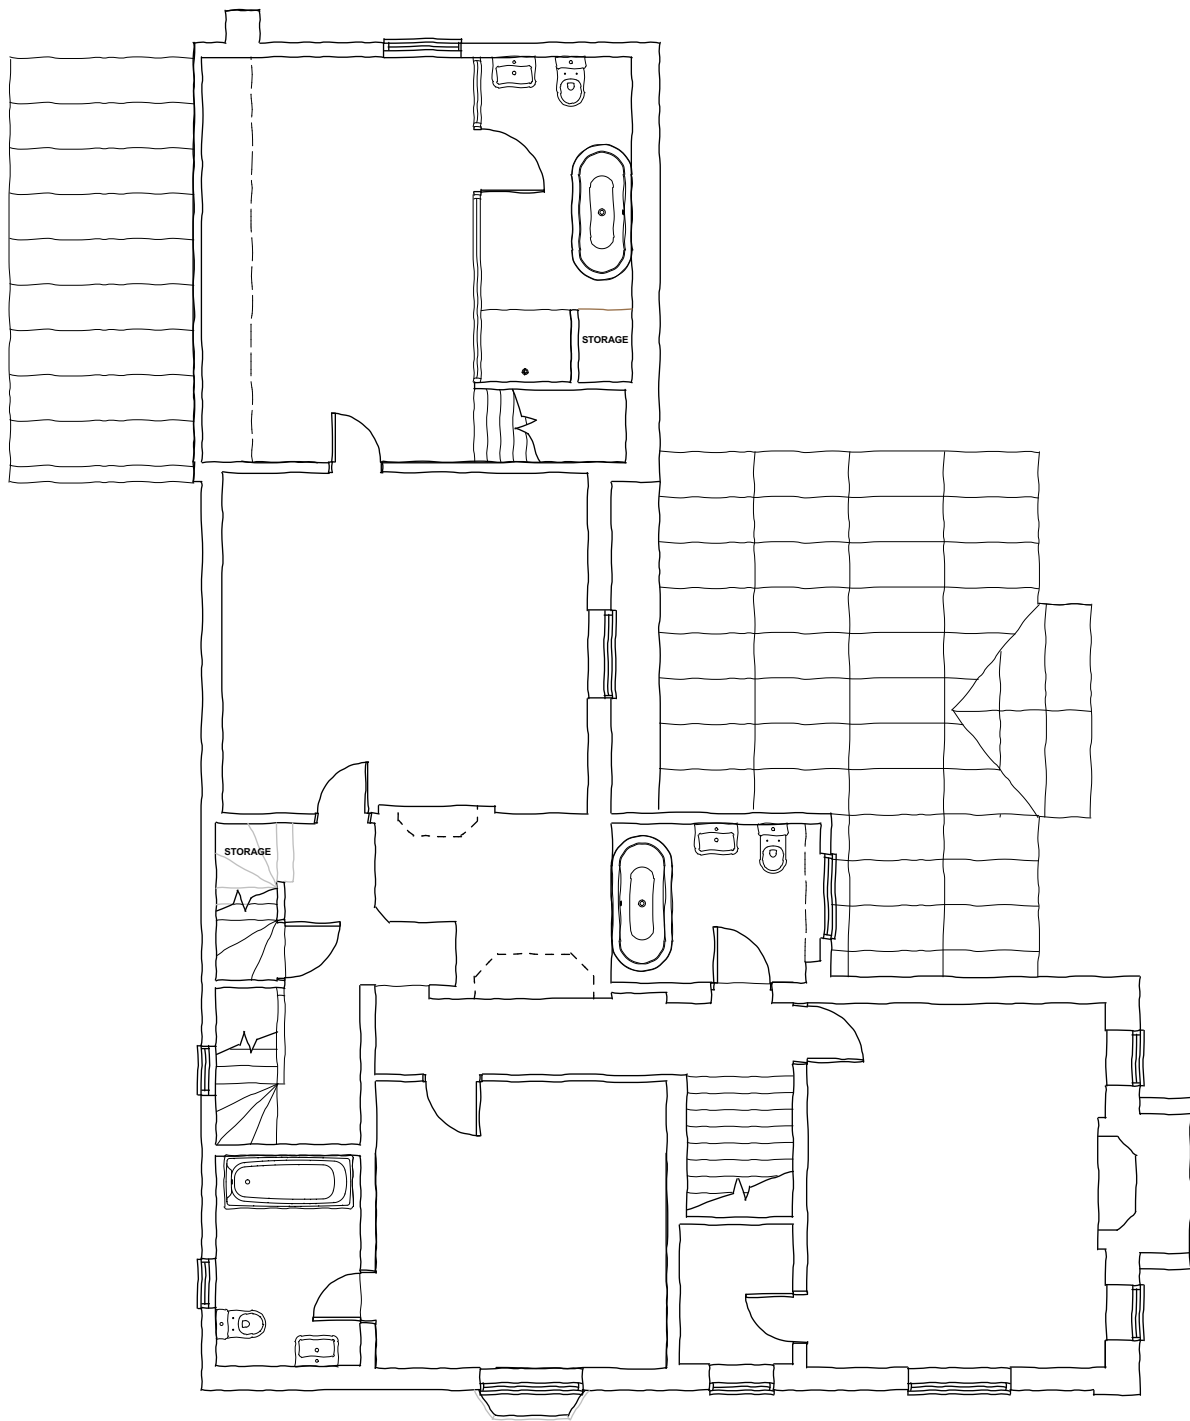

Existing First Floor

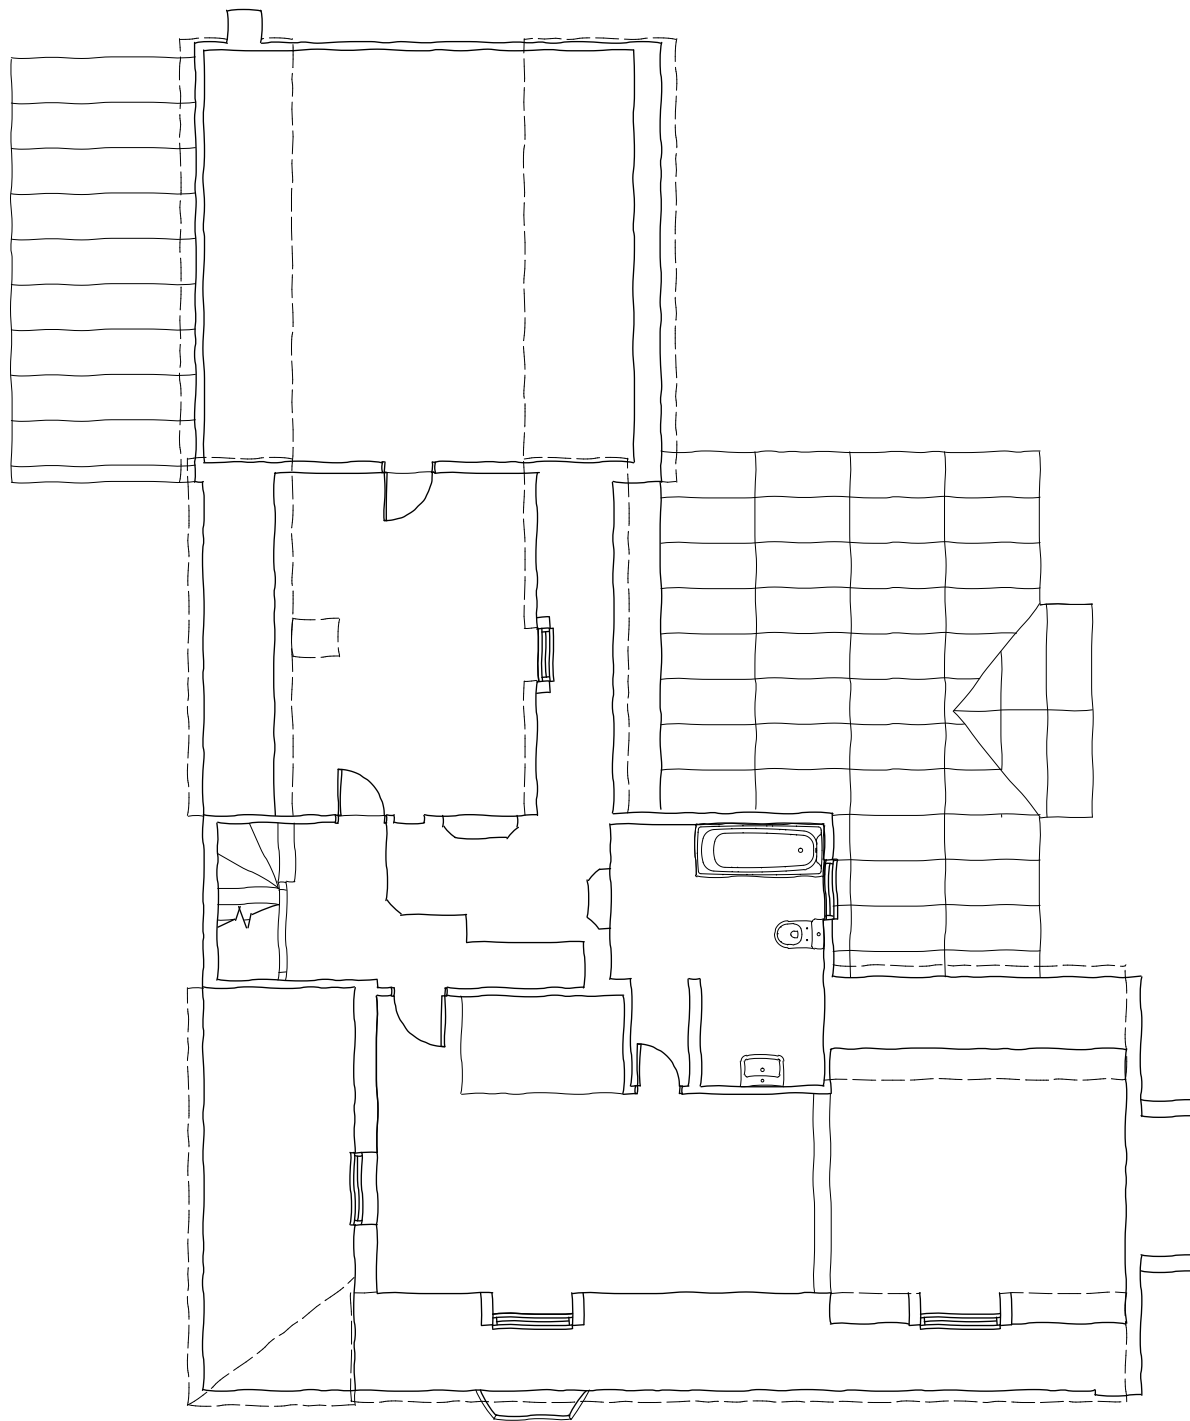

Existing Second Floor

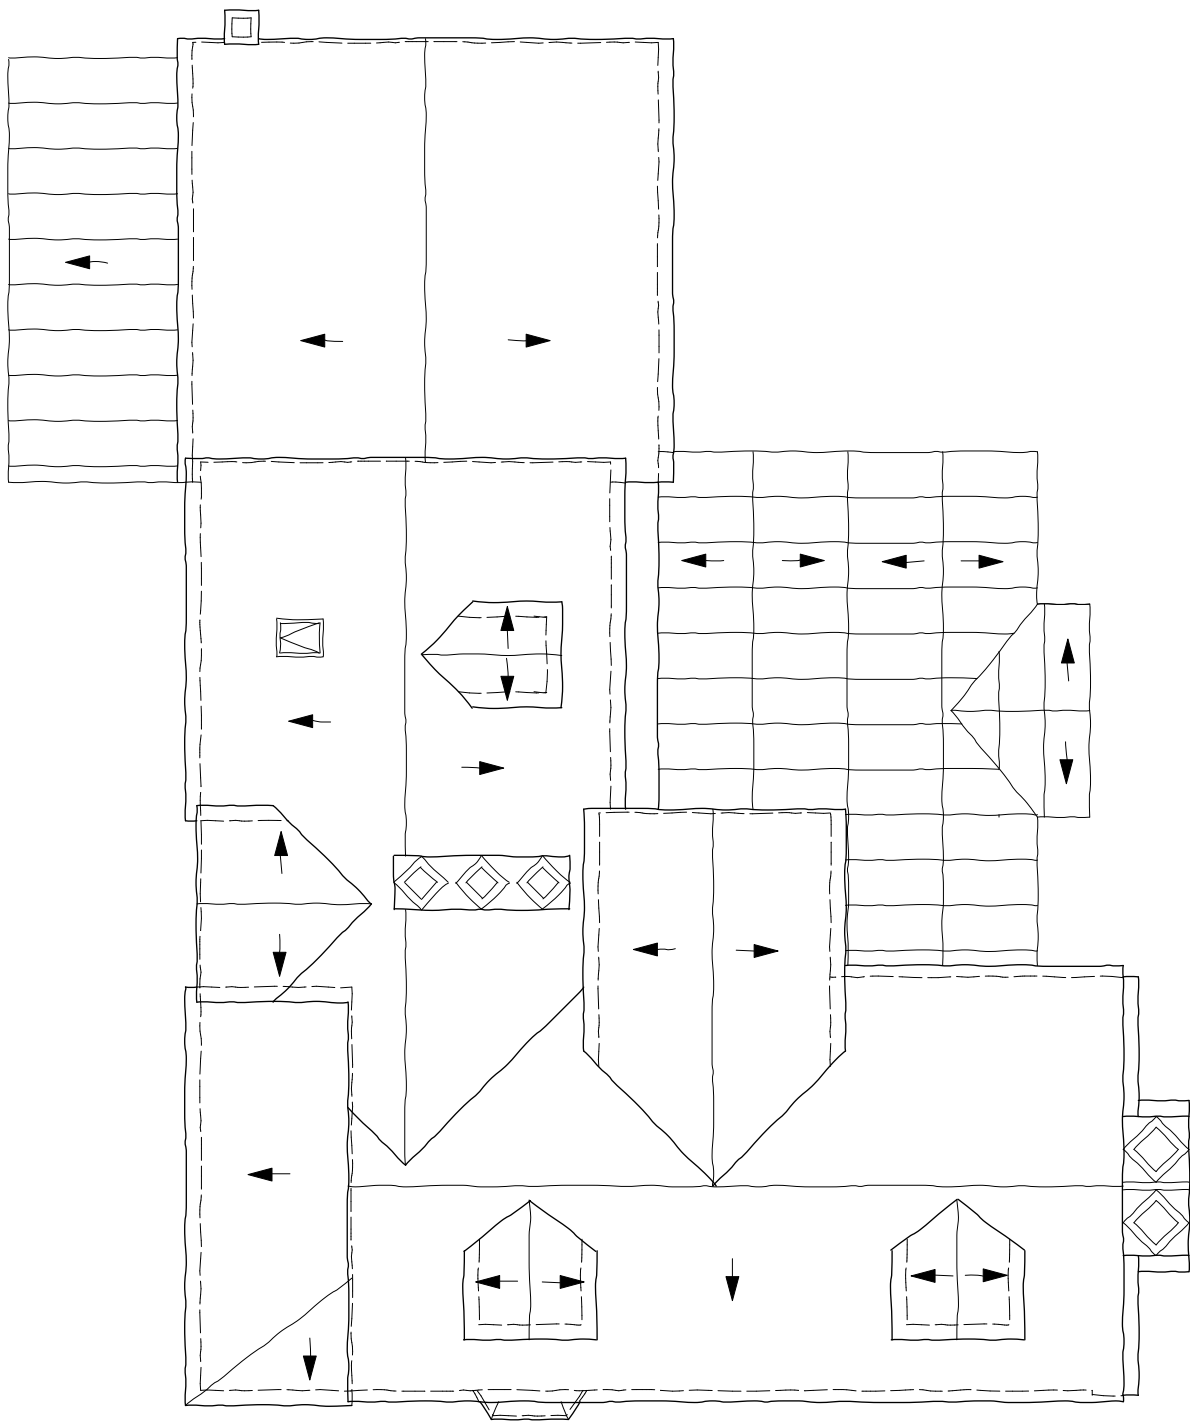

Existing Roof