




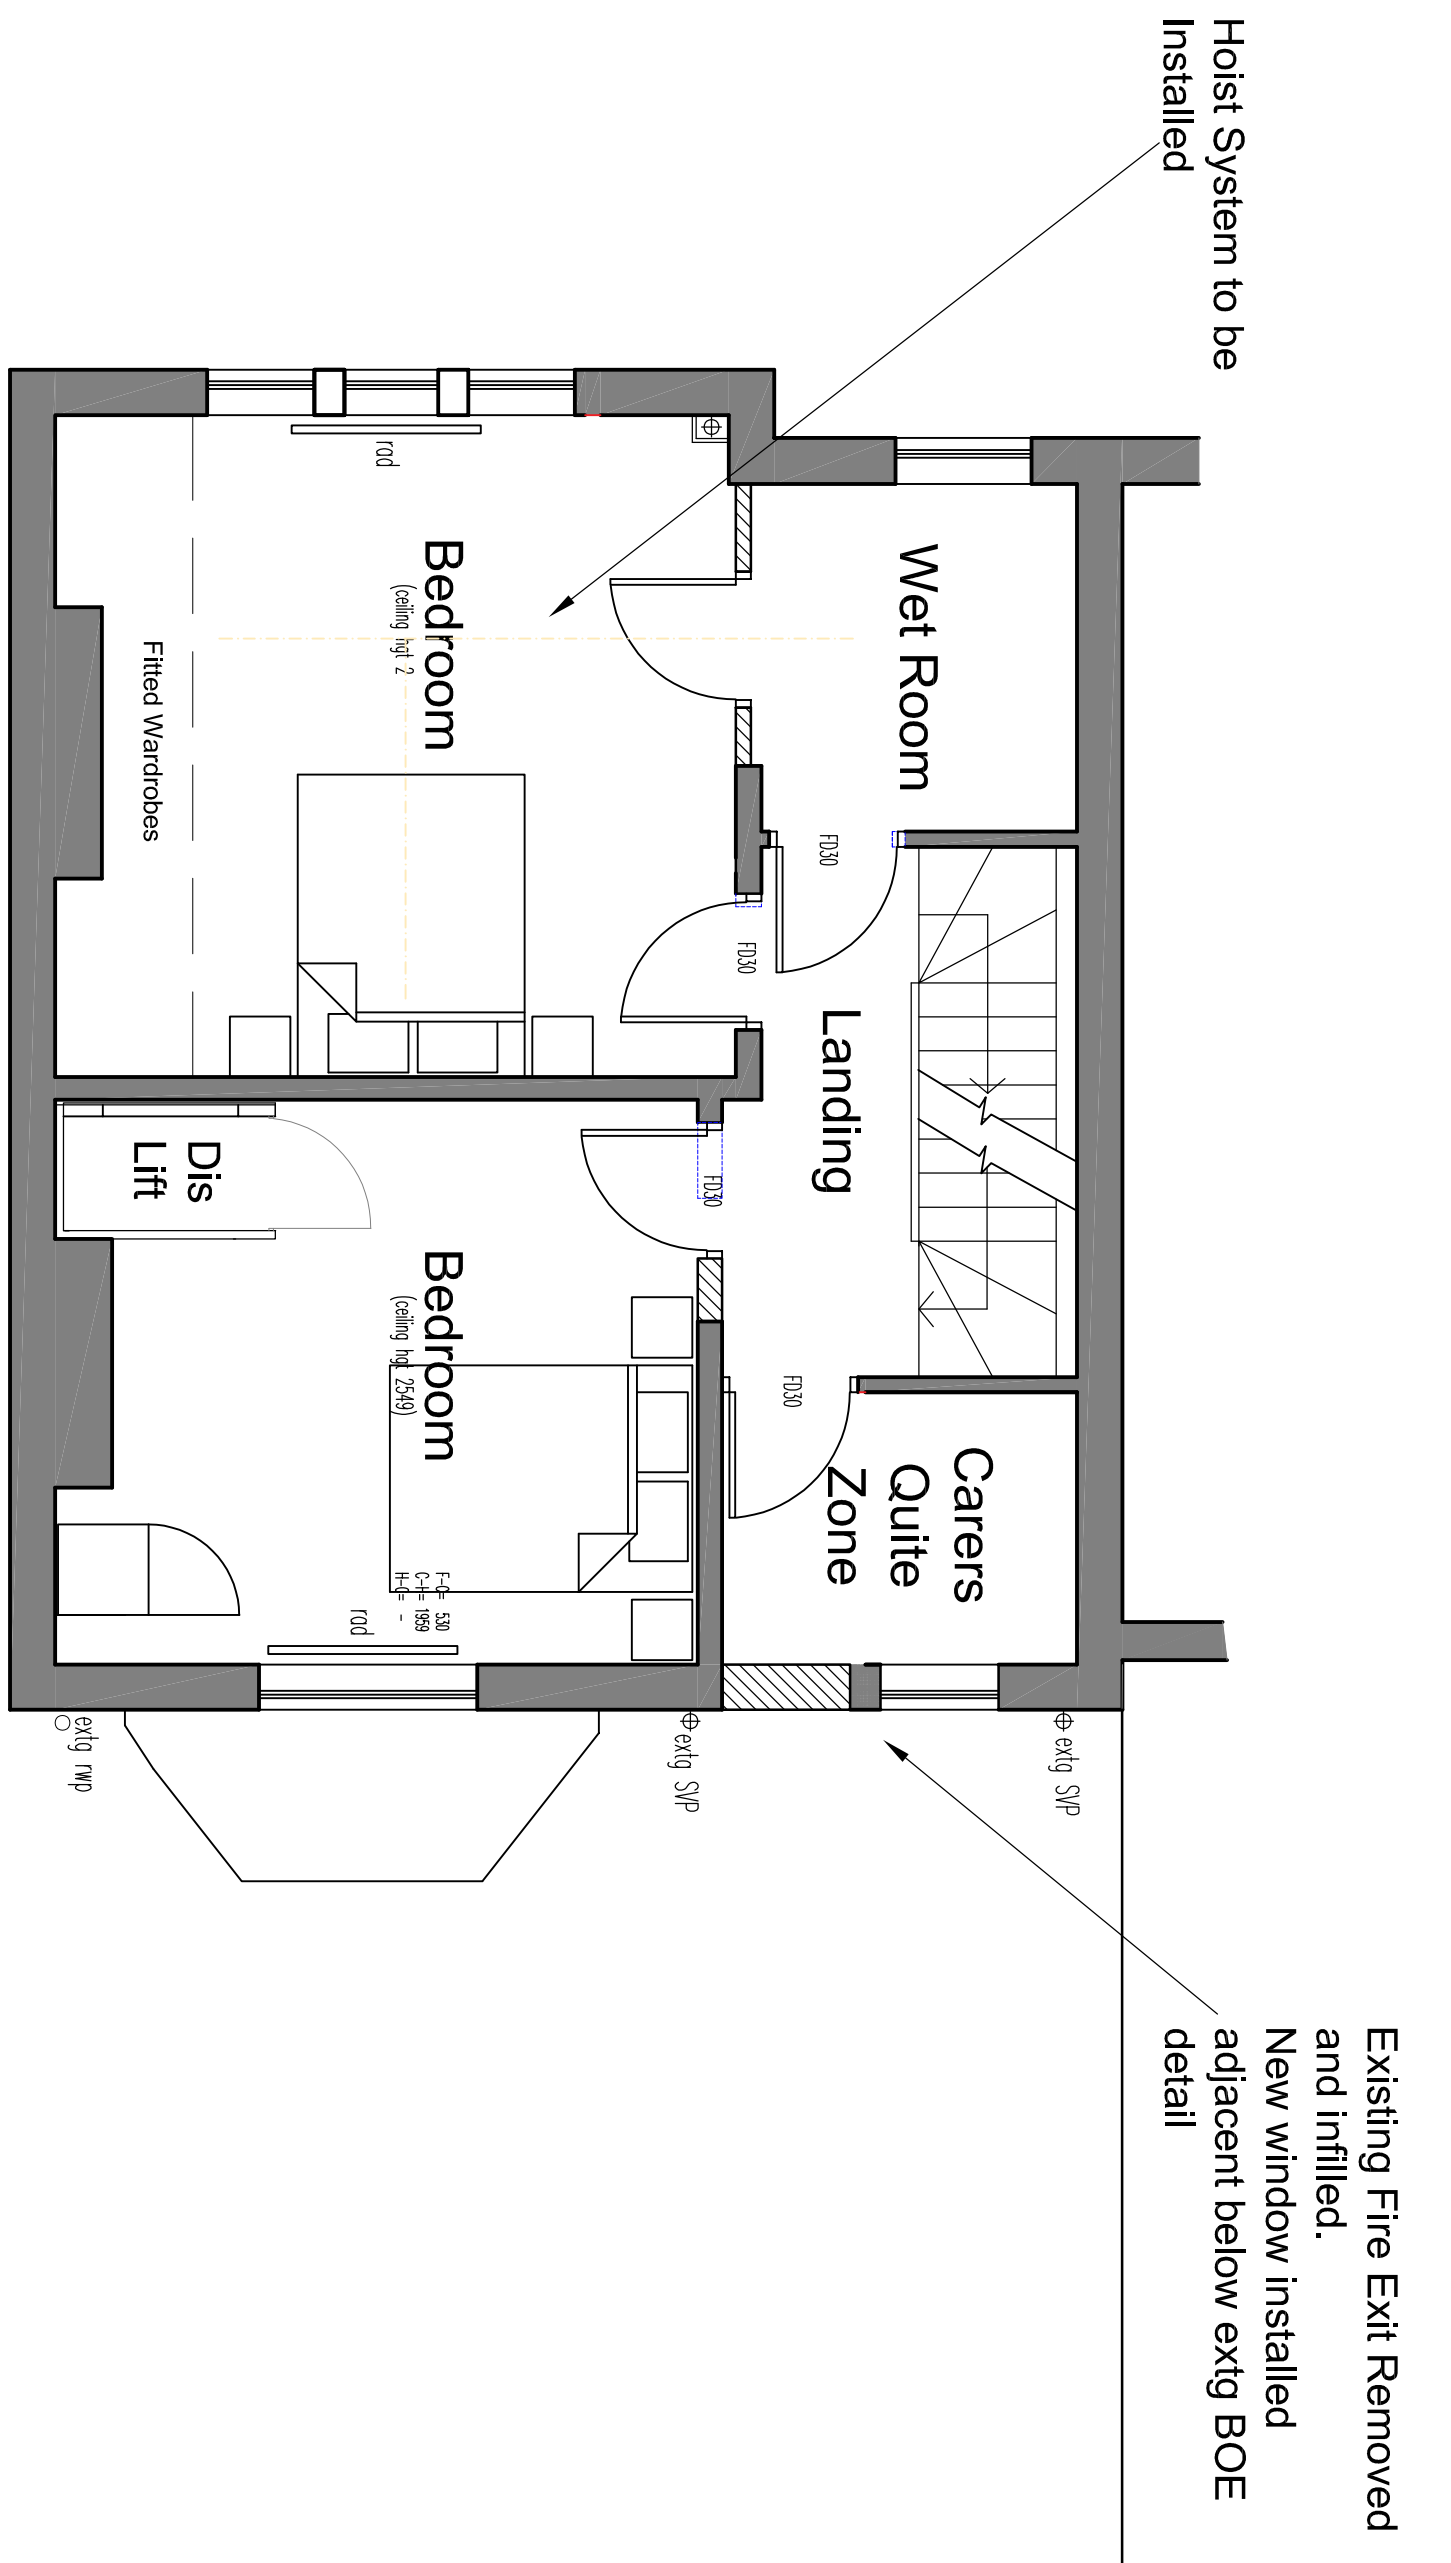

First Floor Plan

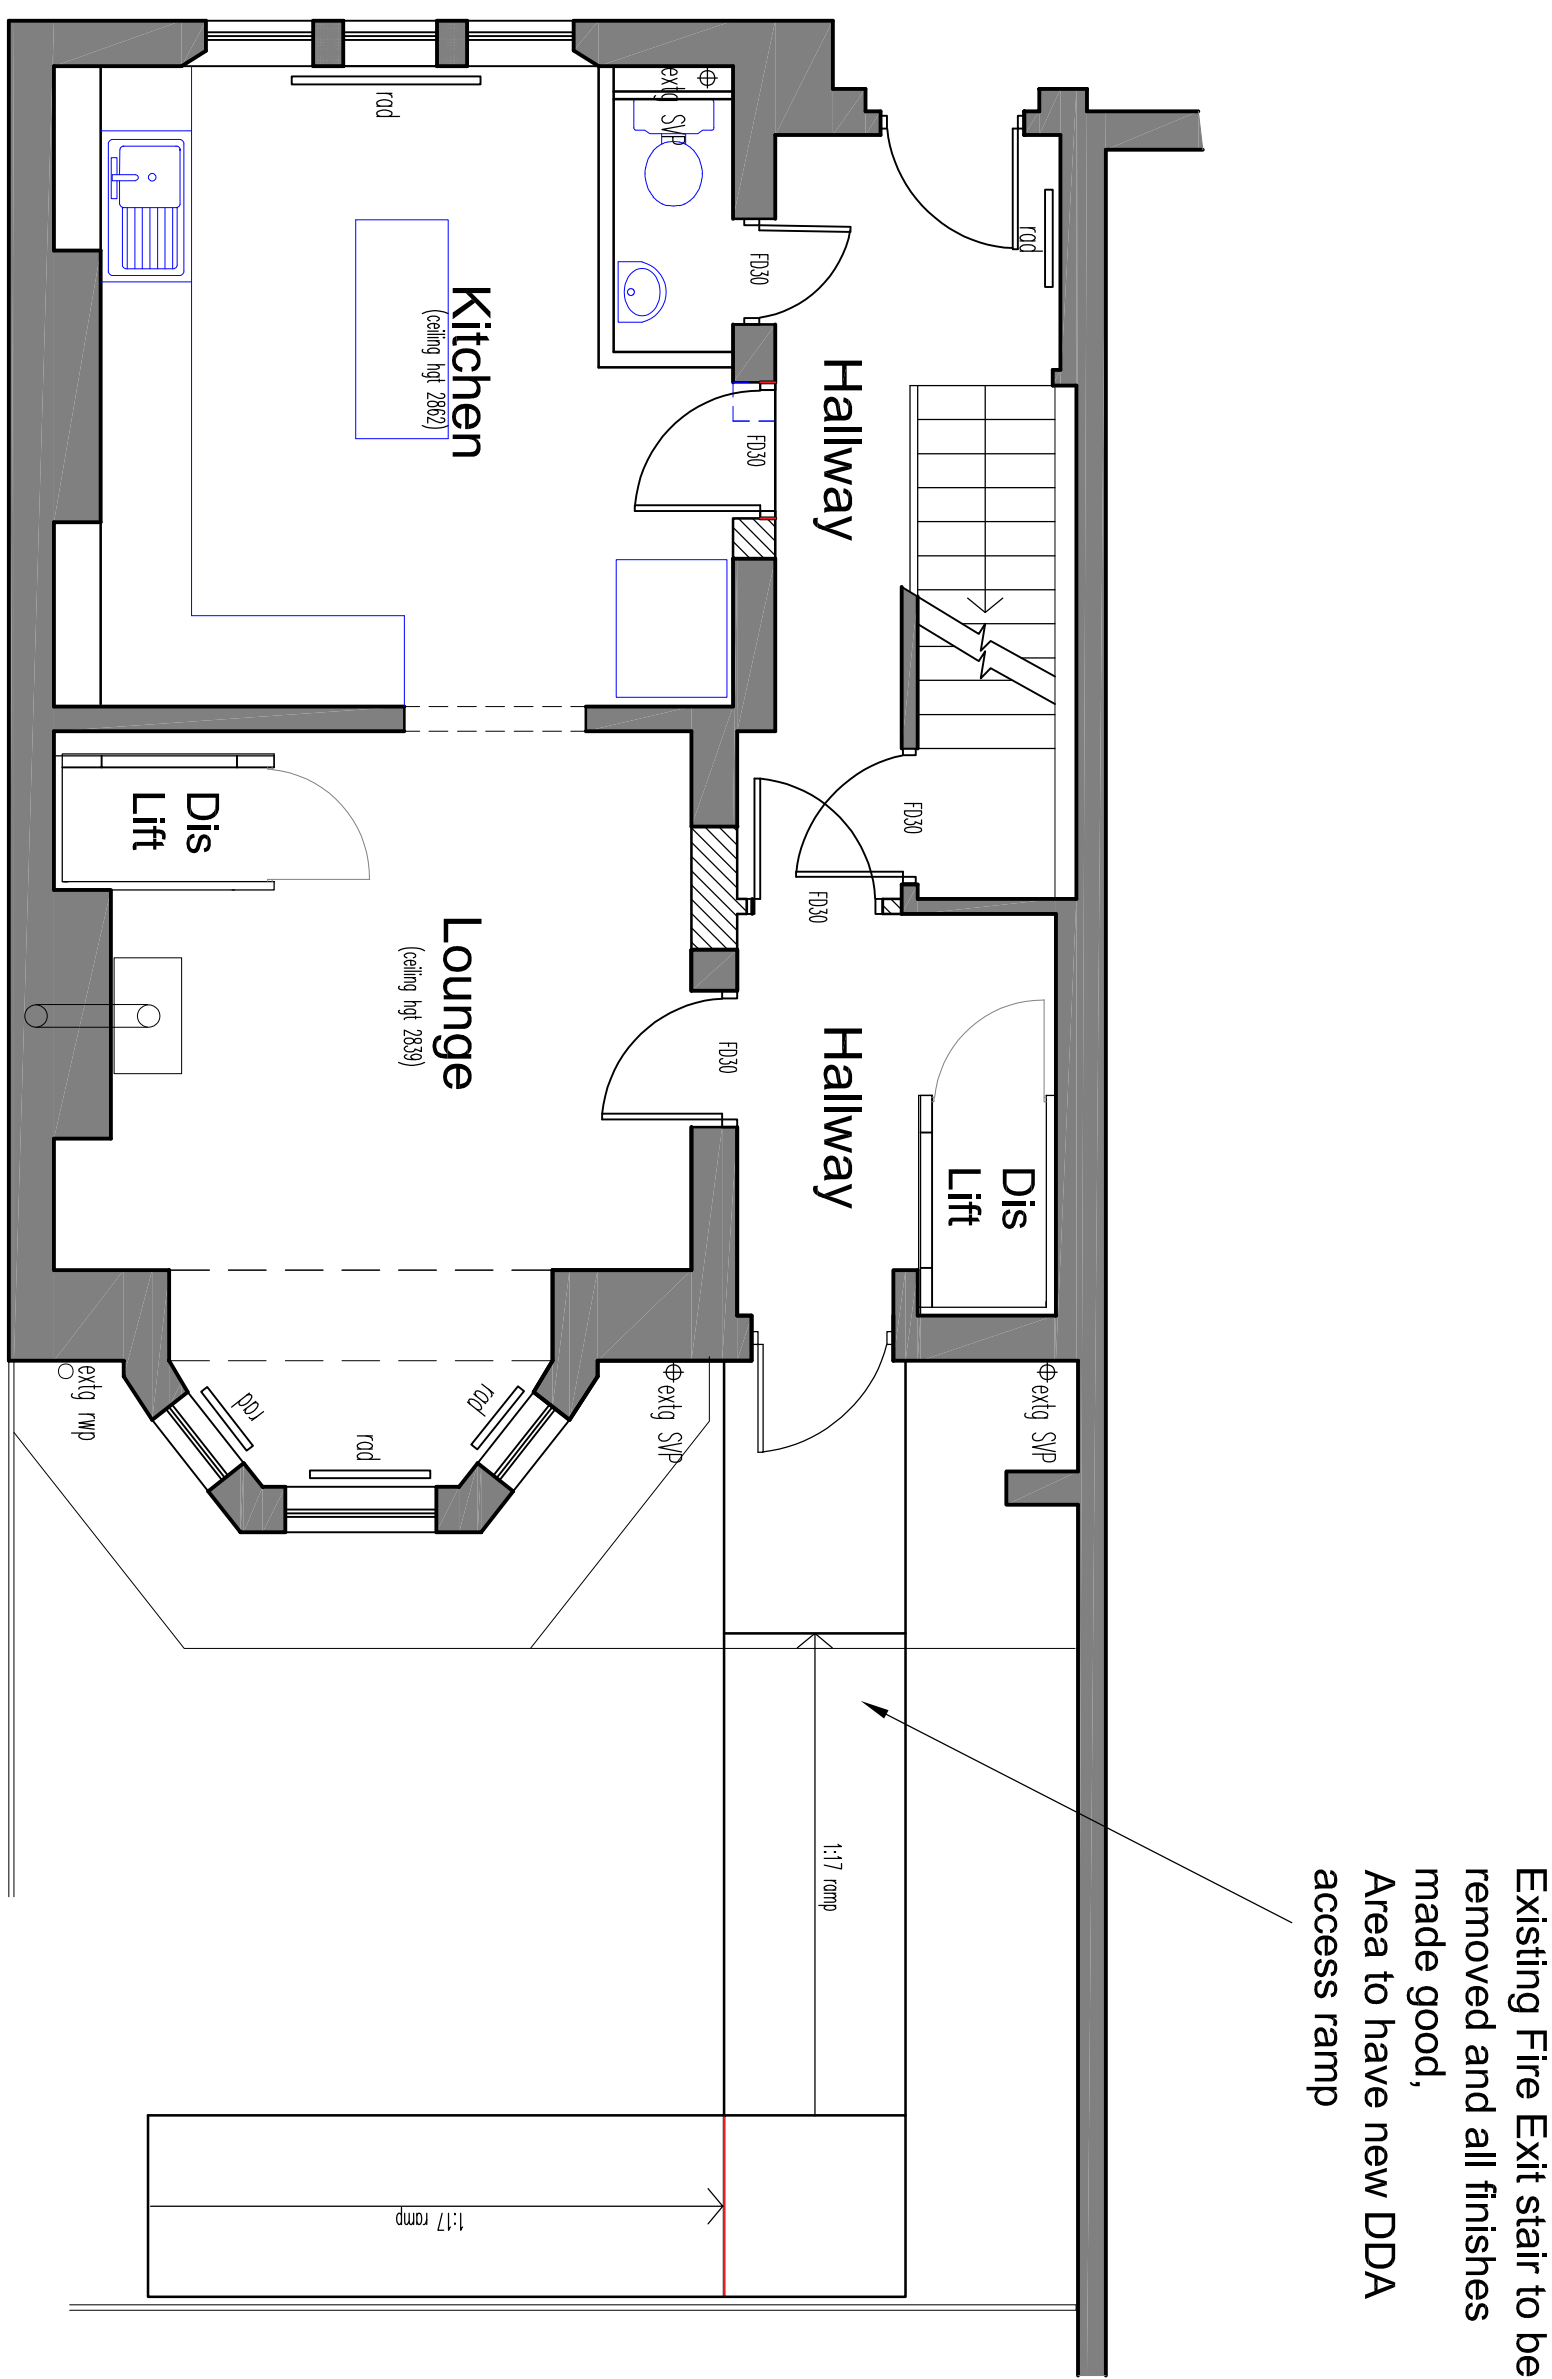

Ground Floor Plan

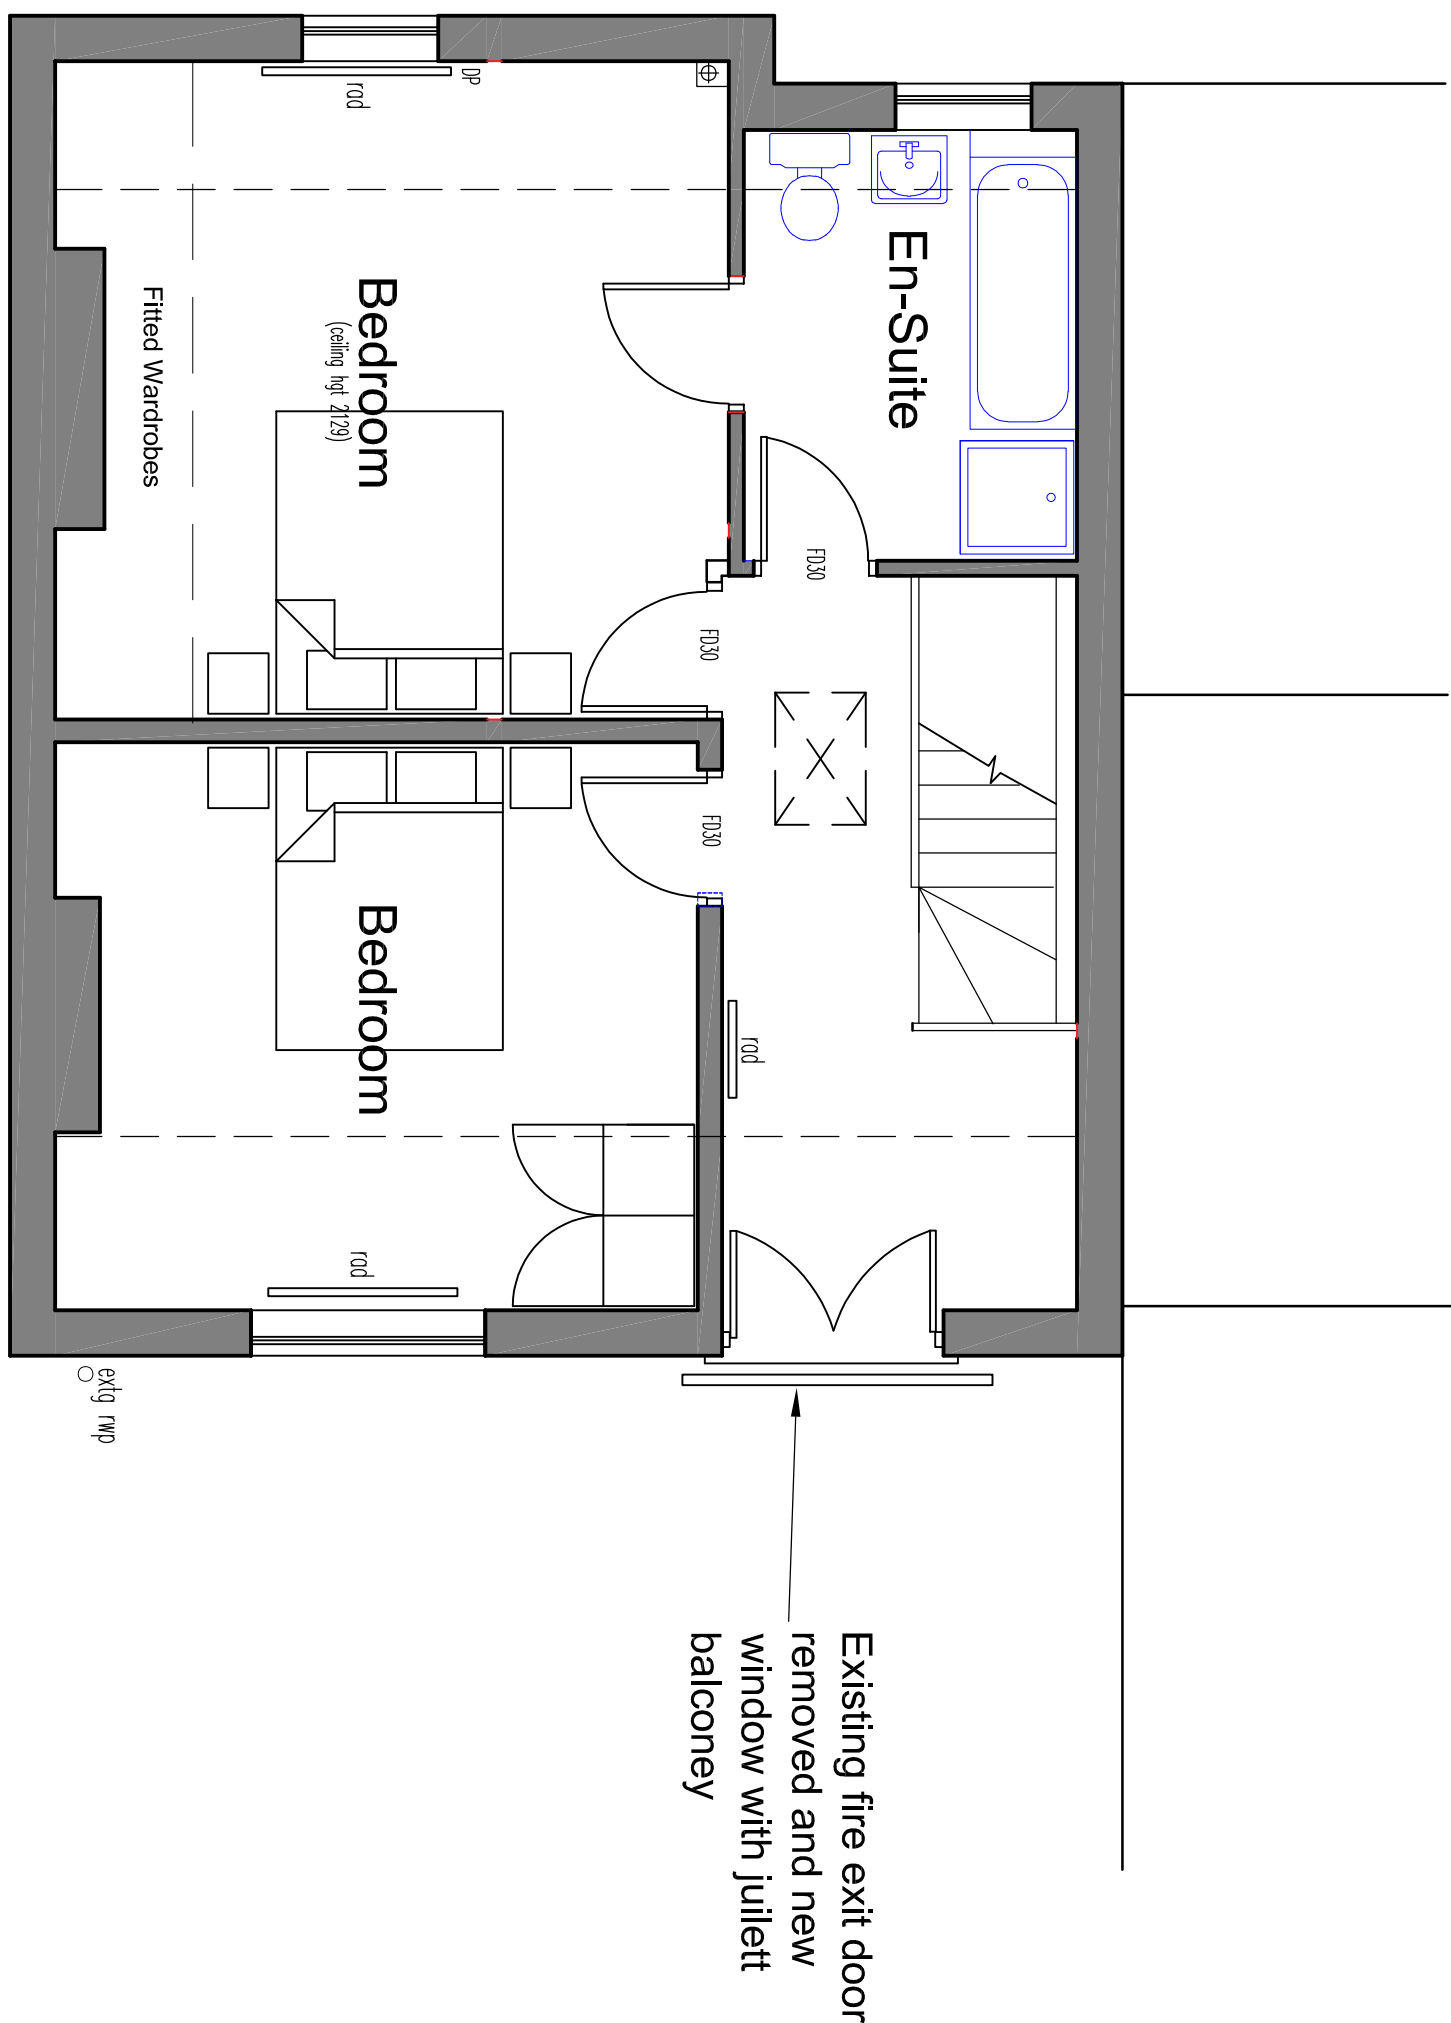

Second Floor Plan



Basement

NOTE : This drawing is subject to copyright, no portion is to be used without prior consent. This scheme is subject to Town Planning, Building Regulations and all other necessary consents. Dimensions, Areas and levels where given are subject to a site survey and are to be checked on site prior to construction.

This project falls under the Construction Design and Management Regulations 2015 whether domestic or commercial. If you have specific duties under these regulations, these duties are a legal requirement. For information on your responsibilities please go to www.HSE.gov.uk then CDM Regulations 2015.

5m @1:50

Window to be restated to basement alloco window area following removal of the extg escape stair. Void area re-opened up to same

PRELIMINARY

Rev. Date. Amendments

bwp | bourne wood partnership

SALISBURY HALL, LONDON COLNEY, 5 ALBANS, HERTFORDSHIRE AL2 8UL.
Tel: 01727 821805 enquiries@bournewood.co.uk
www.bournewood.co.uk

Client / Project:

Miss E Kilby & Miss O Kilby
58 Dacre Road, Hitchin,
Herts. SG5 1QL

Drawing Title:

Proposed Floor Plans

Drawn By: Date: Jan 2026

Scale: 1 : 50 Size: A1

Job / Drawing Number: 2288 PD01 Revision: A

Project Management And Cost Control Of Construction Projects