



This project falls under the Construction Design and Management Regulations 2015 whether domestic or commercial.

As the client you have specific duties under these regulations. These duties are a legal requirement.

For information on your responsibilities please go to www.HSE.gov.uk then CDM Regulations 2015.

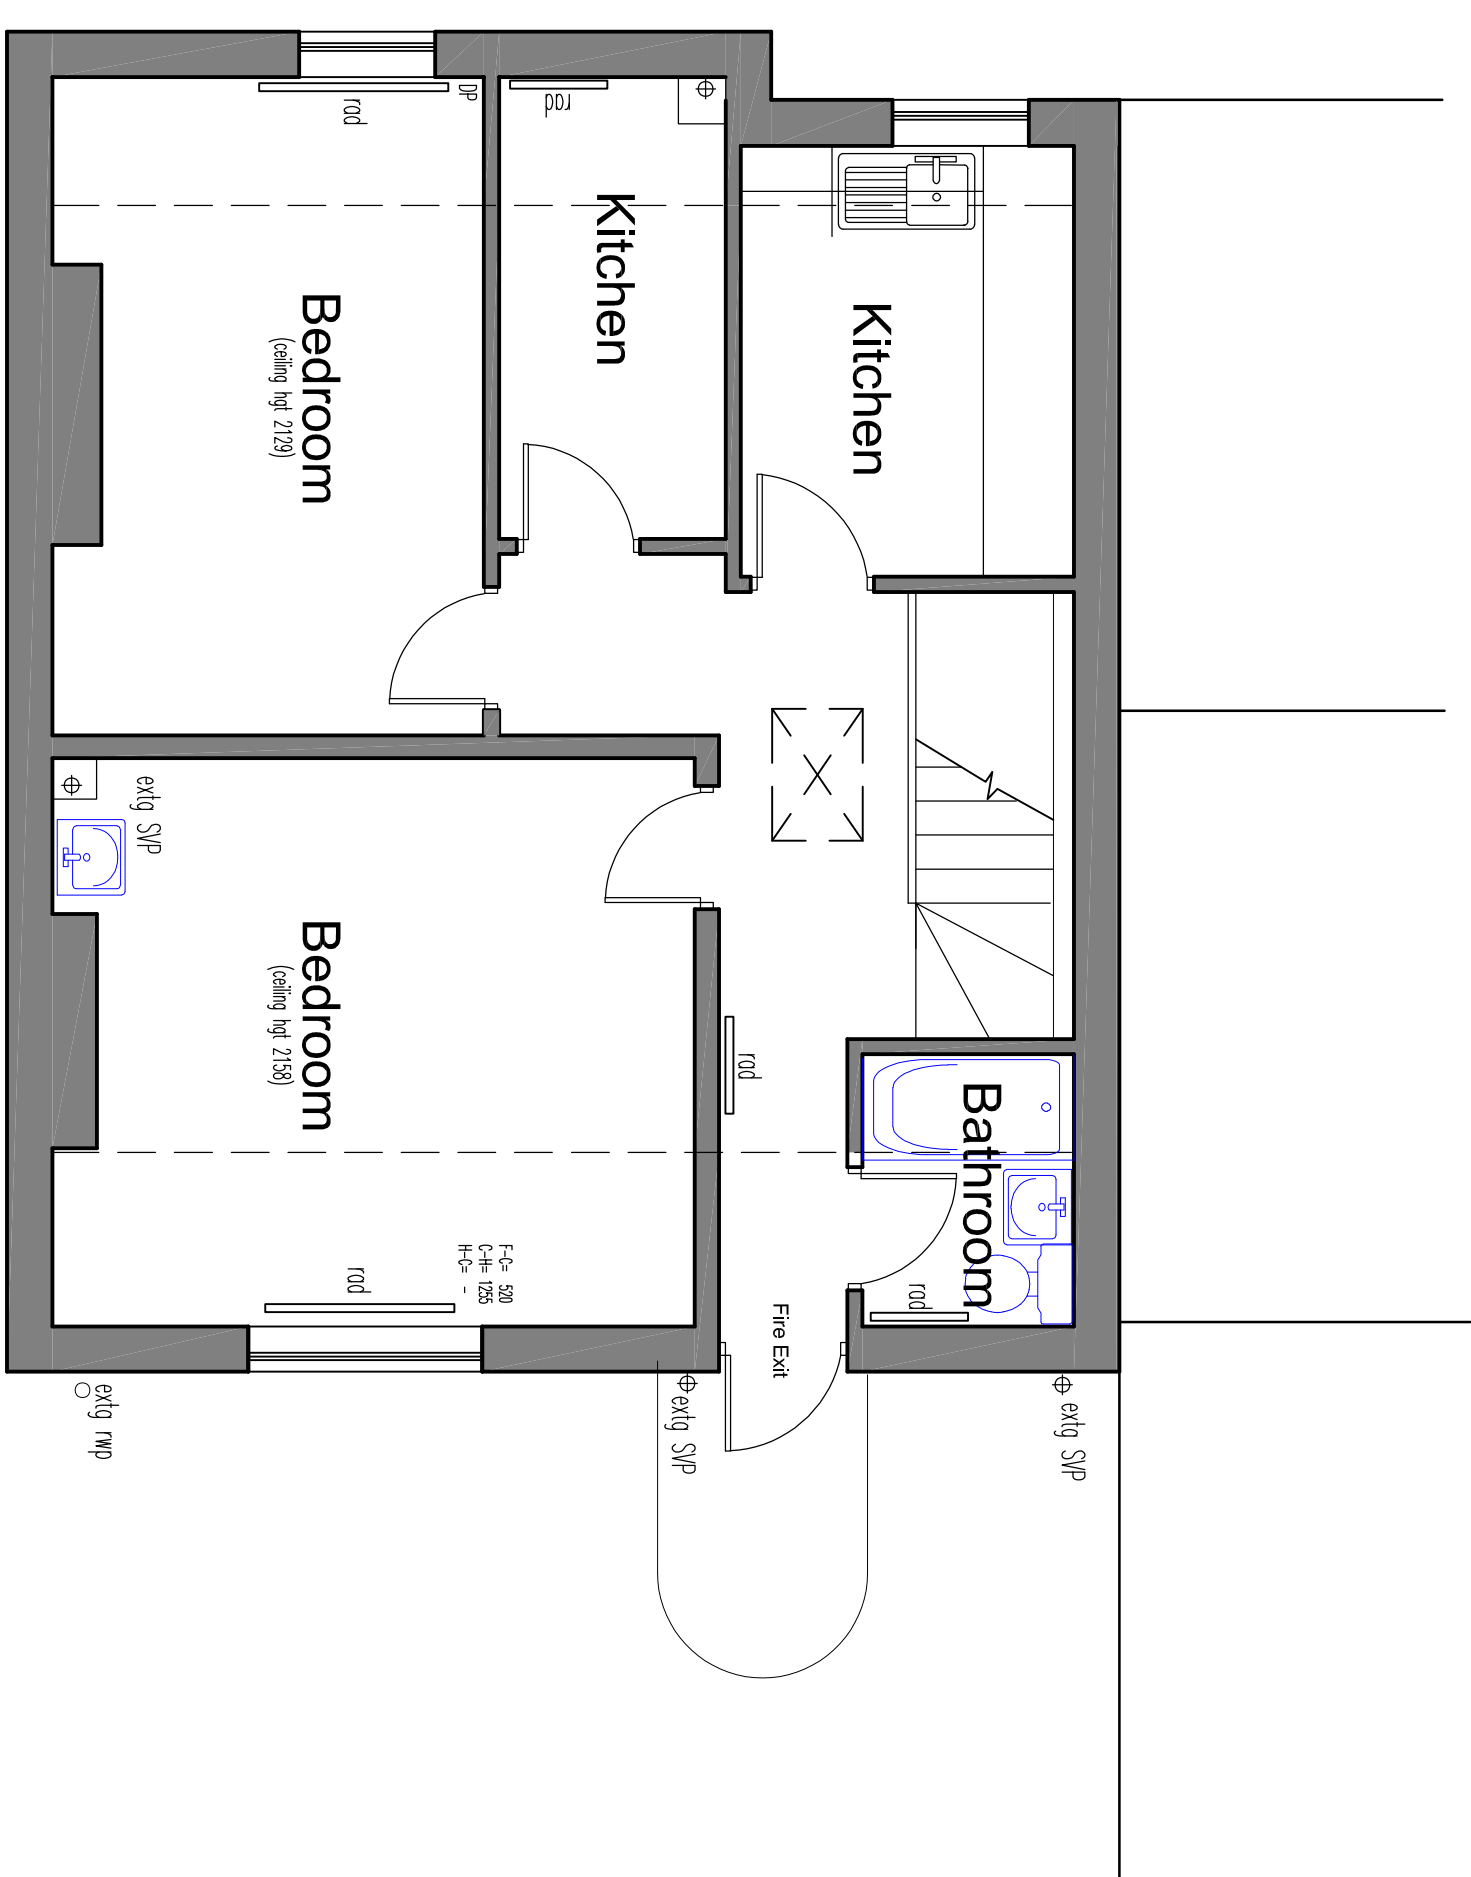

Second Floor Plan

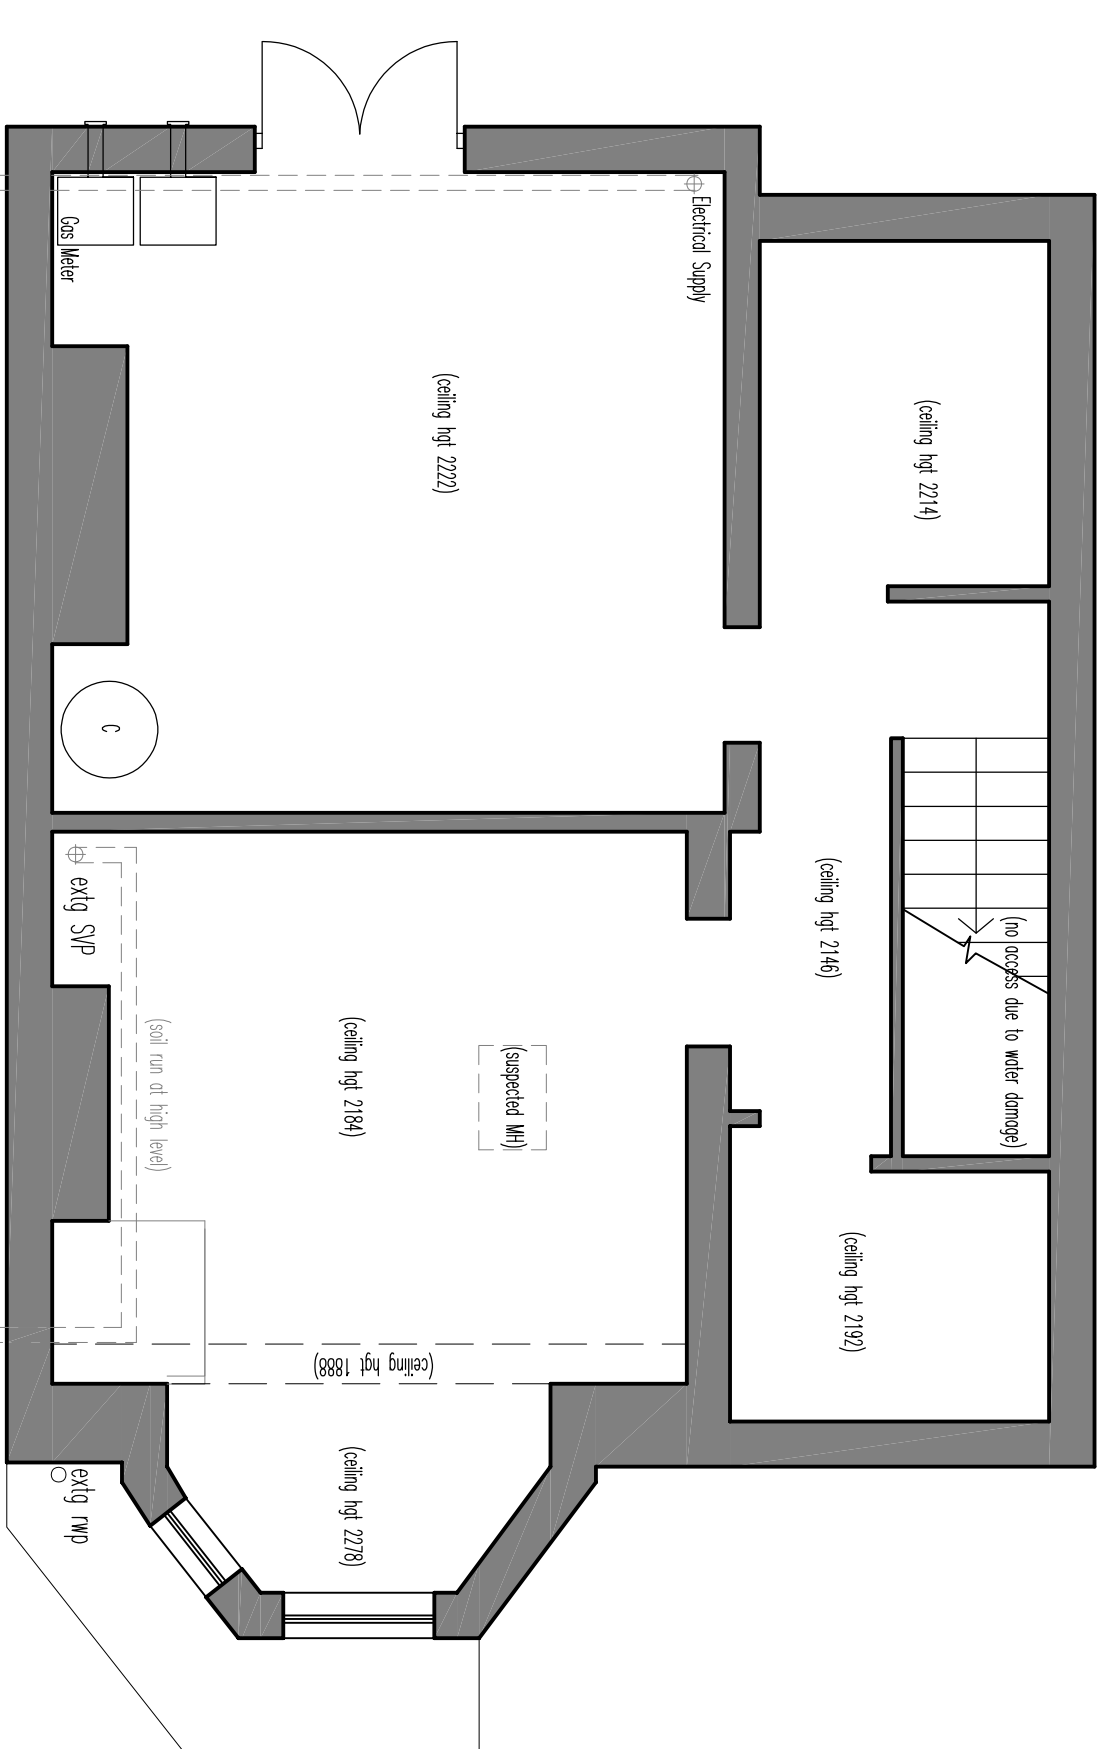

Basement

bwp bourne wood partnership

SALISBURY HALL, LONDON COUNLEY, ST. ALBANS, HERTFORDSHIRE, AL2 1BU.
Tel:01727 821587 Email:admin@bournemp.co.uk
www.bournemp.co.uk

Miss E Kilby & Miss O Kilby
58 Dacre Road, Hitchin,
Herts. SG5 1QL

Drawing Title: _____

Existing Floor Plans

Drawn By:	Date:
Dec 2025	
Scale:	Size:
1 : 50	A1
Job / Drawing Number:	Revision:
2288 SV01	

Project Management And Cost Control Of Construction Projects