


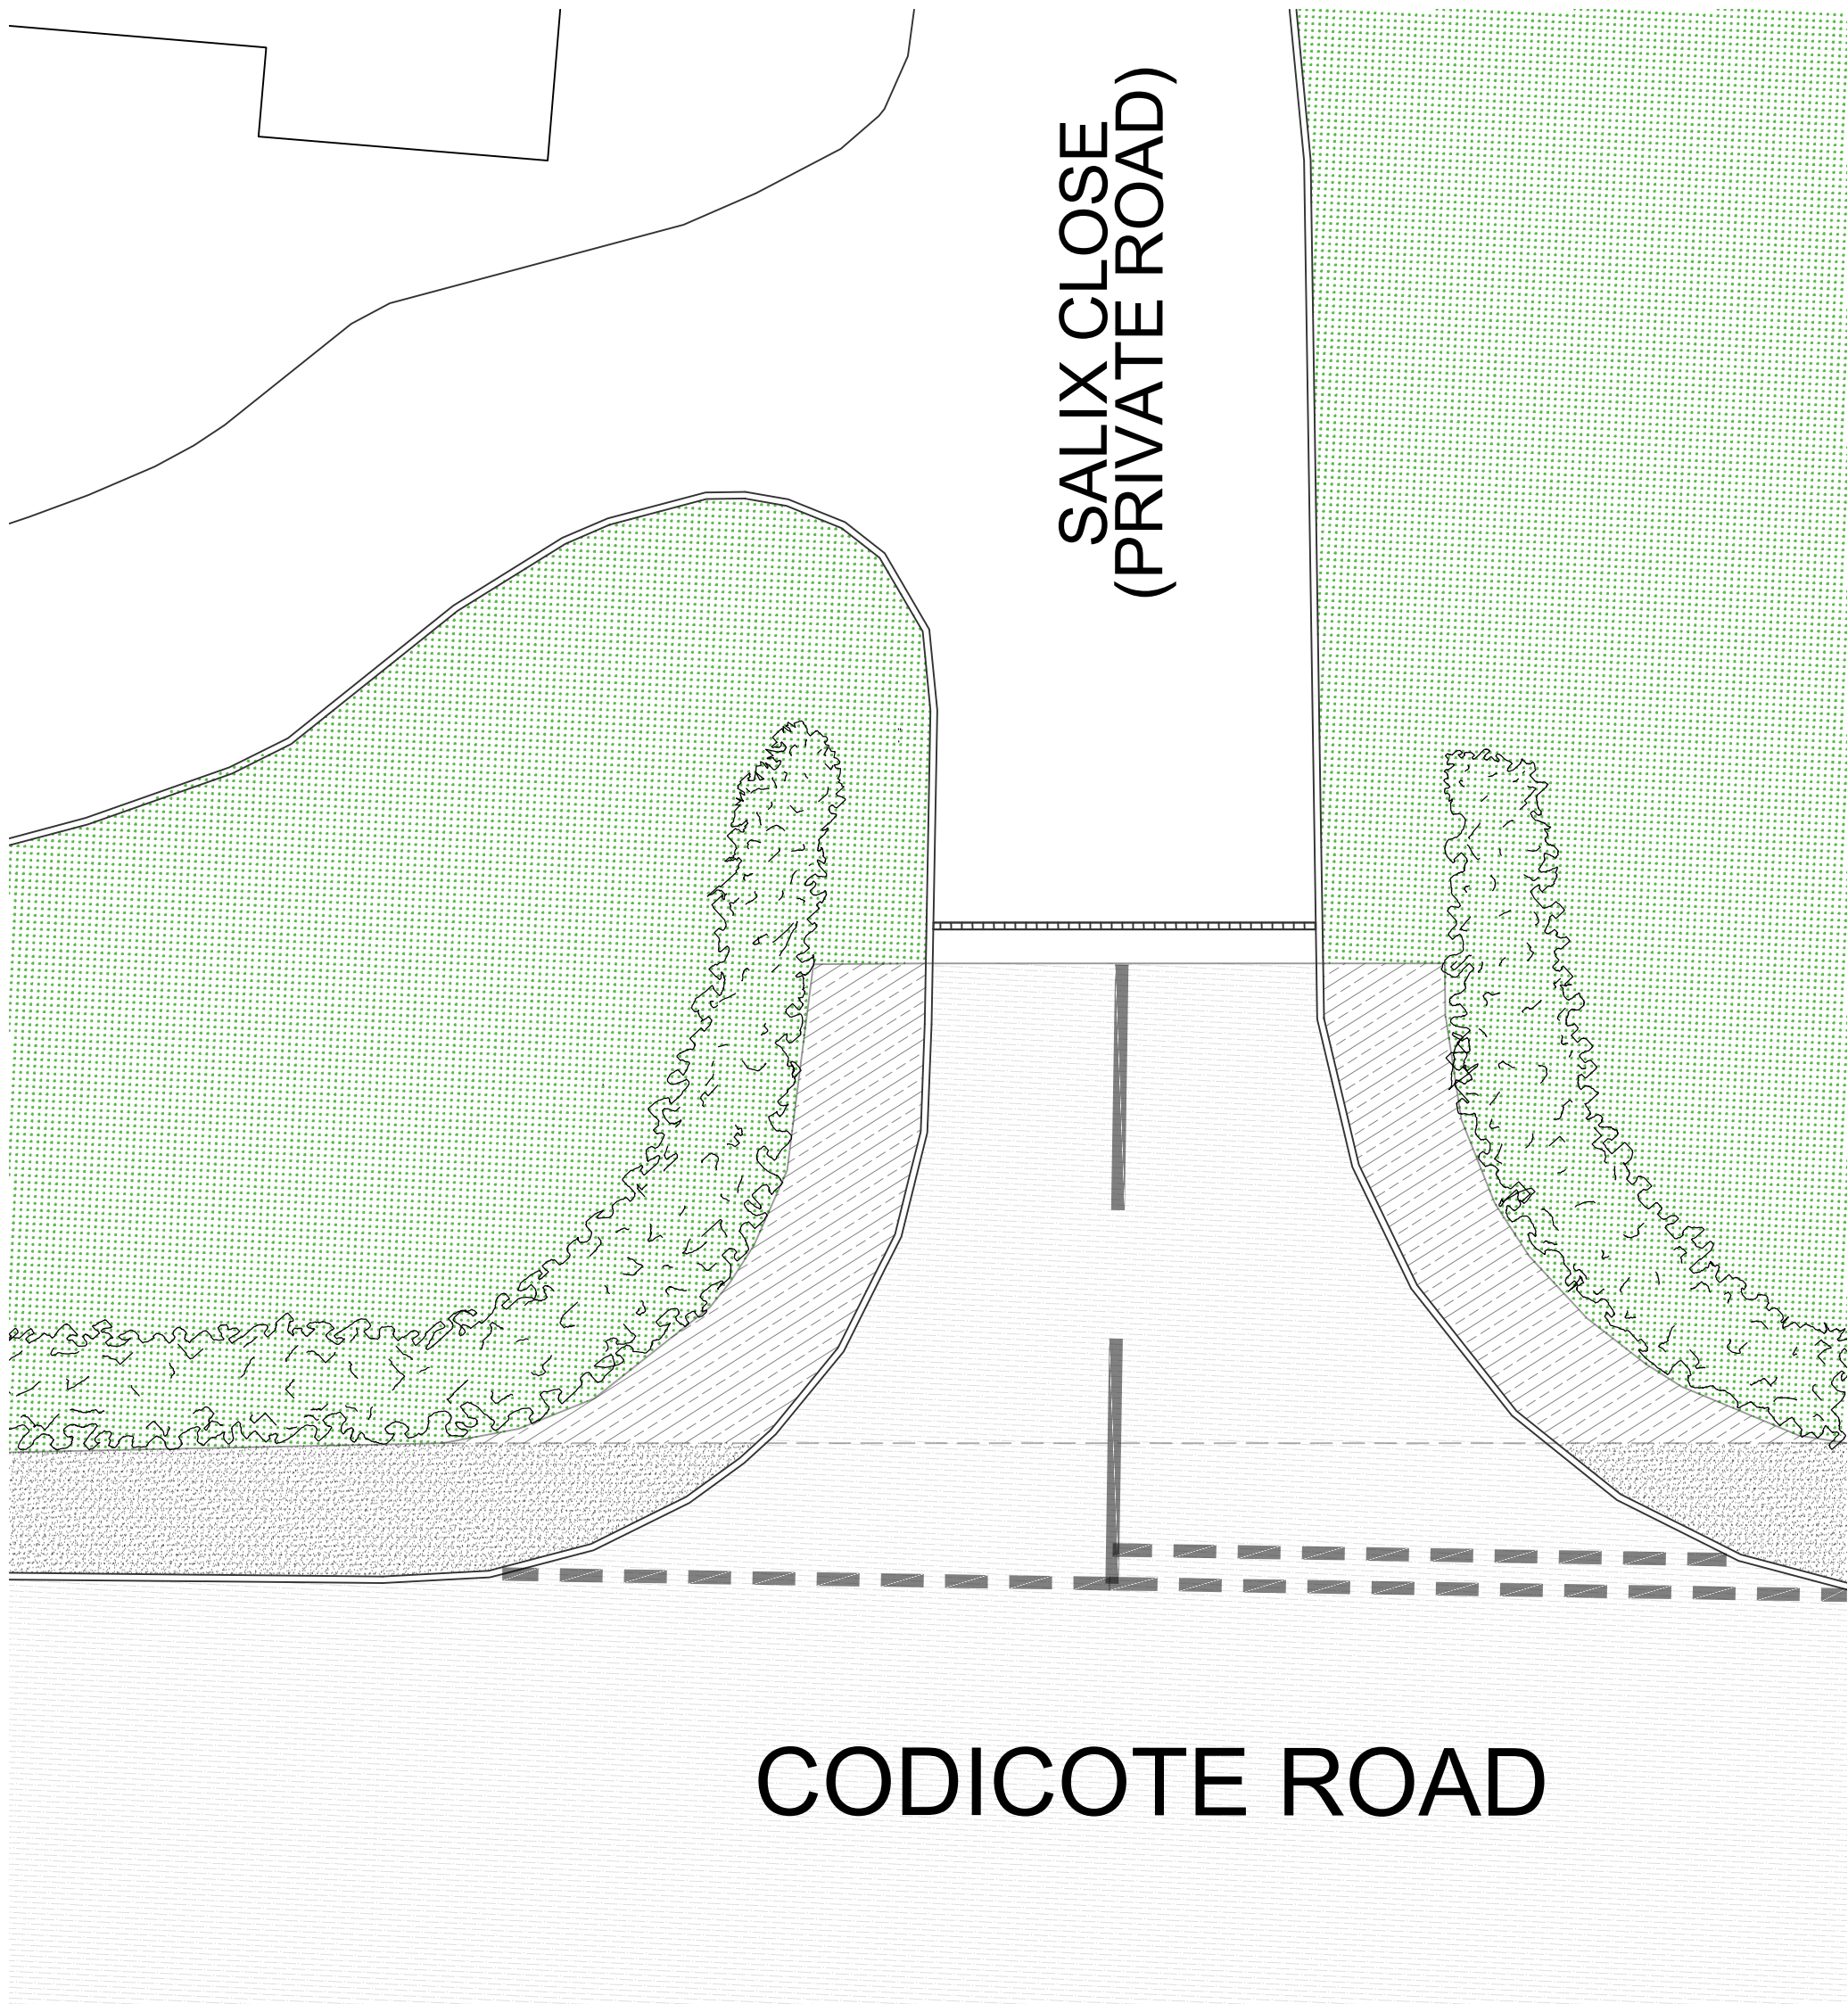


 



EXISTING ENTRANCE PLAN
Scale 1:100

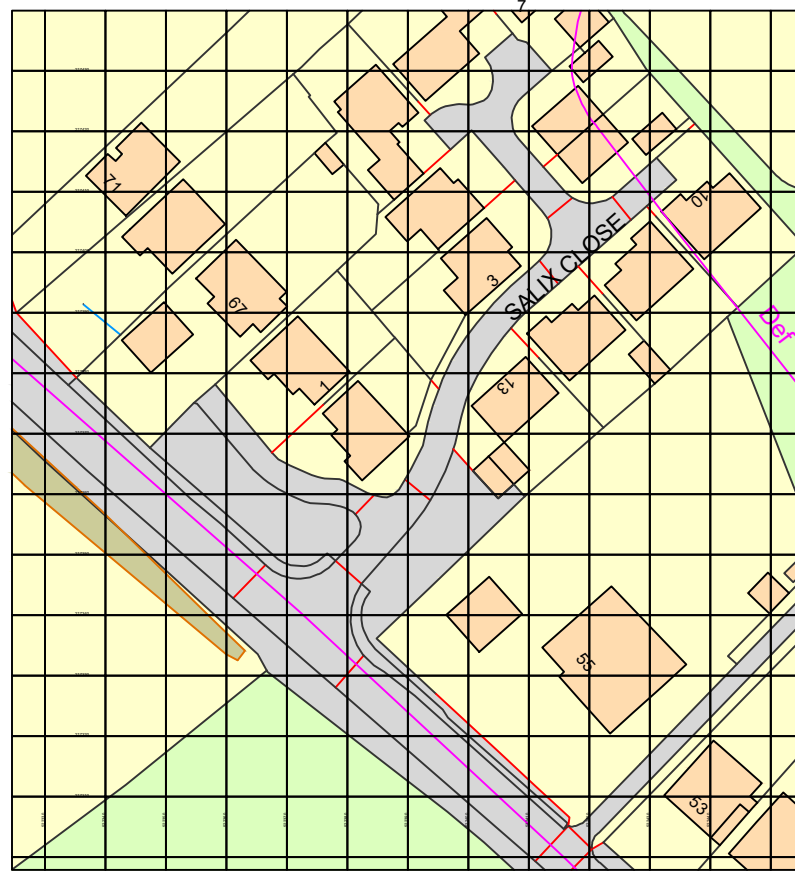

PROPOSED ENTRANCE PLAN - WITH GATES
Scale 1:100

 


SITE LOCATION PLAN
Scale 1:1250

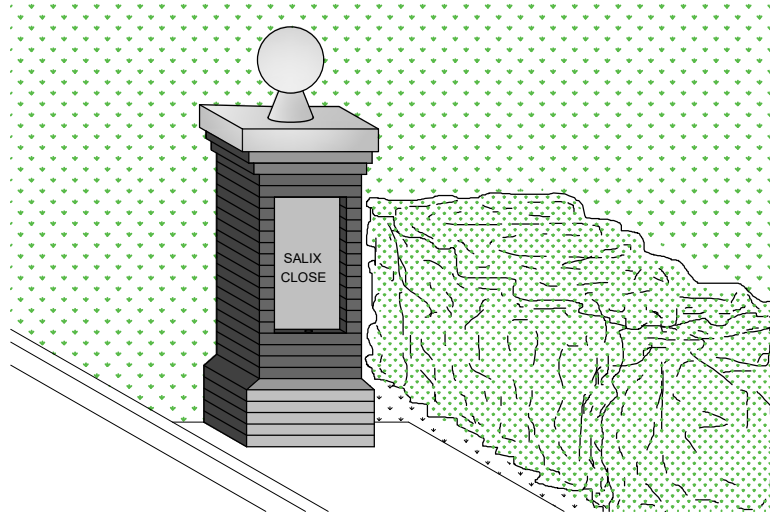 


PIER 3D VISUAL
Scale NTS



EXISTING ENTRANCE VIEW FROM CODICOTE ROAD
Scale :NTS

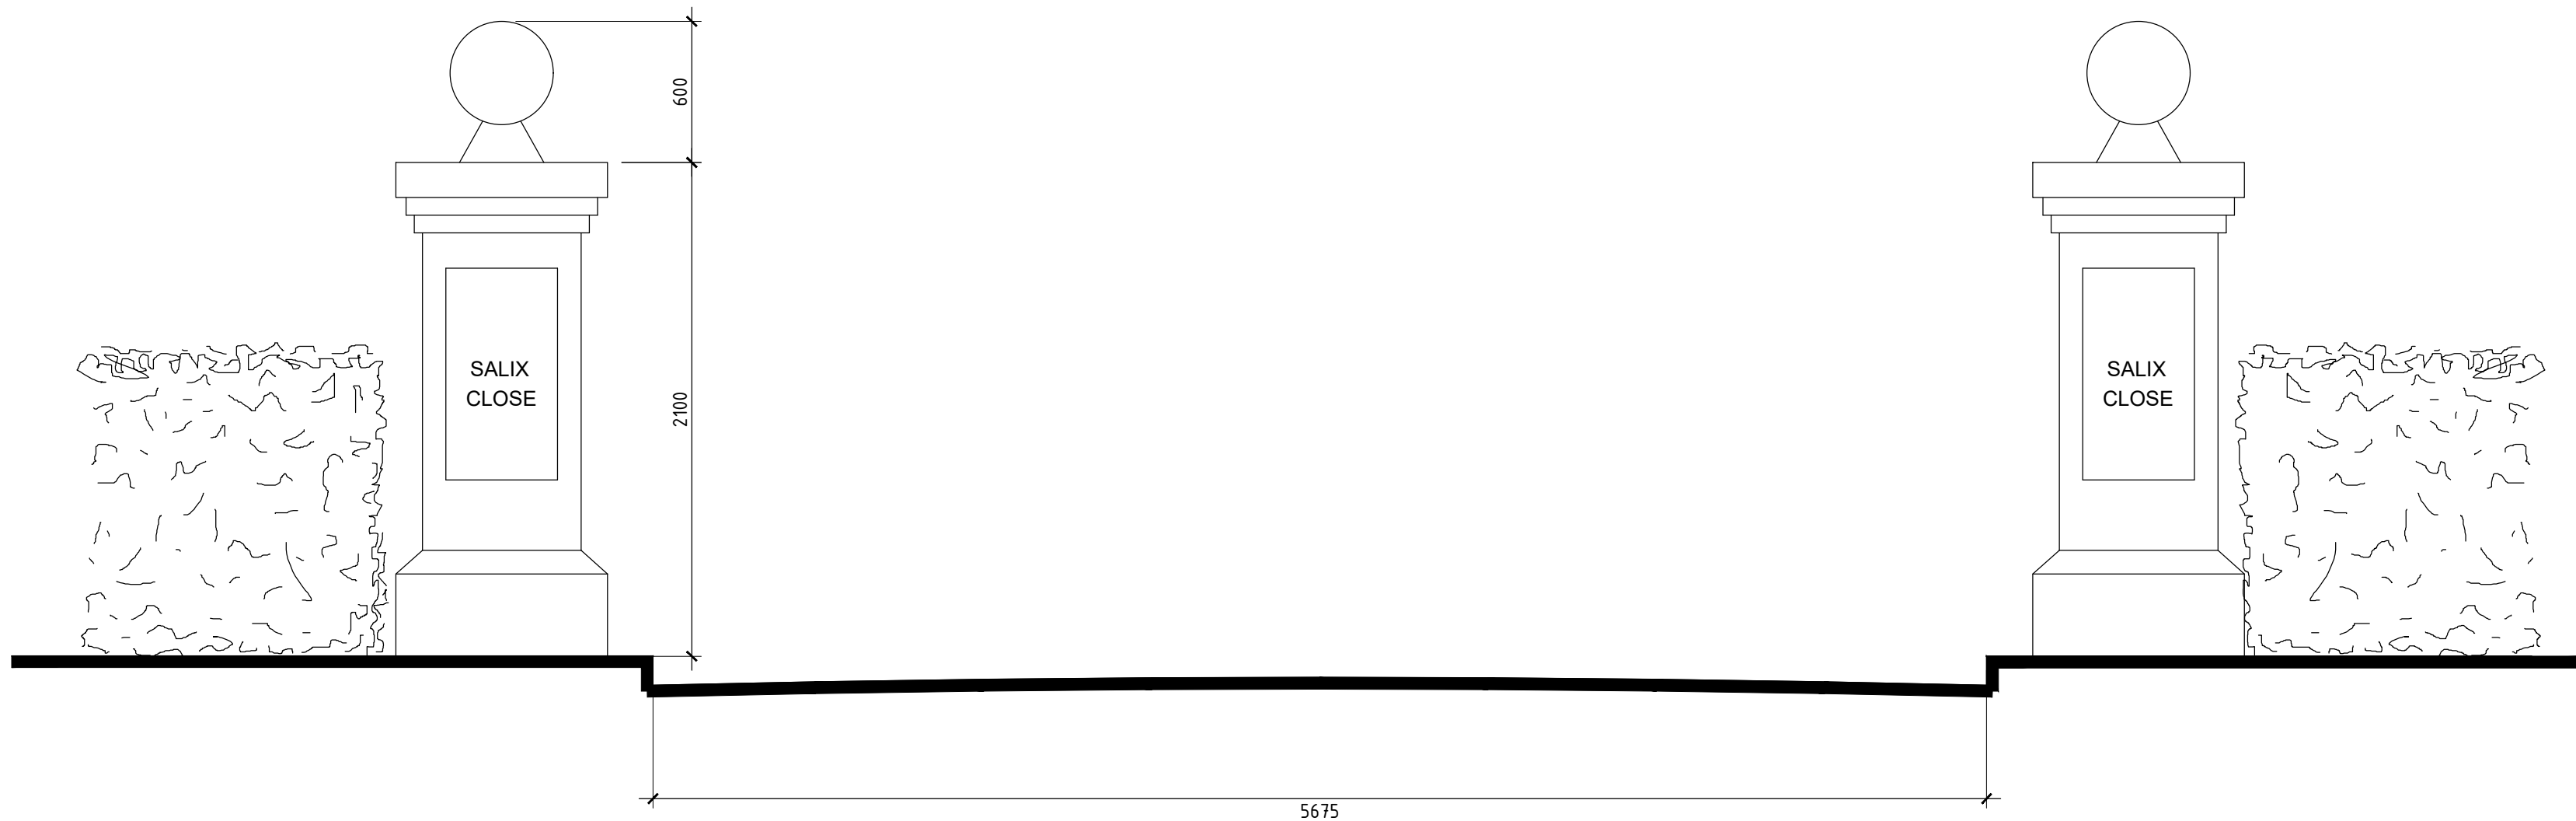

PROPOSED ENTRANCE FRONT ELEVATION - PIERS
Scale 1:50

 

rev	date	by	description
P1	16/12/25	MB	DRAFT ISSUE
P2	23/12/25	MB	SECOND ISSUE

PRELIMINARY TENDER CONSTRUCTION	SALIX CLOSE, CODICOTE ROAD WELWYN, AL6 9GP	scale Varies @ A1	date/drawn DEC 25 MB
	EXISTING & PROPOSED LANDSCAPING PLANS FOR NEW ENTRANCE PIERS	drawing no. 100 - SC-102	rev. P2