



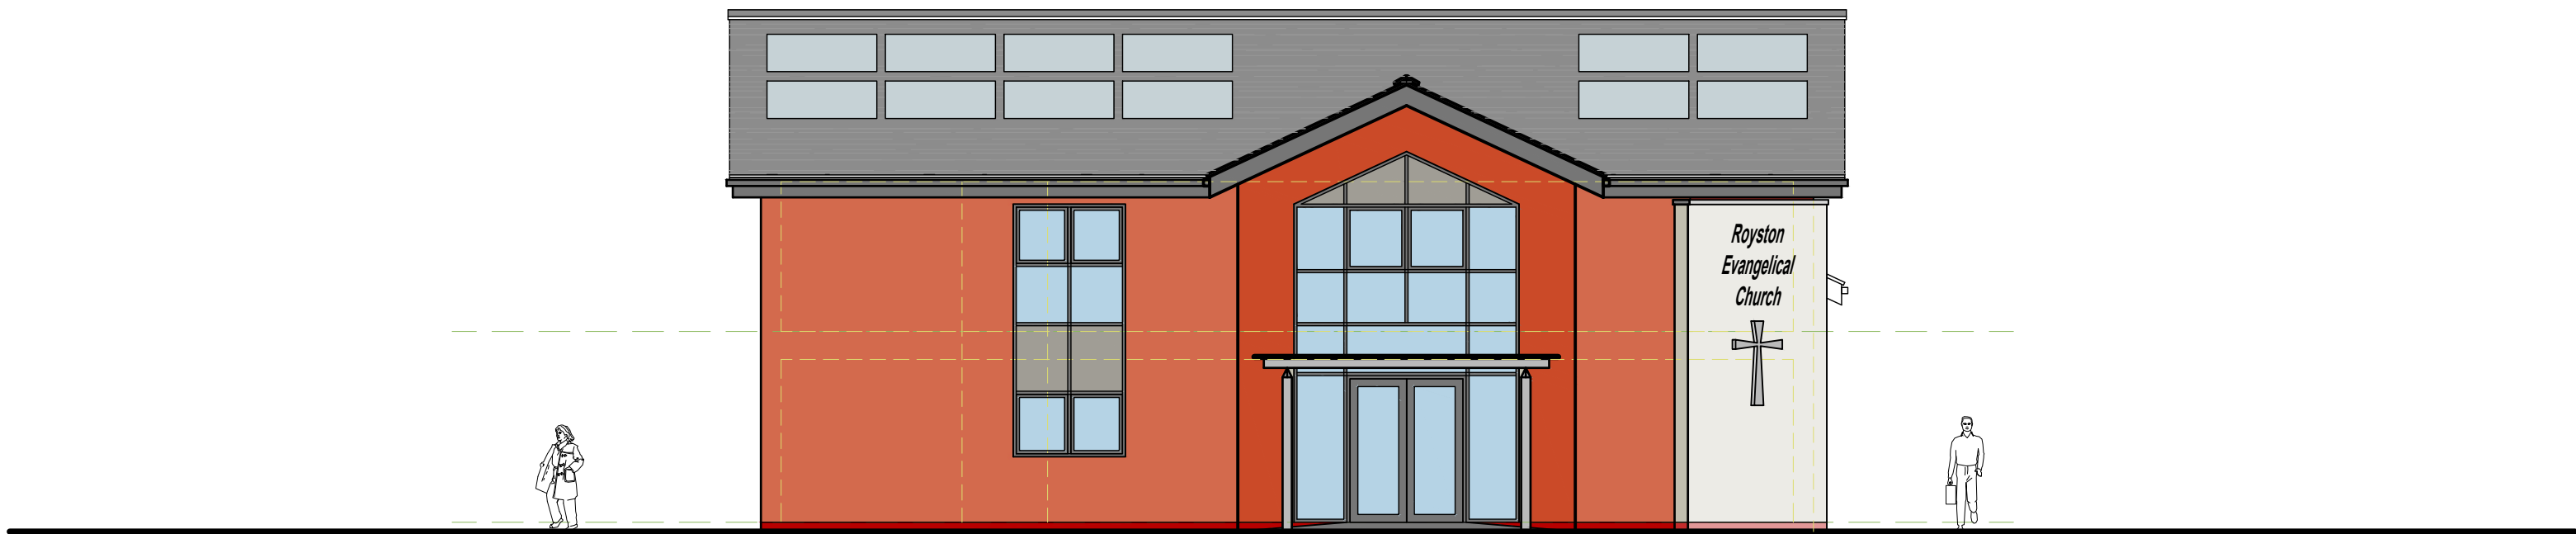


South West Elevation

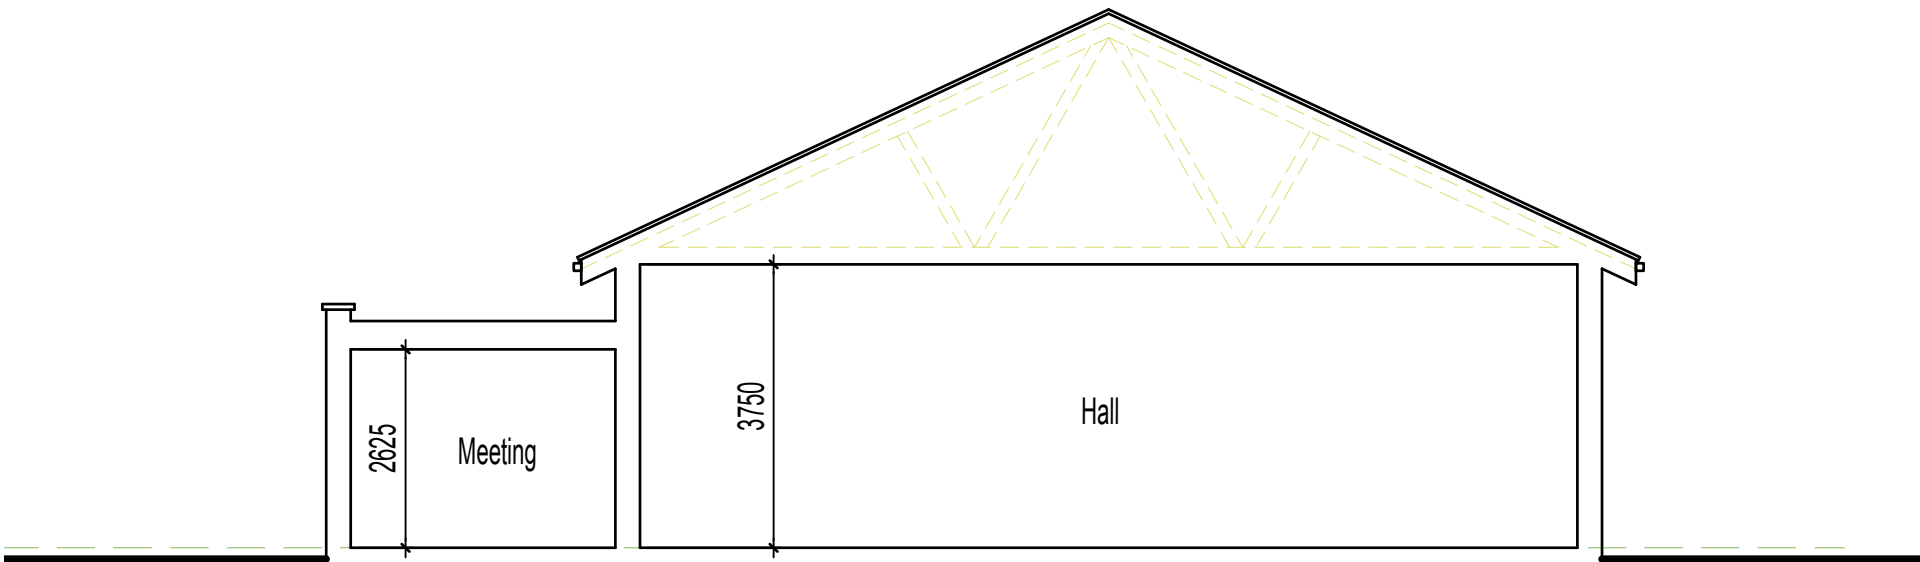


Typical Section thro' Main Hall



South East Elevation

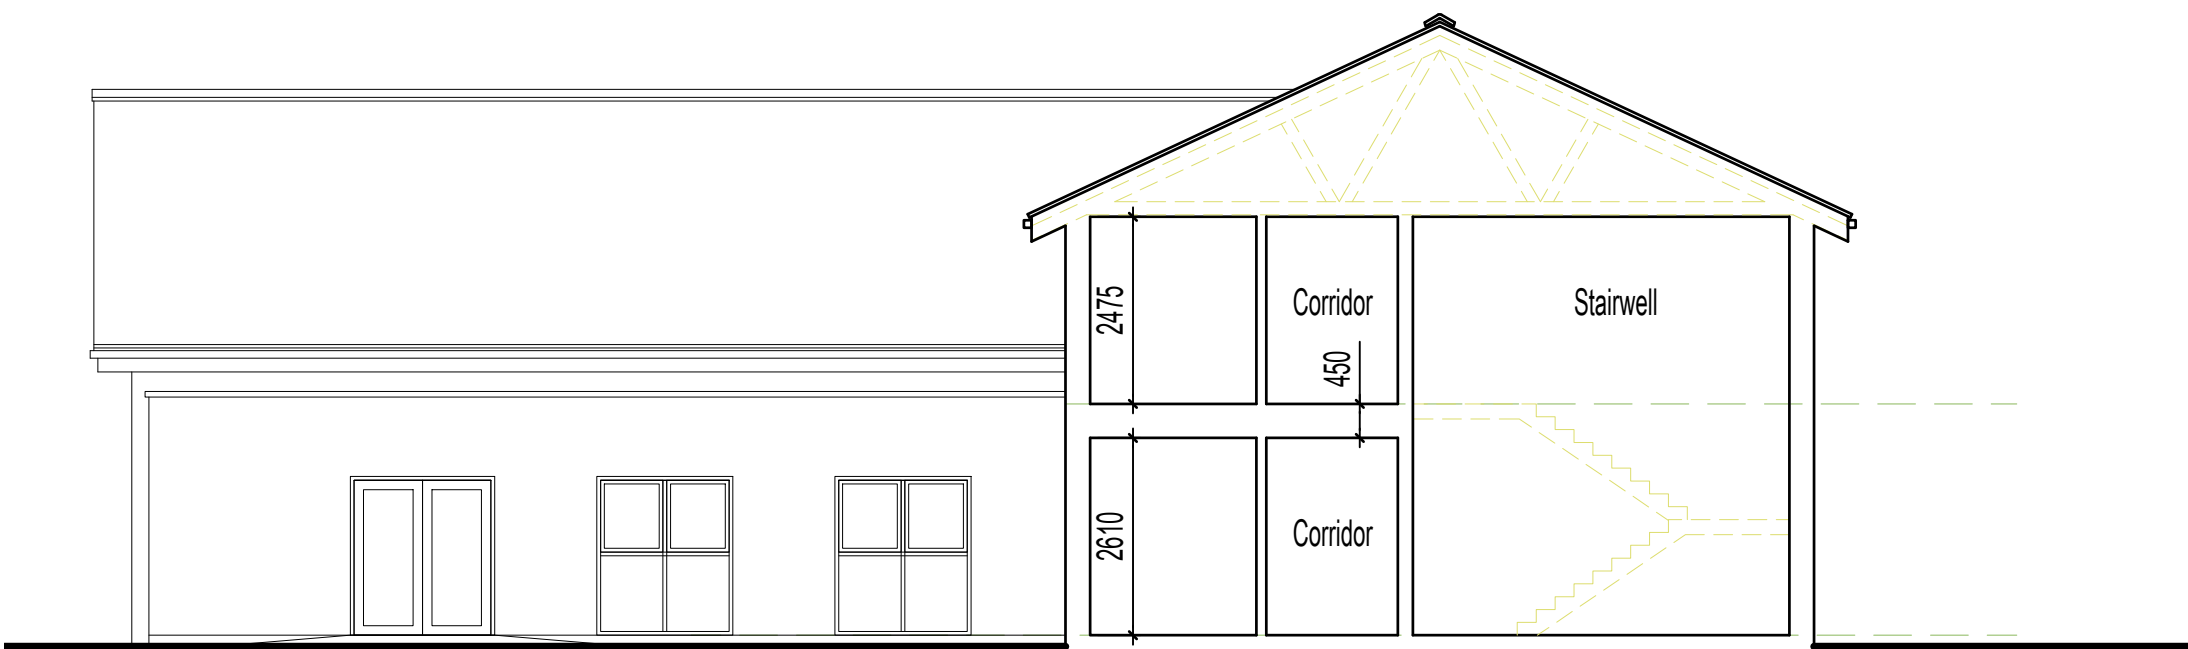

Typical Section thro' 2 storey

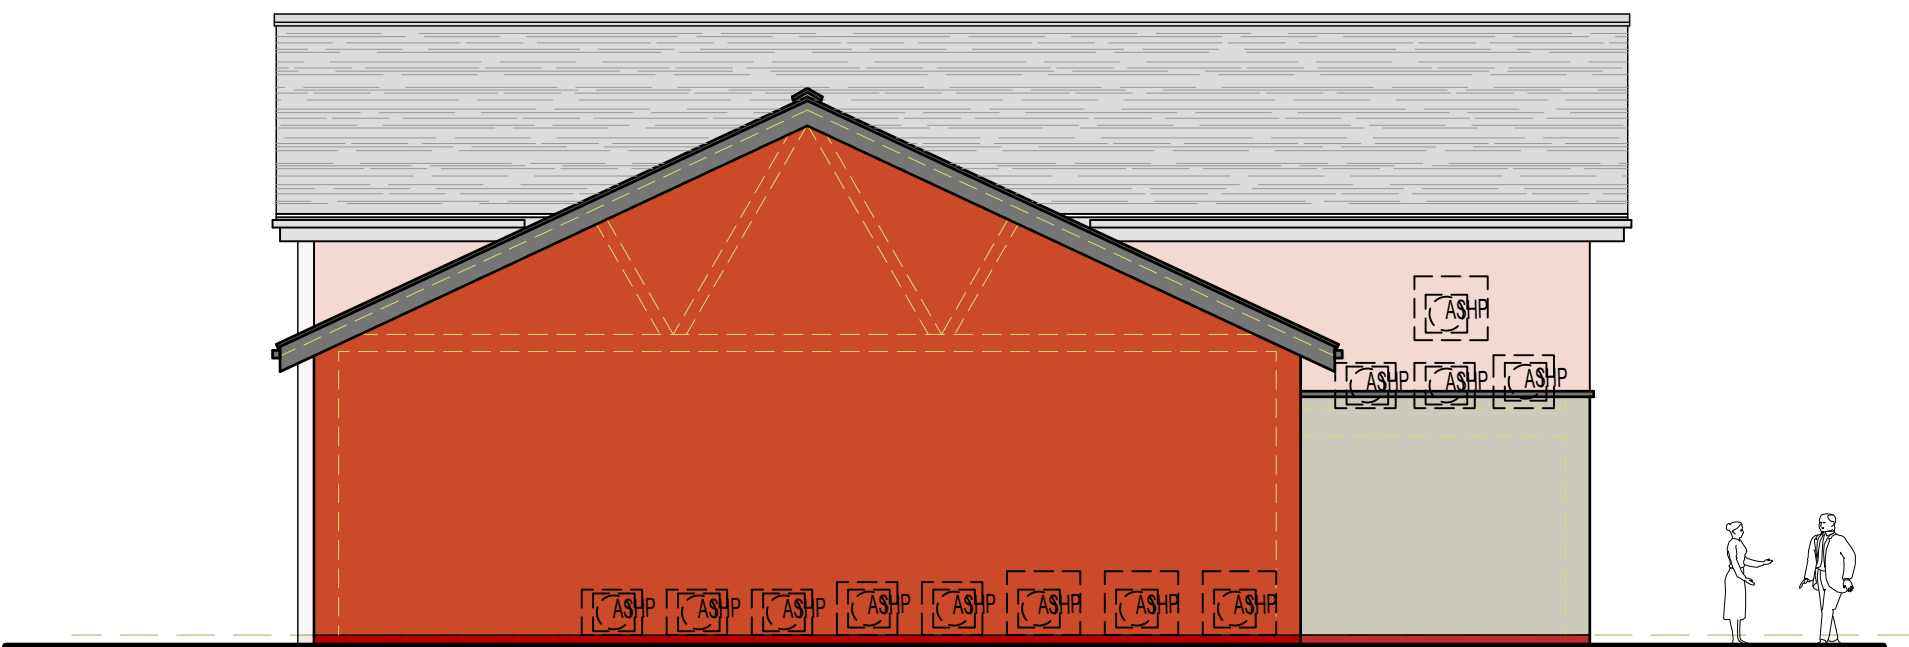


North East Elevation



North West Elevation

DISCLAIMER NOTES:
DRAWING SUBJECT TO FOLLOWING
CONDITIONS:
SITE LEVEL SURVEY
MEASURED BUILDING SURVEY
CONFIRMATION OF LEGAL BOUNDARY & EASEMENTS
GROUND INVESTIGATION BY OTHERS
STATUTORY AUTHORITY SERVICES INVESTIGATION
PLANNING AUTHORITY COMMENTS/ APPROVAL
HIGHWAY AUTHORITY COMMENTS/ APPROVAL
CONSERVATION OFFICER COMMENTS/ APPROVAL
FLOOD RISK ASSESSMENT
PARTY WALL ACT 1996

 

Studio @
32 Bathford Hill, Bathford,
Bath & NorthEast Somerset, BA1 7SL, England.
T: 07903 073451
E: studio@axonarchitects.co.uk
W: www.axonarchitects.co.uk

CLIENT
Mayway Construction Ltd

PROJECT
Proposed Replacement Church
Royston Evangelical Church
York Way, Royston

STATUS
Planning

DRAWN
nja

CHECKED
nm

SCALE
1:100

DRAWING
Elevations as Proposed

DRAWING No.
241573-PL06

REVISION
-