

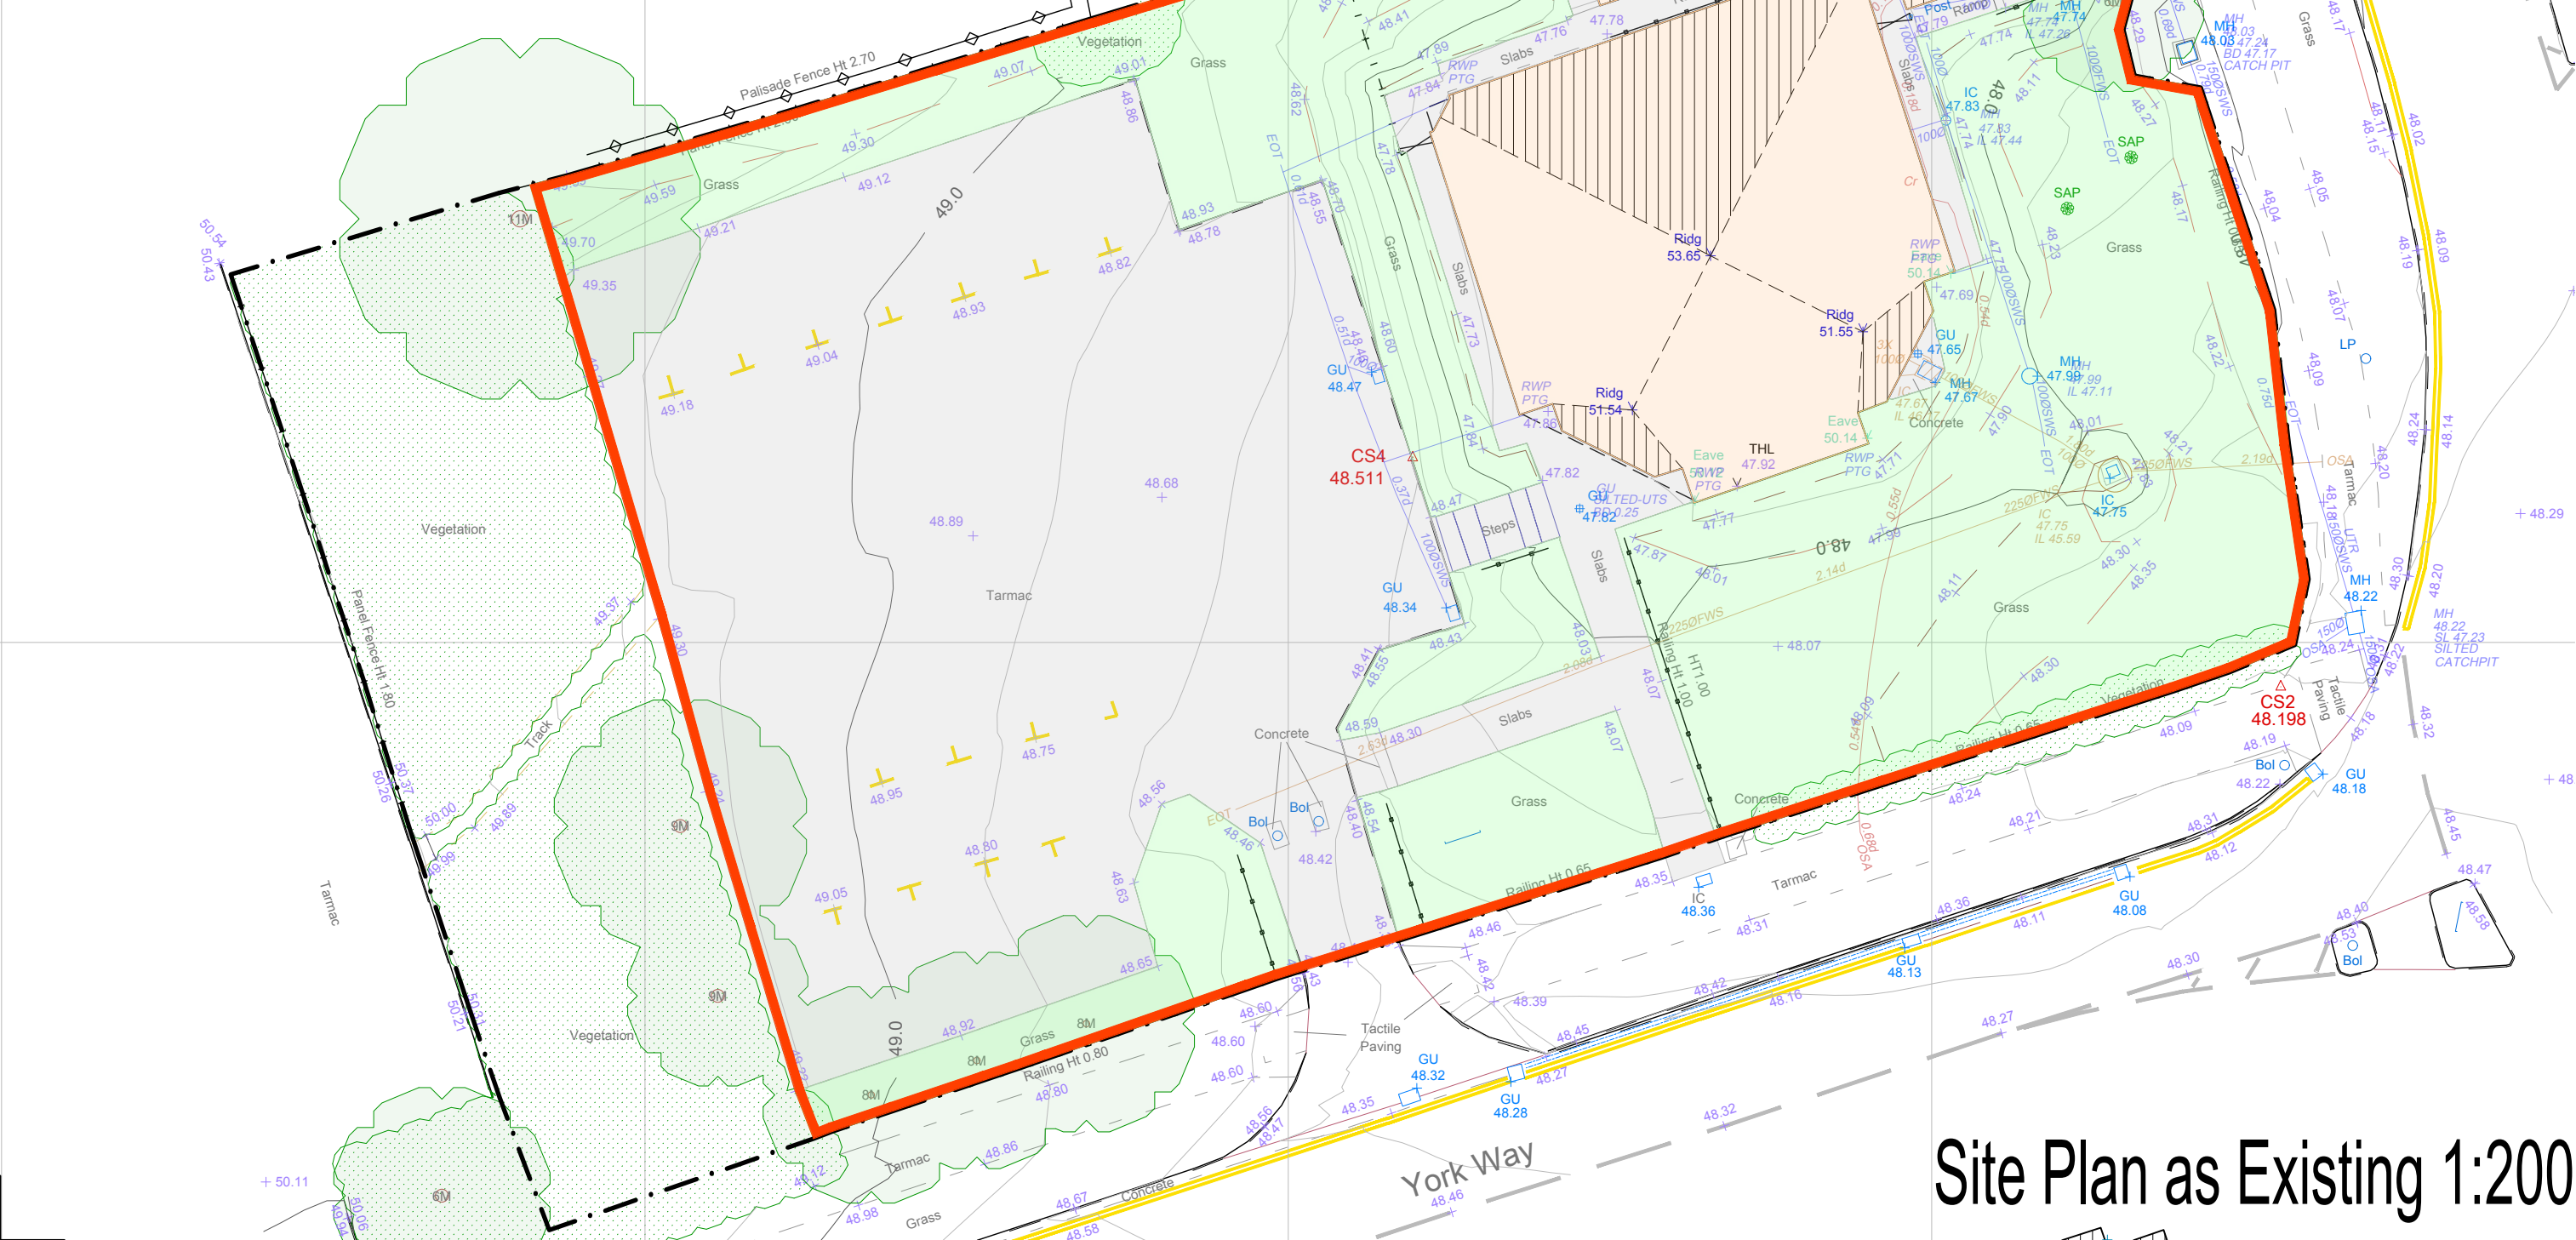
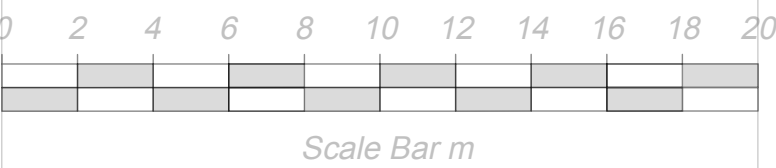


|     |            |            |        |
|-----|------------|------------|--------|
| CS1 | 535186.430 | 241795.451 | 49.656 |
| CS2 | 535250.852 | 241818.618 | 48.198 |
| CS3 | 535245.542 | 241849.475 | 48.024 |
| CS4 | 535223.867 | 241825.739 | 48.511 |

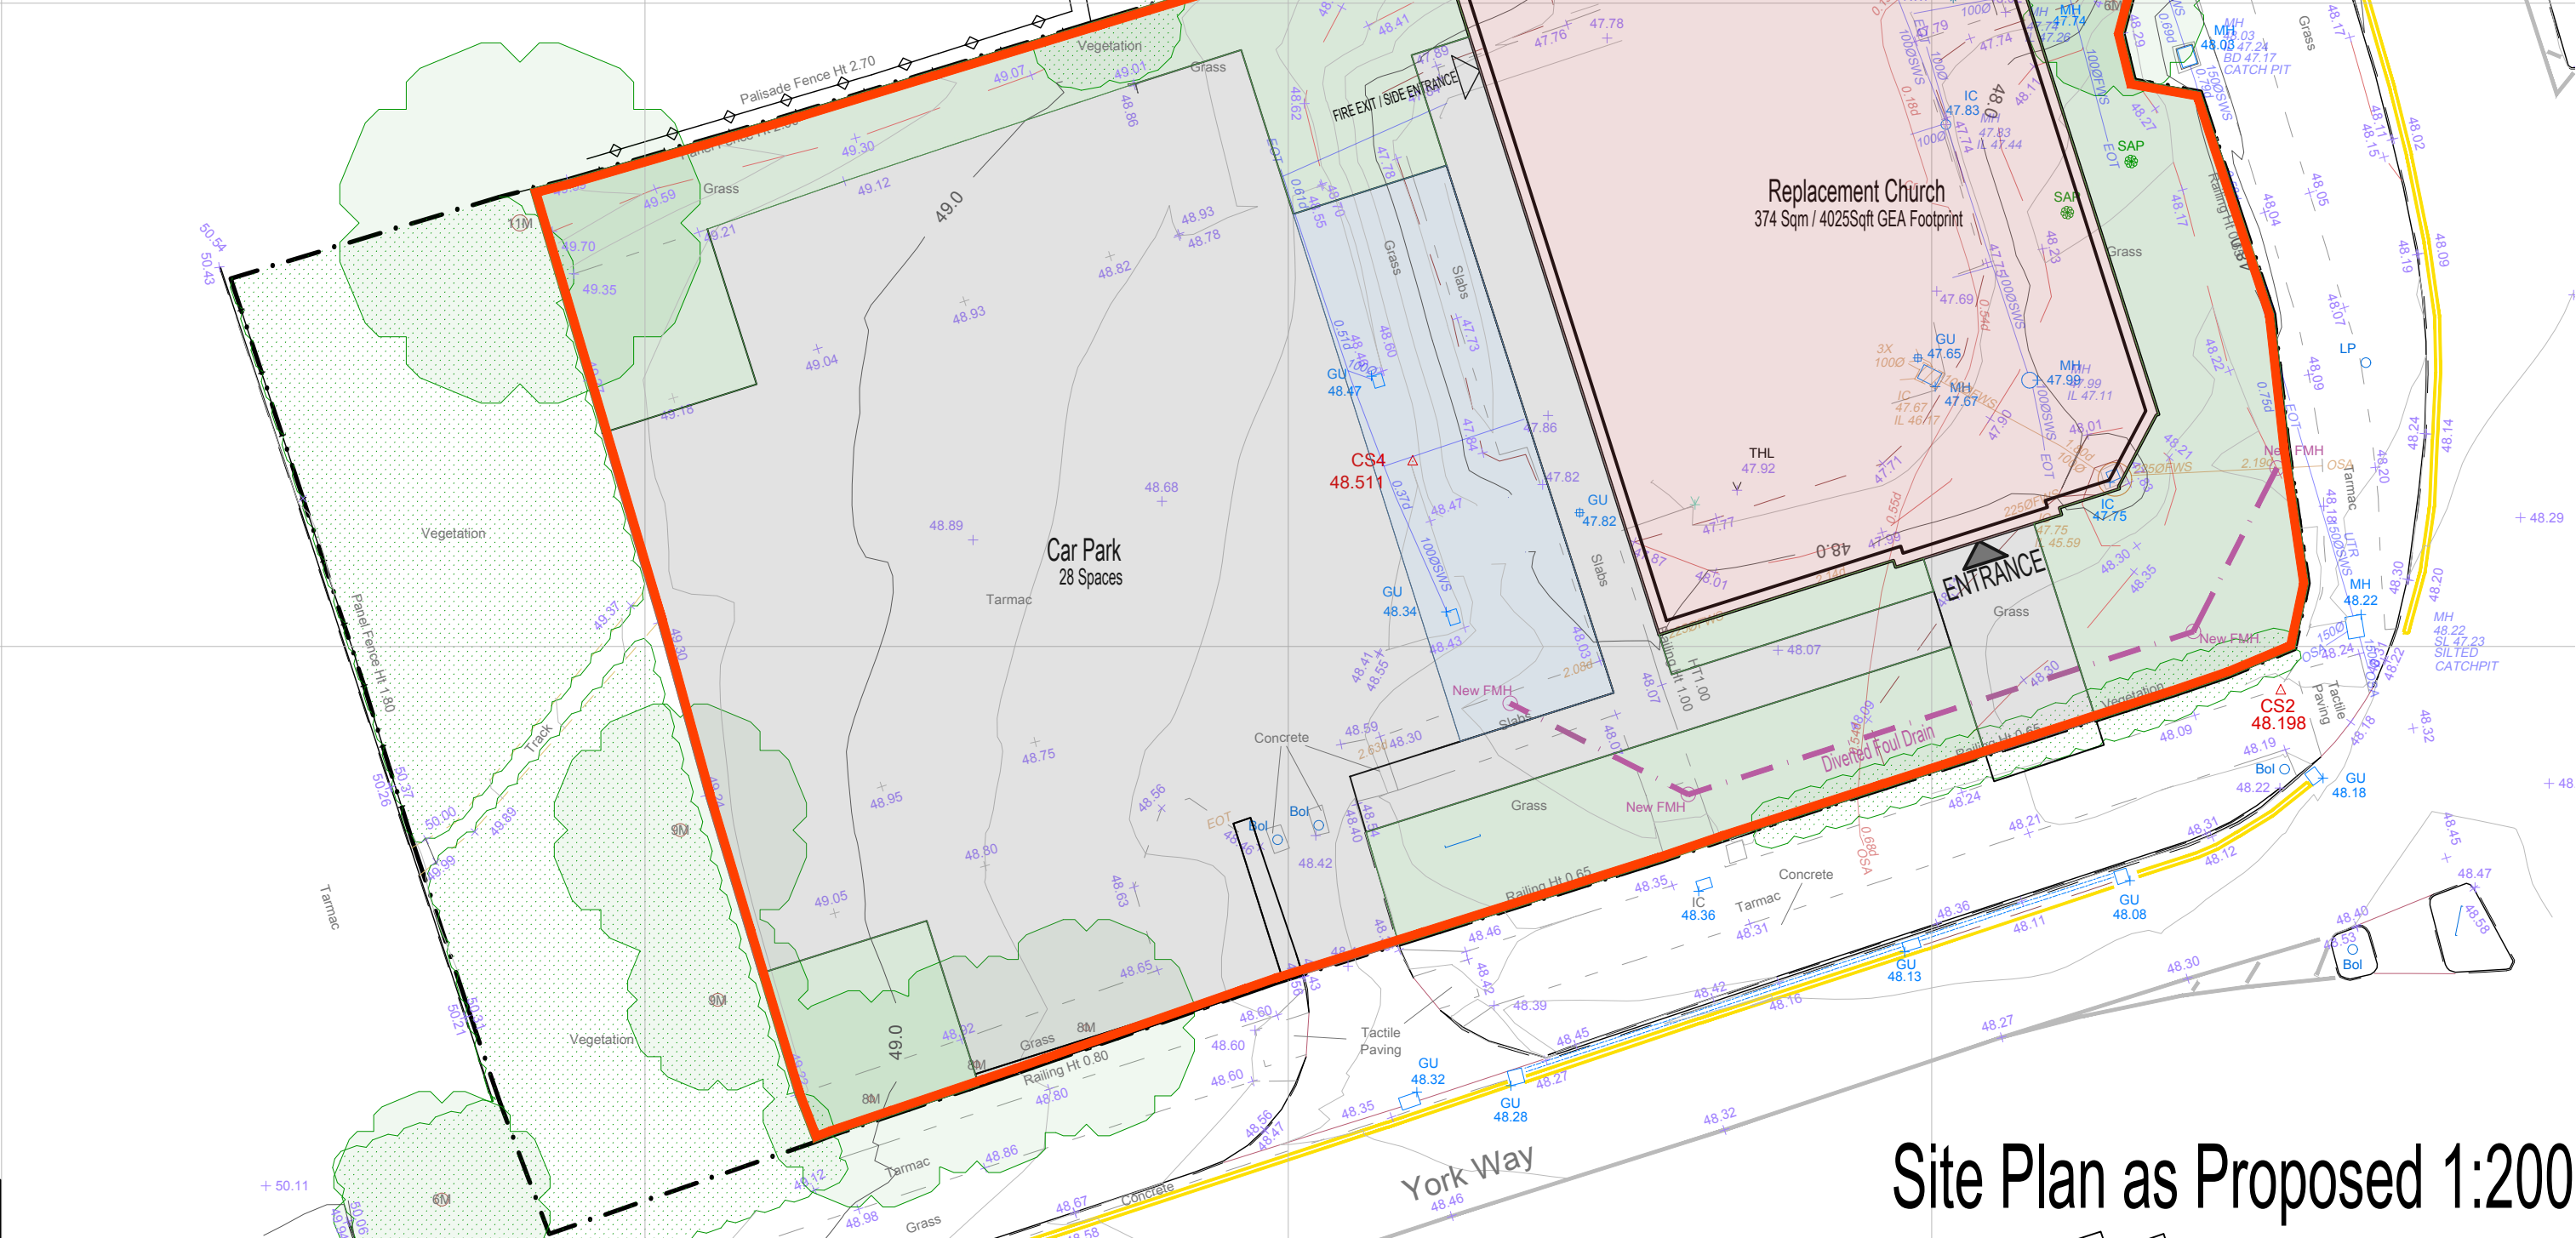


|     |            |            |        |
|-----|------------|------------|--------|
| CS1 | 535186.430 | 241795.451 | 49.656 |
| CS2 | 535250.852 | 241818.618 | 48.198 |
| CS3 | 535245.542 | 241849.475 | 48.024 |
| CS4 | 535223.867 | 241825.739 | 48.511 |

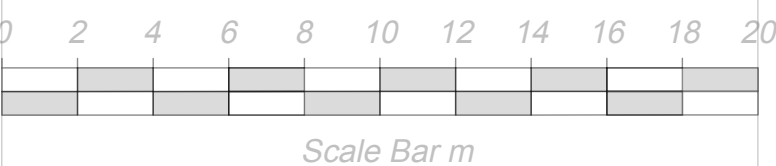


Site Plan as Existing 1:200

Site Plan as Proposed 1:200

SITE AREA PLAN FOR BNG - EXISTING

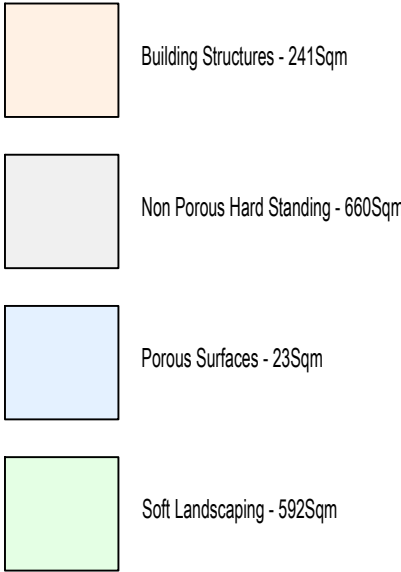

SITE AREA PLAN FOR BNG - PROPOSED

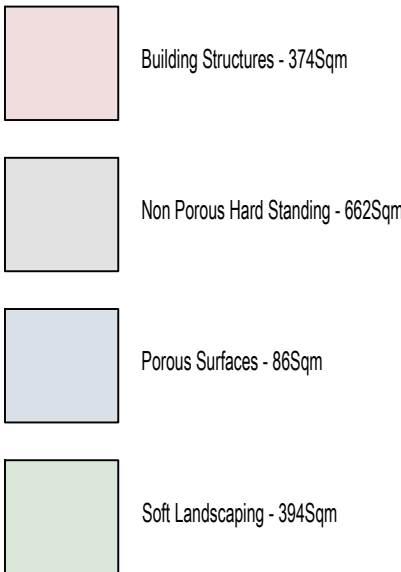



THIS DRAWING IS COPYRIGHT  
DIMENSIONS ARE NOT TO BE SCALED FROM THIS DRAWING UNLESS  
DONE SO BY THE LOCAL PLANNING AUTHORITY.  
AXONarchitects CANNOT BE LIABLE FOR THIRD PARTY REPRODUCTION  
ELECTRONIC DATA IS NOT TO BE AMENDED/DELETED WITHOUT  
AXONarchitects PERMISSION  
Ordnance Survey (c) Crown Copyright 2012. All rights reserved.  
Licence number 0100031673  
Supplied by EMAPSITE (Ordnance Survey Licensed Partner)

| REV | DATE | INIT | DESCRIPTION |
|-----|------|------|-------------|
|-----|------|------|-------------|

|  |  |  |  |
|--|--|--|--|
|  |  |  |  |
|--|--|--|--|

DISCLAIMER NOTES:

DRAWING SUBJECT TO FOLLOWING  
CONDITIONS:  
SITE LEVEL SURVEY  
MEASURED BUILDING SURVEY  
CONFIRMATION OF LEGAL BOUNDARY & EASEMENTS  
GROUND INVESTIGATION BY OTHERS  
STATUTORY AUTHORITY SERVICES INVESTIGATION  
PLANNING AUTHORITY COMMENTS/ APPROVAL  
HIGHWAY AUTHORITY COMMENTS/ APPROVAL  
CONSERVATION OFFICER COMMENTS/ APPROVAL  
FLOOD RISK ASSESSMENT  
PARTY WALL ACT 1996

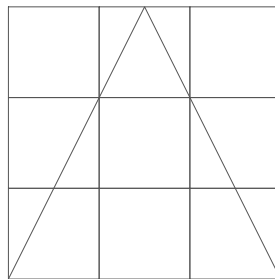 

Studio @  
32 Bathford Hill, Bathford,  
Bath & North Somerset, BA1 7SL, England.  
T: 07903 073451  
E: studio@axonarchitects.co.uk  
W: www.axonarchitects.co.uk

CLIENT  
**Mayway Construction Ltd**

PROJECT  
Proposed Replacement Church  
Royston Evangelical Church  
York Way, Royston

STATUS  
Planning

DRAWN / others / nja  
CHECKED nm  
DATE 30-07-2025  
SCALE 1:200

DRAWING  
Existing & Proposed Site Areas for BNG Metrics

DRAWING No. 241573-PL04  
REVISION -