


FRONT ELEVATION




SIDE ELEVATION



REAR ELEVATION

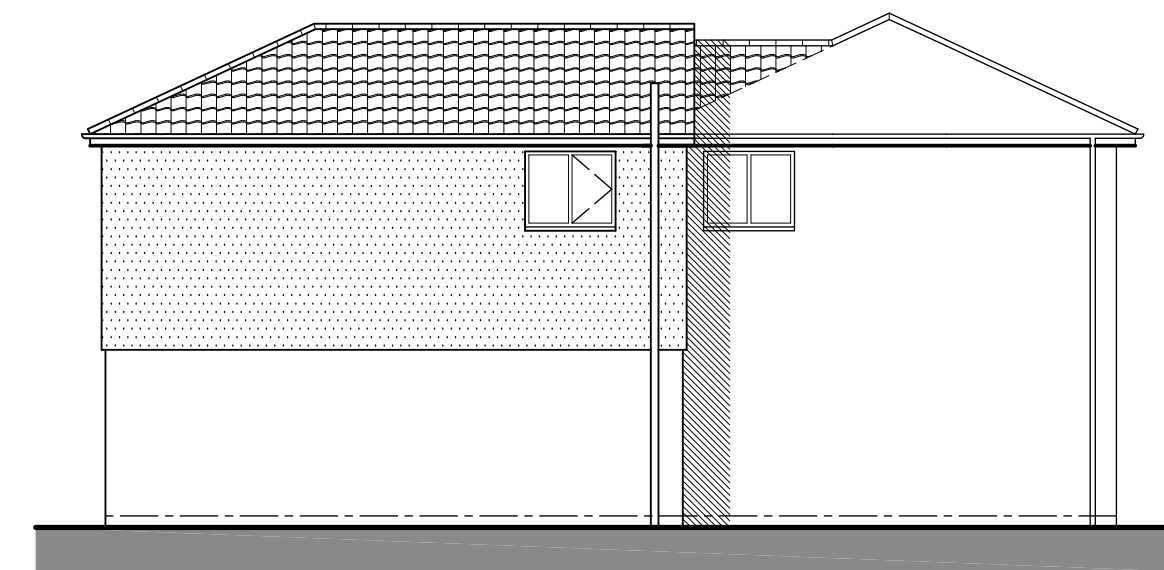


SIDE ELEVATION

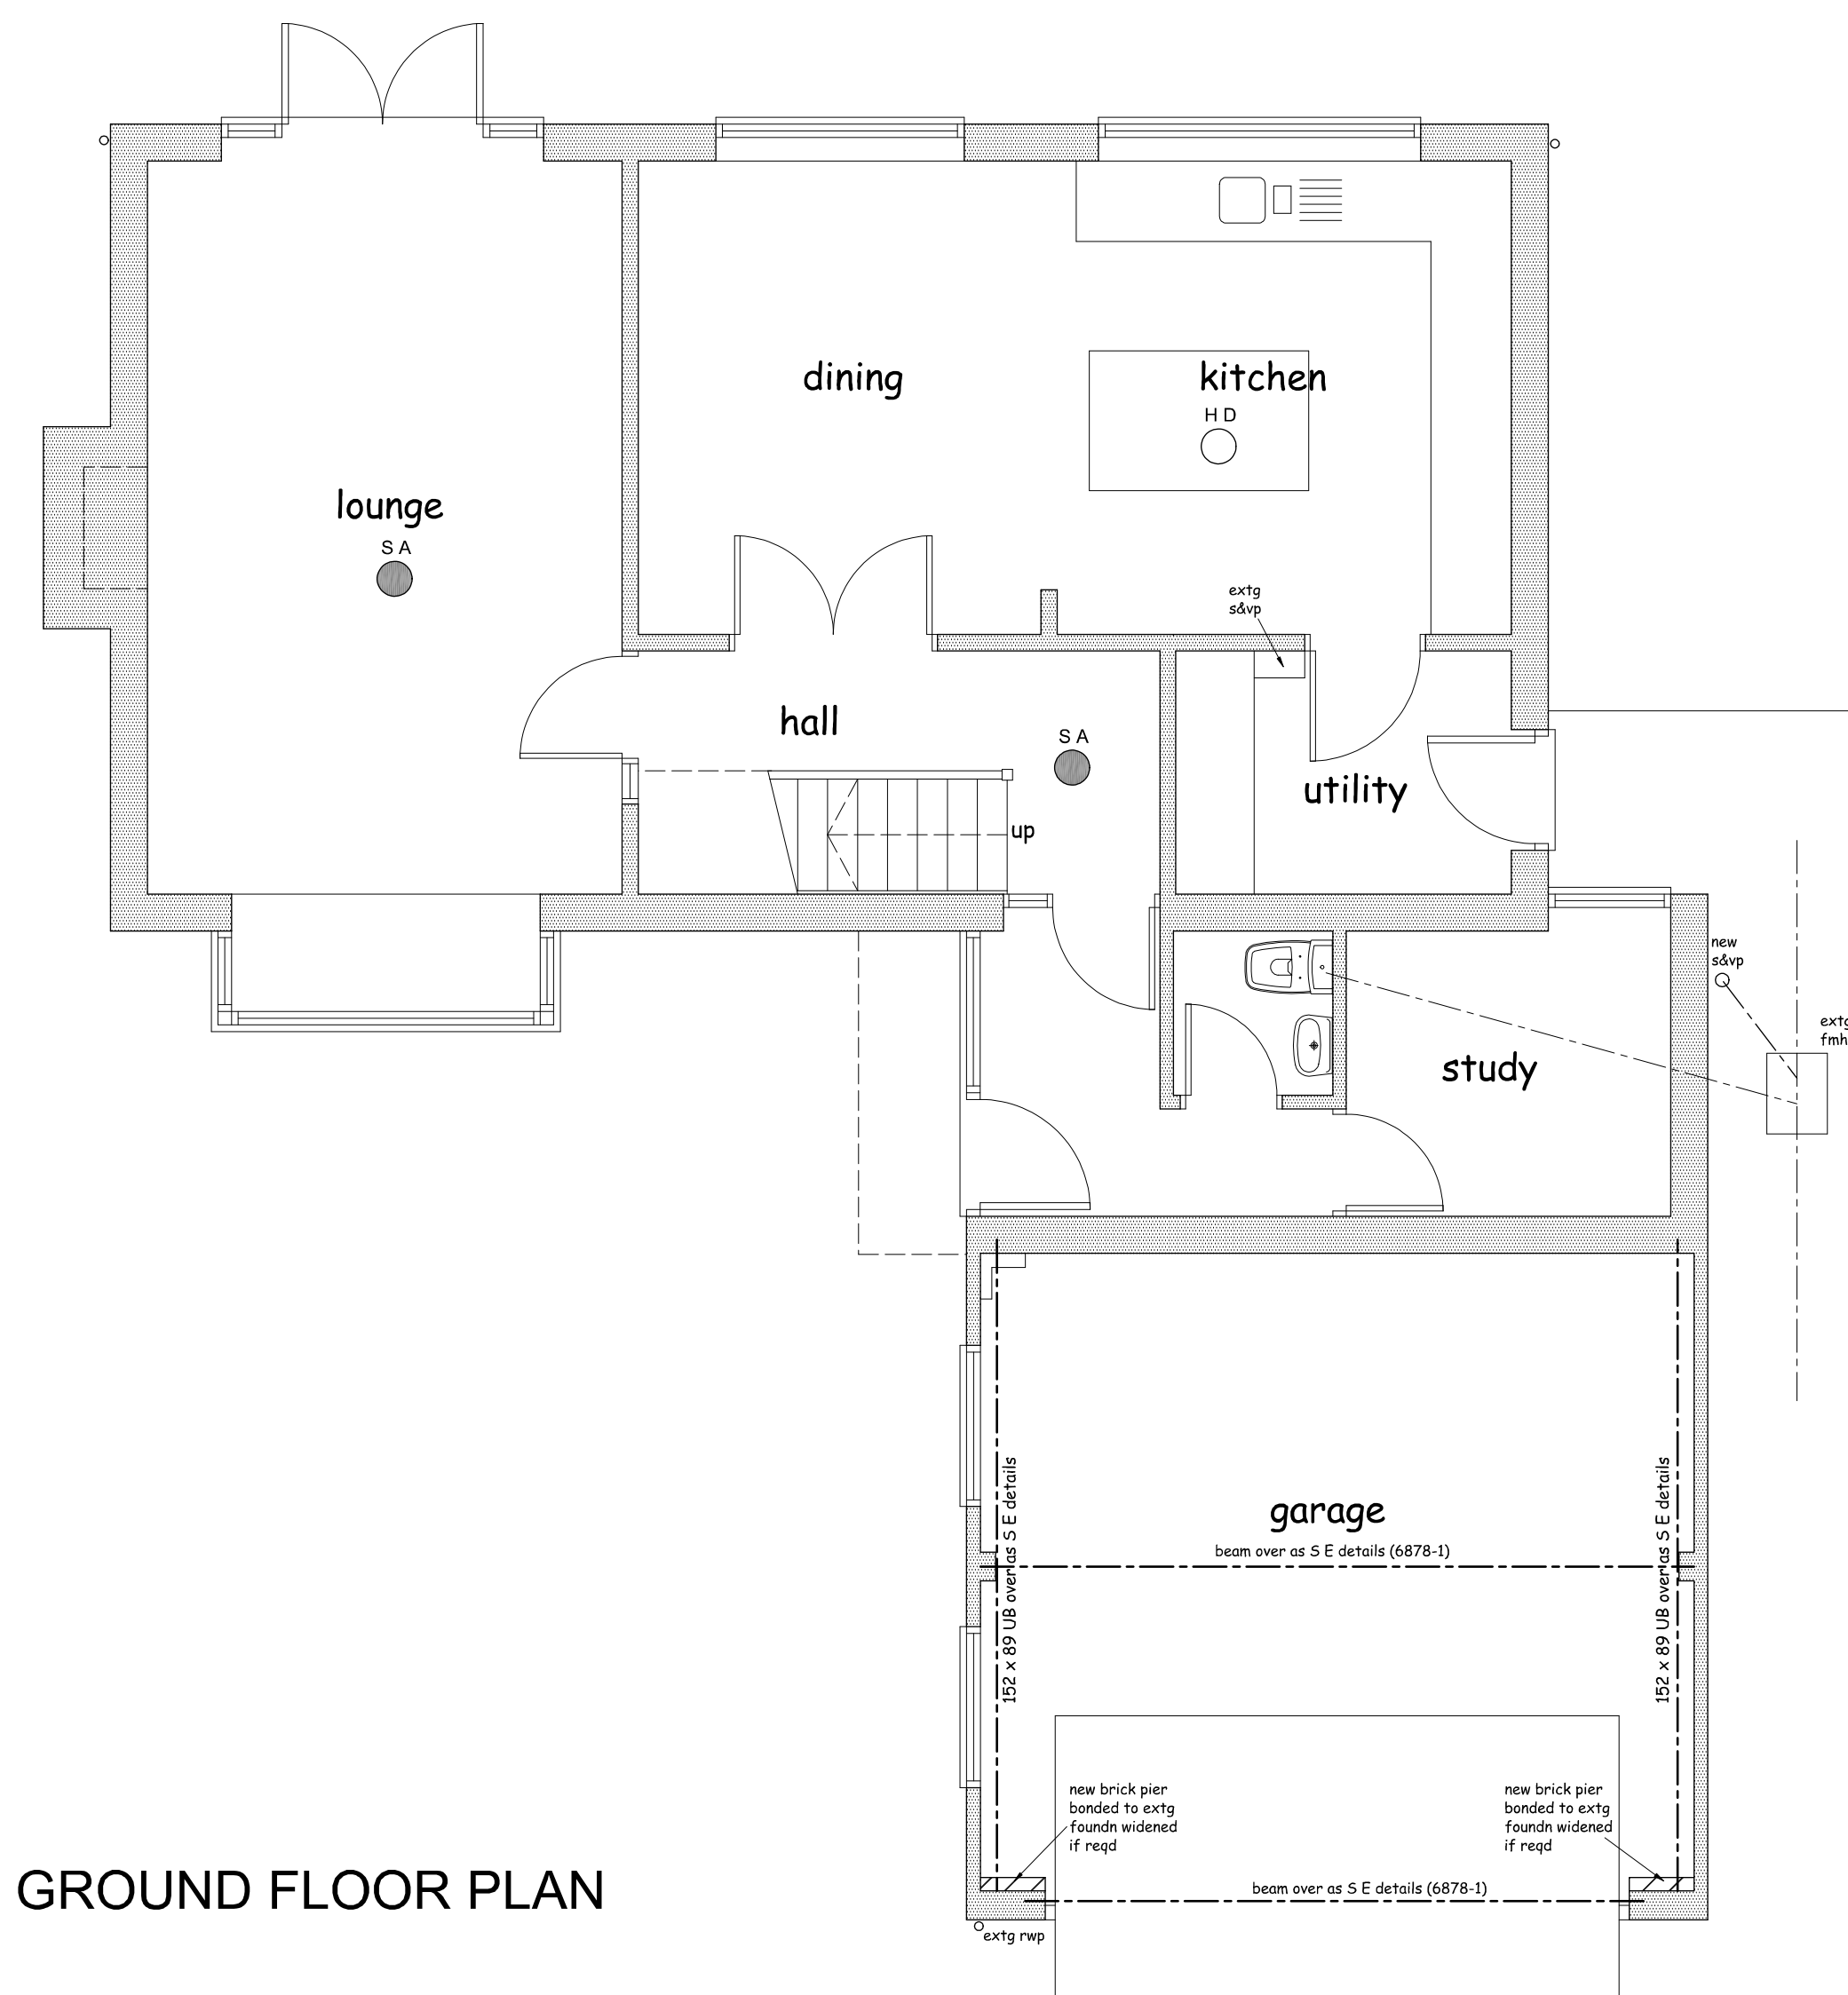

GROUND FLOOR PLAN

- SA
- position of self contained smoke alarms to be interconnected, mains supplied on separate protected circuit with battery back-up installed in accordance with BS5839 Pt 6, alarms fixed to ceiling min 300mm from light fittings
- HD
- Heat detector linked to alarm system

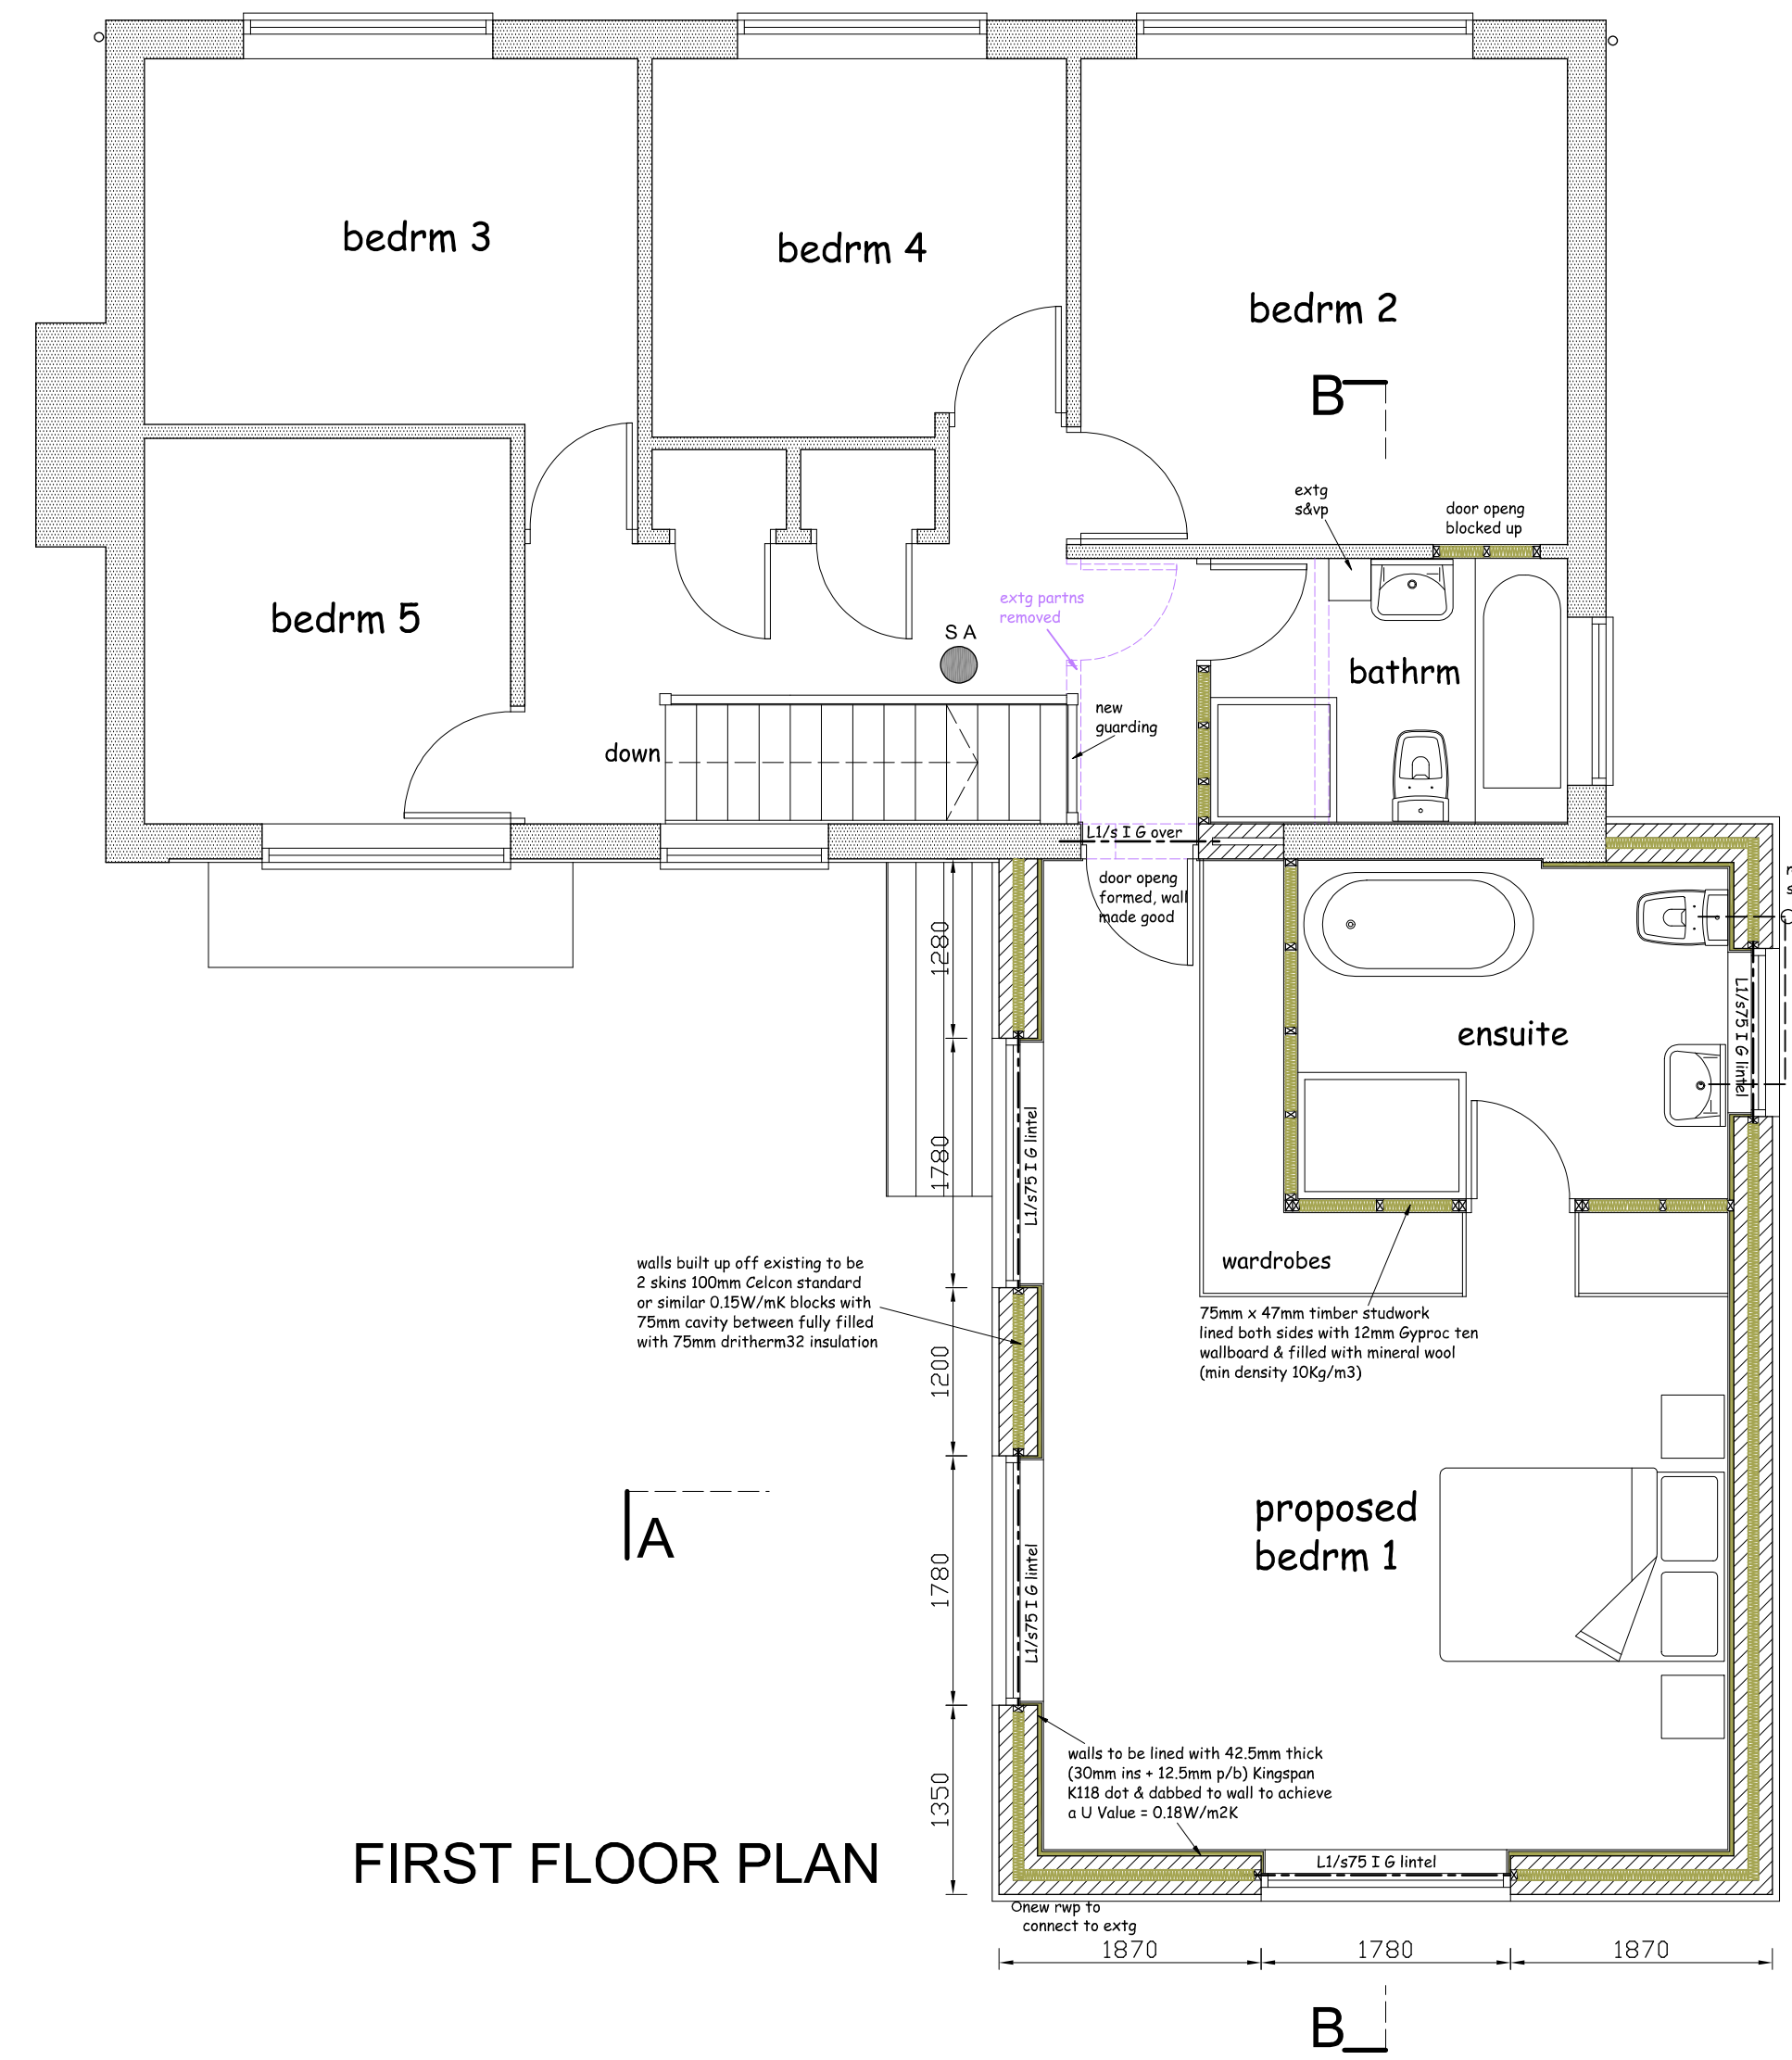

FIRST FLOOR PLAN

Project

PROPOSED FIRST FLOOR
FRONT EXTENSION TO
No 2 SHRUBBERY GROVE,
ROYSTON, HERTS
SG8 9LJ

Client

DAVID AND EMMA MURPHY

Drawing

PROPOSED PLAN

Scale 1:50 & 1:100 @ A1 Drawn C.R.

Checked Date Sept 24

Drawing No.

MUR/24/02 rev A

This drawing and design is copyright and must not be reproduced in part or in whole without prior written consent. Contractors must verify all dimensions on site before commencing work

