


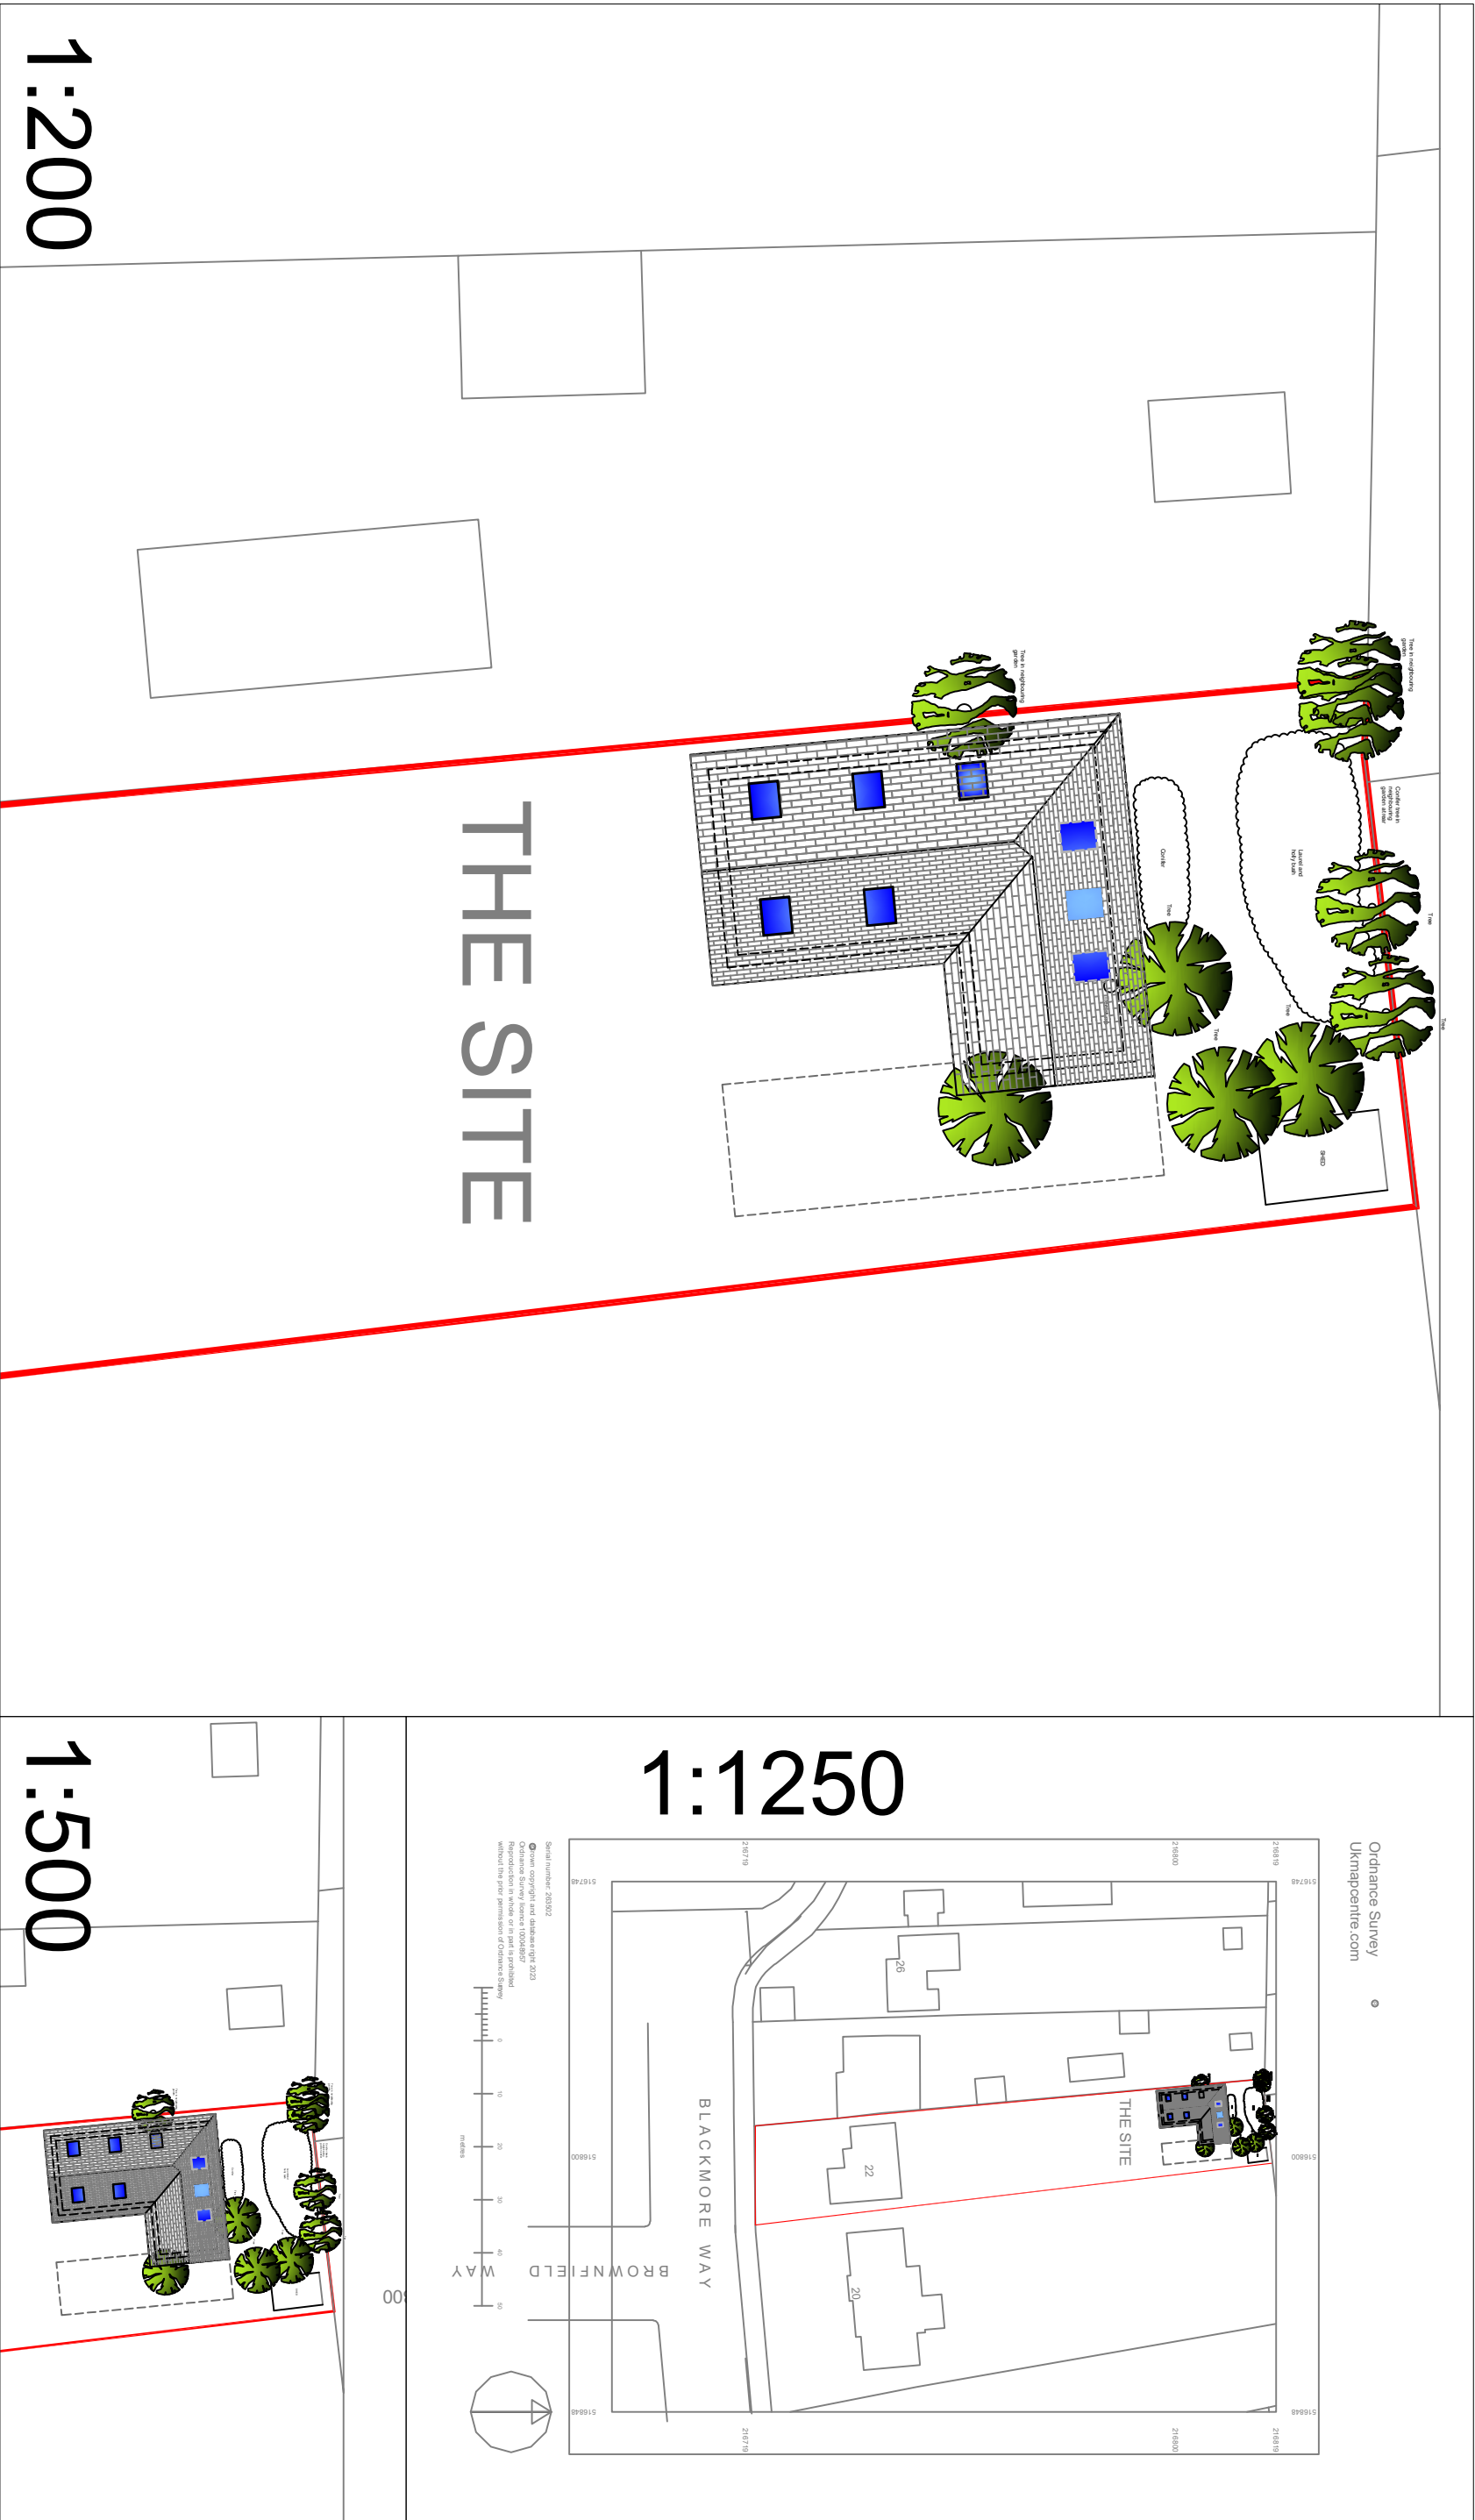

JOB TITLE

Trees

JOB TITLE

22 Blackmore Way
Wheatthampstead AL4 8LJ

REV	DATE	REVISION
-	---	---
-	---	---
-	---	---
-	---	---
-	---	---
-	---	---
-	---	---


DRAWING TITLE

SITE PLAN
PROPOSED
Trees New \ Removed

SCALE	As Noted
DATE	23/05/01
DRAWN	SDJ
DRAWING NO.	24/SPT/000

DIVINE DESIGN
ARCHITECTURAL CONSULTANTS LTD

49 QUEENS CRESCENT
ST ALBANS AL4 9QQ
01727 843333
07836 583056

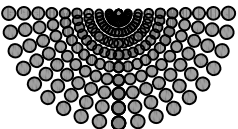

Steve.Johnston@DDConsultantsLtd.co.uk