


Trees to remain

Trees to remove

516800

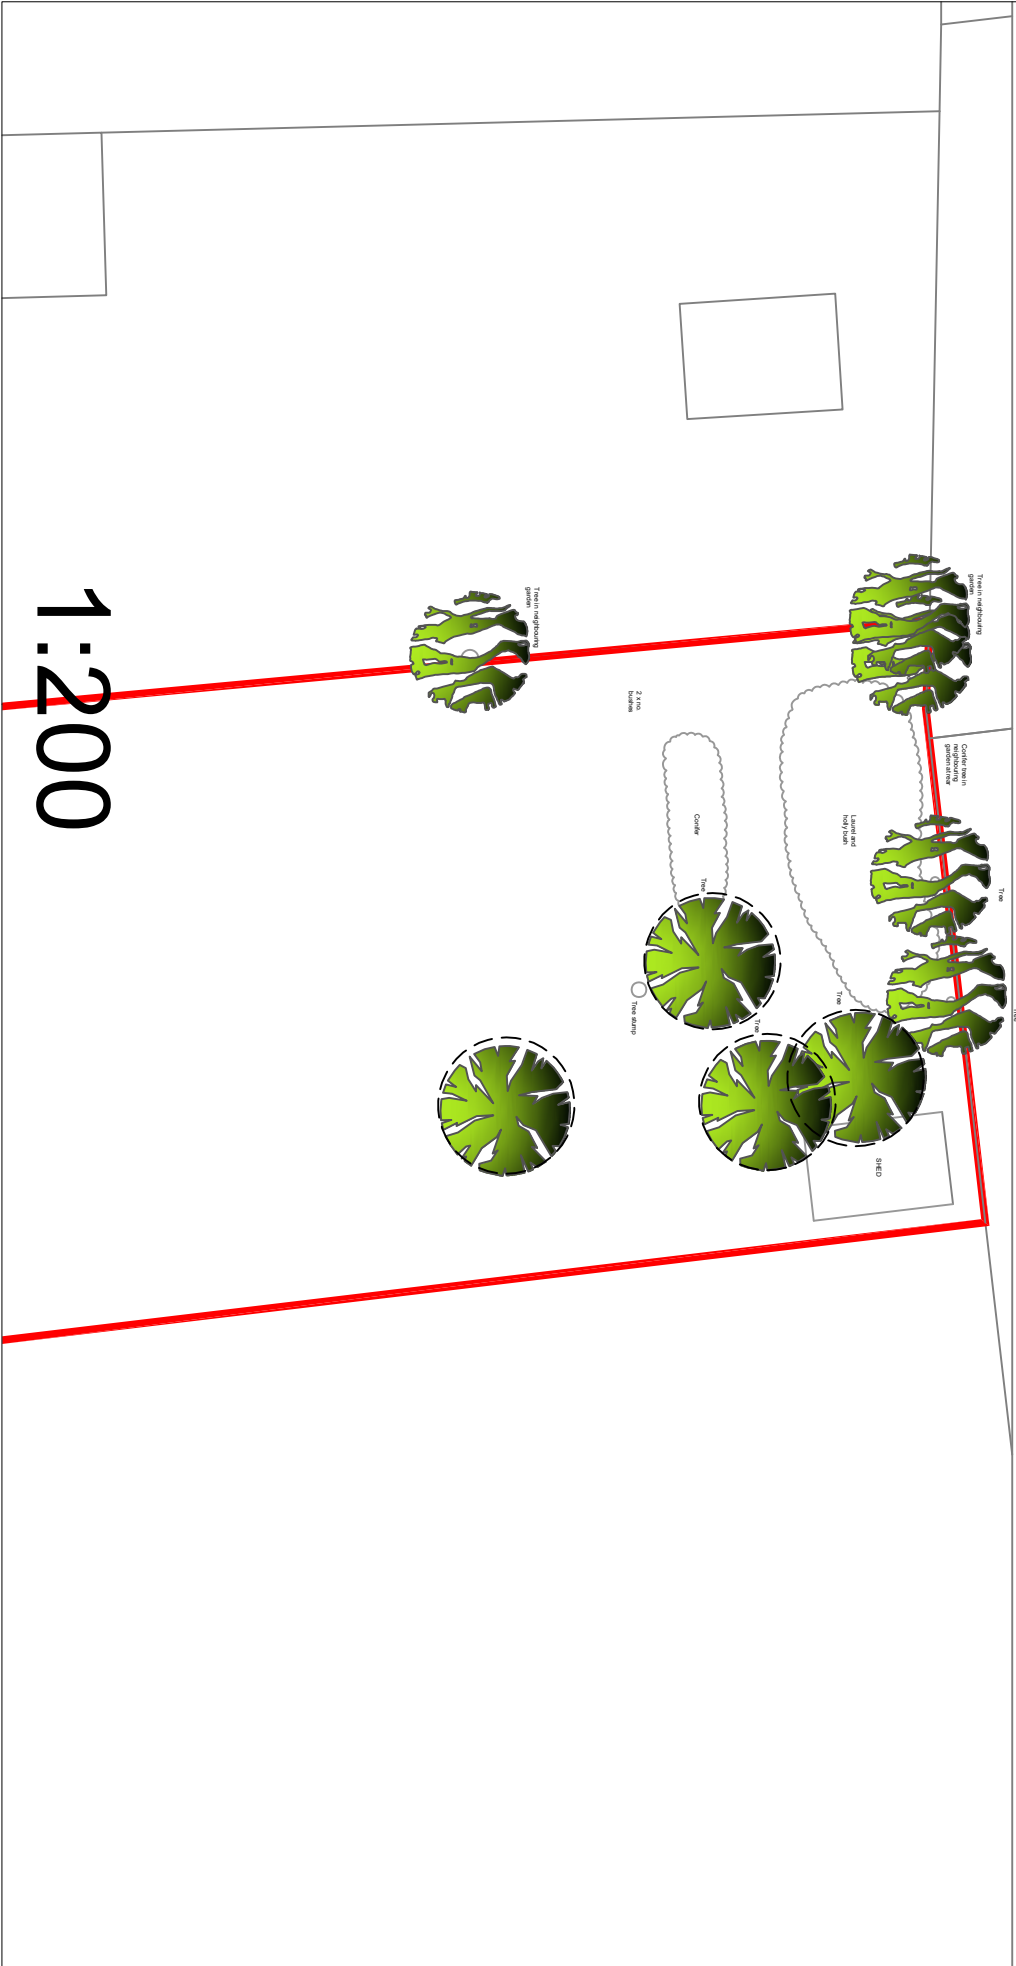

1:200

JOB TITLE

Extg

St Albans City & District Council

Civic Centre,
St Peters Street, St Albans,
Hertfordshire, AL1 3JE, England
+44 (0)1727 866100
contactus@stabans.gov.uk

JOB TITLE

22 Blackmore Way
Wheatthampstead AL4 8LJ

-	-	-
-	-	-
-	-	-
-	-	-
-	-	-
-	-	-
REV	DATE	REVISION

DRAWING TITLE

SITE PLAN
EXISTING

SCALE As Noted

DATE 23/05/01


DRAWN SDJ

DRAWING NO 23/SPE/000

Ordnance Survey
Ukmapcentre.com
Trees to remain
Trees to remove



1:1250

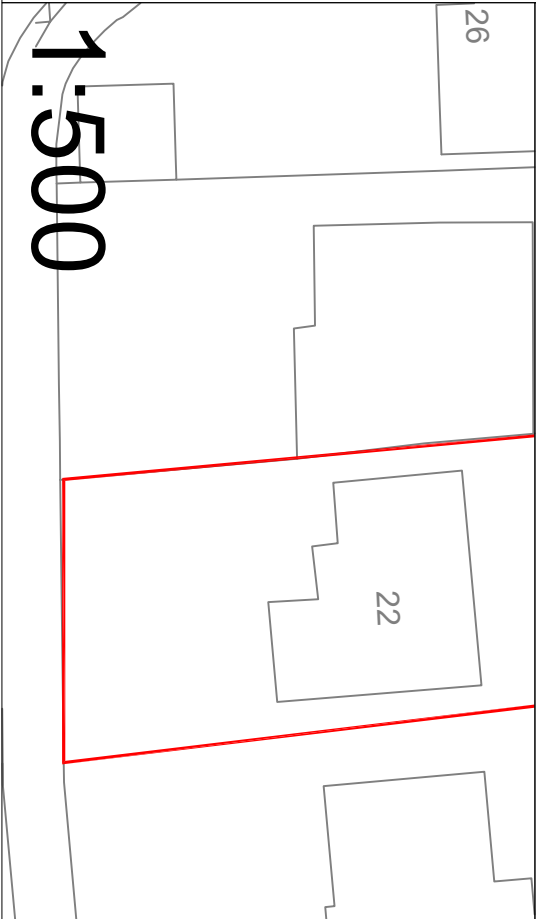

1:500

DIVINE DESIGN

ARCHITECTURAL CONSULTANTS LTD

49 QUEENS CRESCENT
ST ALBANS AL4 9QQ

01727 843333

07836 563056

Steve.Johnston@DDConsultantsLtd.co.uk

000 SPE