




1 Front Elevation - Proposed
1 : 50



2 Side 1 Elevation - Proposed
1 : 50



3 Rear Elevation - Proposed
1 : 50

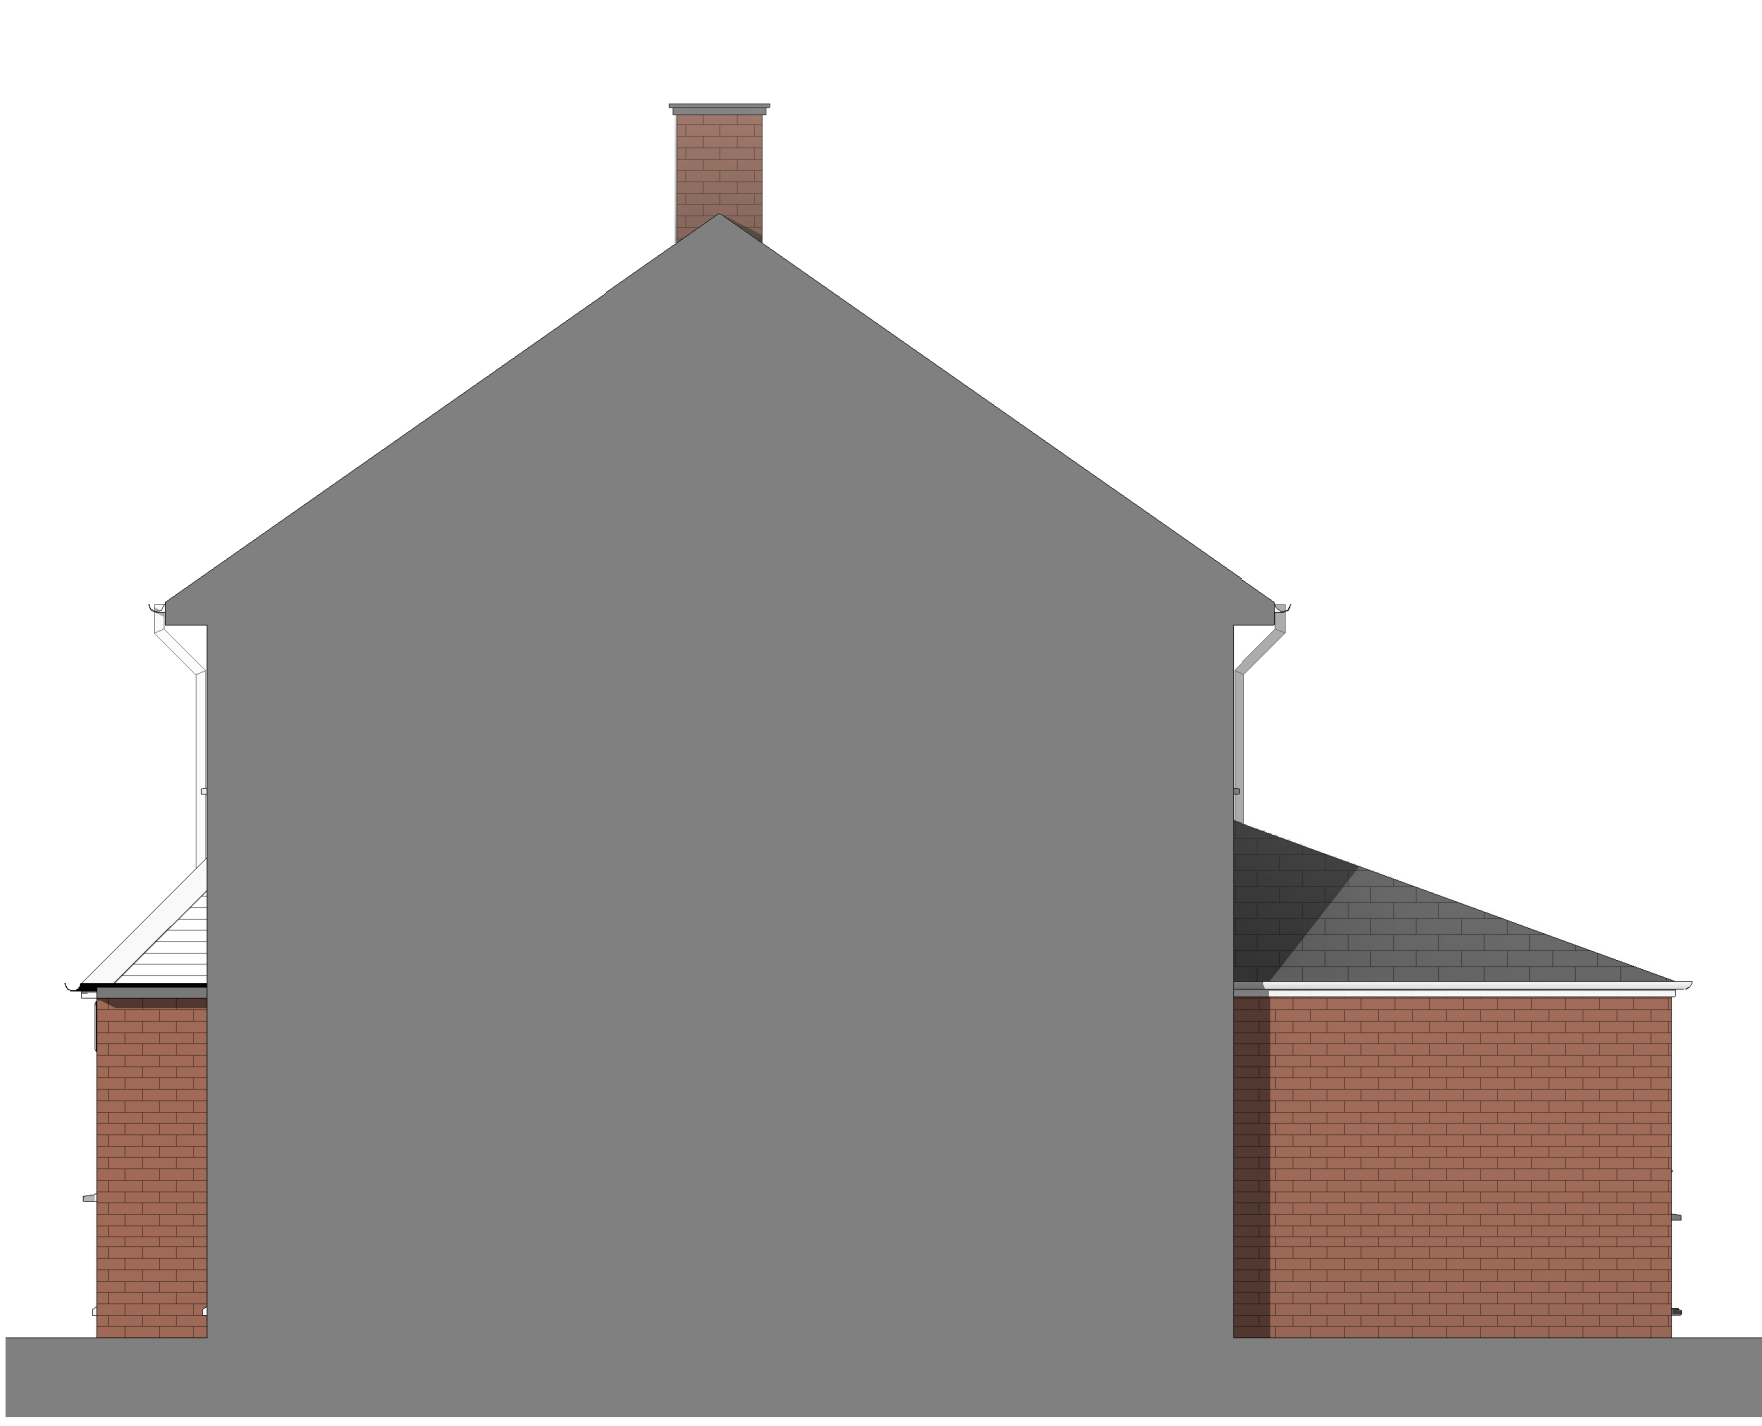

4 Side 2 Elevation - Proposed
1 : 50

EXTERNAL MATERIALS:	
External Walls	- Facing brick to match existing.
Pitched Roof	- Interlocking concrete roof tiles to match existing.
Fascia	- White UPVC
Windows	- White UPVC
Doors	- White UPVC
Rainwater Goods	- White UPVC

01 to 505m				
Rev	Date	Details	Drawn	Checked

Project/Client:		Project No:	
29 Heathermere		Project Number	
		Dwg No:	
		A106	
		Rev:	
Drawing:		Scale:	
Proposed Elevations		1 : 50 @A1	
		Drawn By: Date:	
		Author	
		Checked By: Date:	
		Checker	

