





1 Front Elevation - Existing
1 : 50

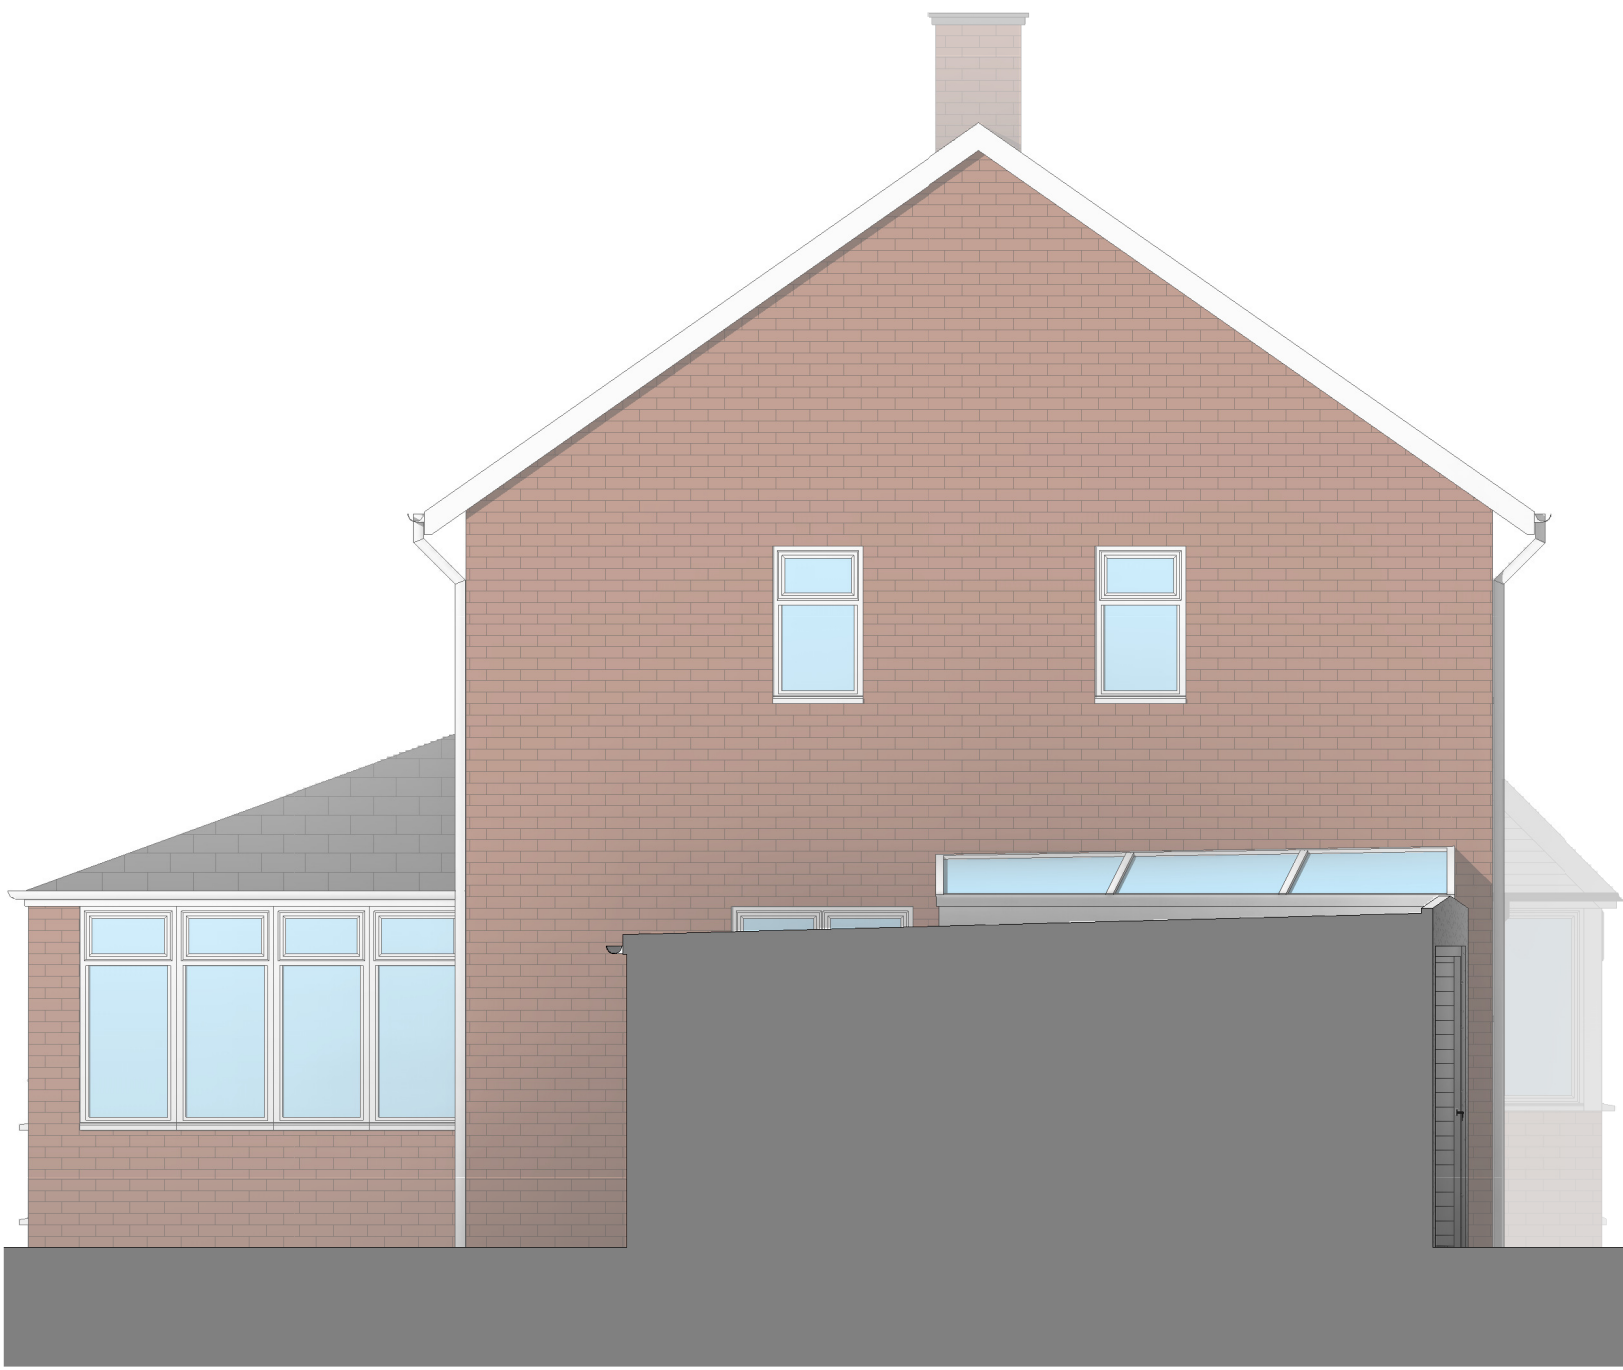

2 Side 1 Elevation - Existing
1 : 50



3 Rear Elevation - Existing
1 : 50

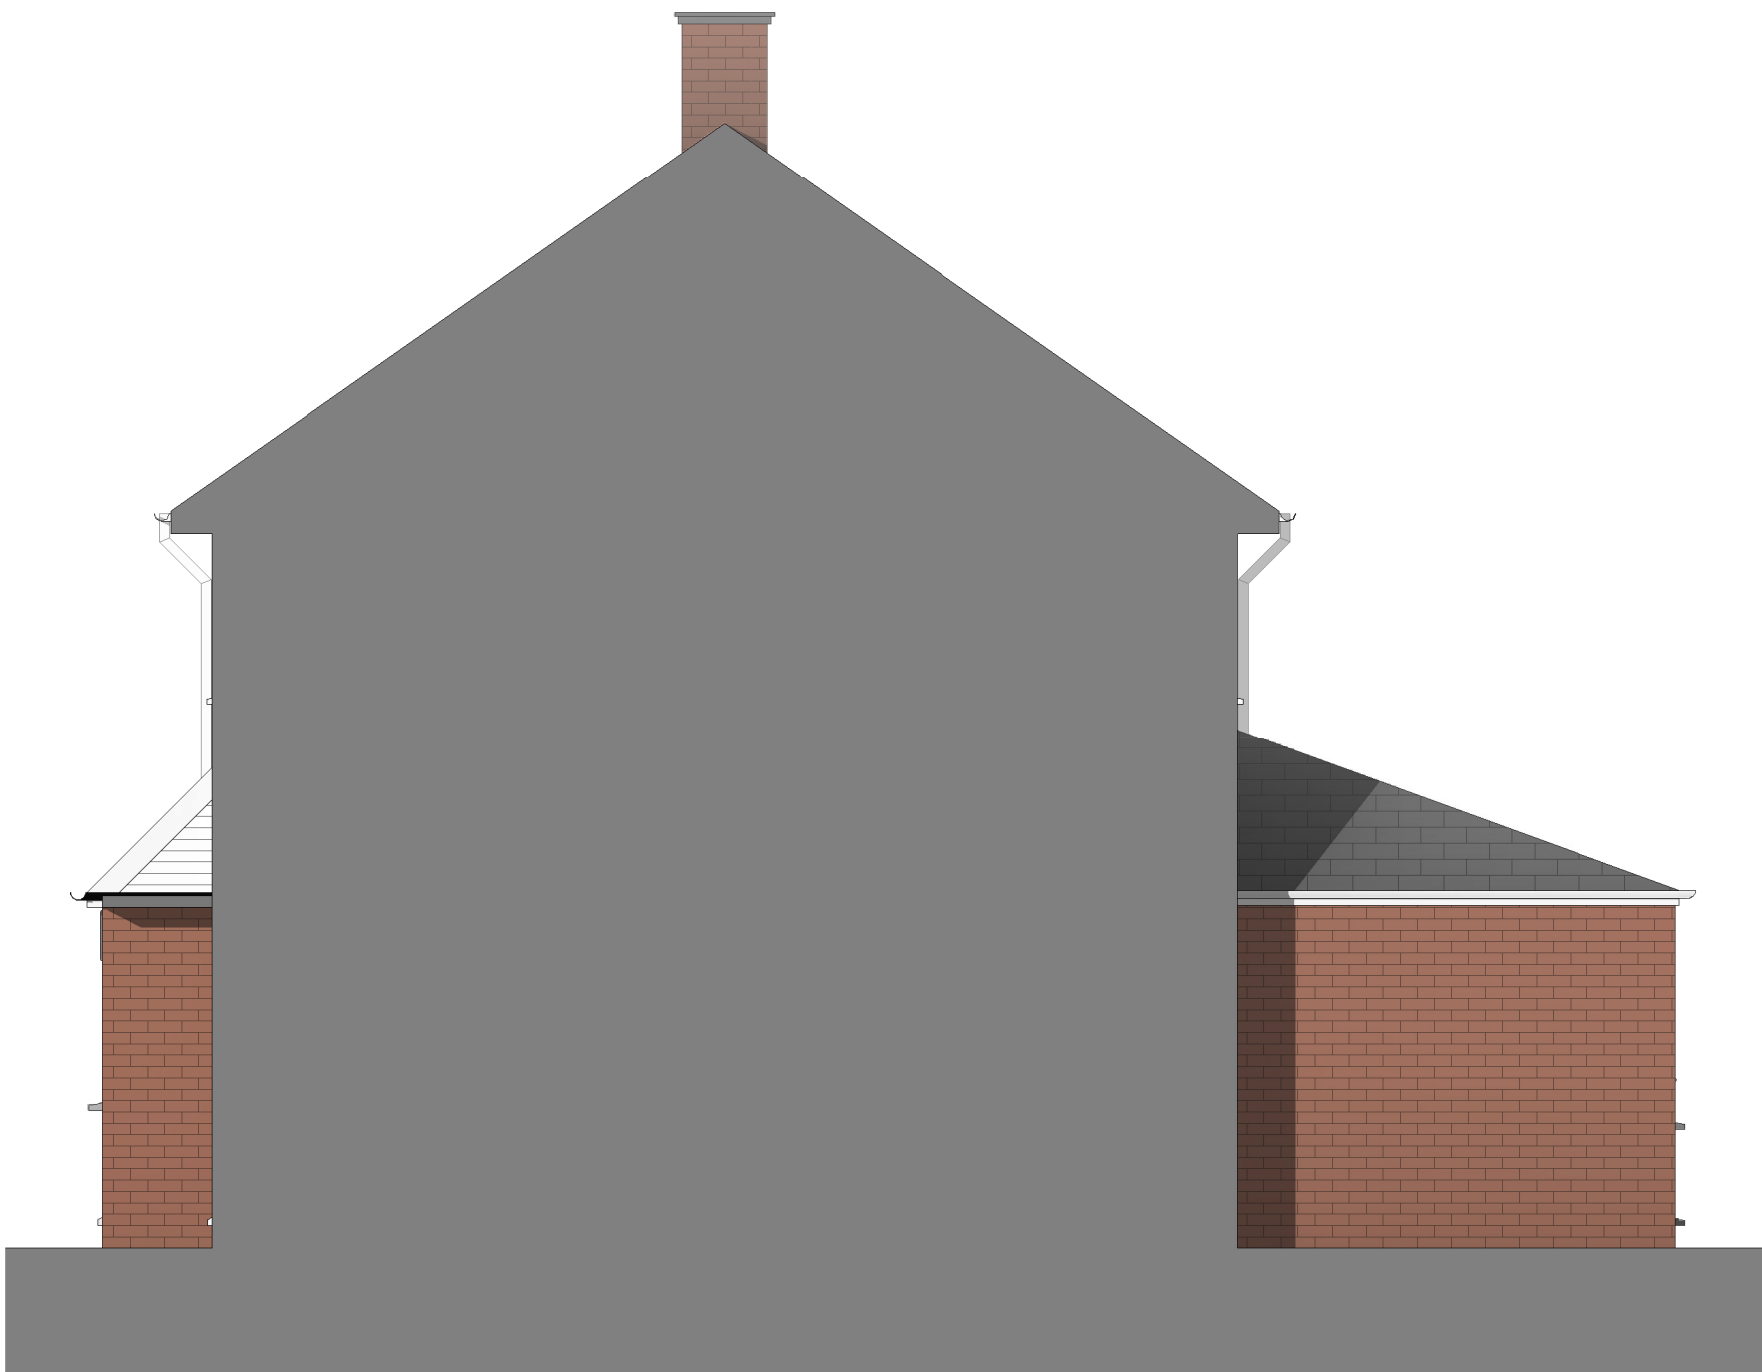

4 Side 2 Elevation - Existing
1 : 50

01 to 505m				
Rev	Date	Details	Drawn	Checked

Issued for:

Project/Client:
29 Heathermere

Project No:
Project Number
Dwg No:
A101
Rev:

Drawing:
Existing Elevations

Scale:
1 : 50 @A1
Drawn By: Date:
Author
Checked By: Date:
Checker



D.Chandler Architectural Design Ltd
61 Gernon Road, Letchworth, Hertfordshire, SG6 3HS
daniel@dcarchitectural.org - Tel: 01462 640650 - M: 07901864742